


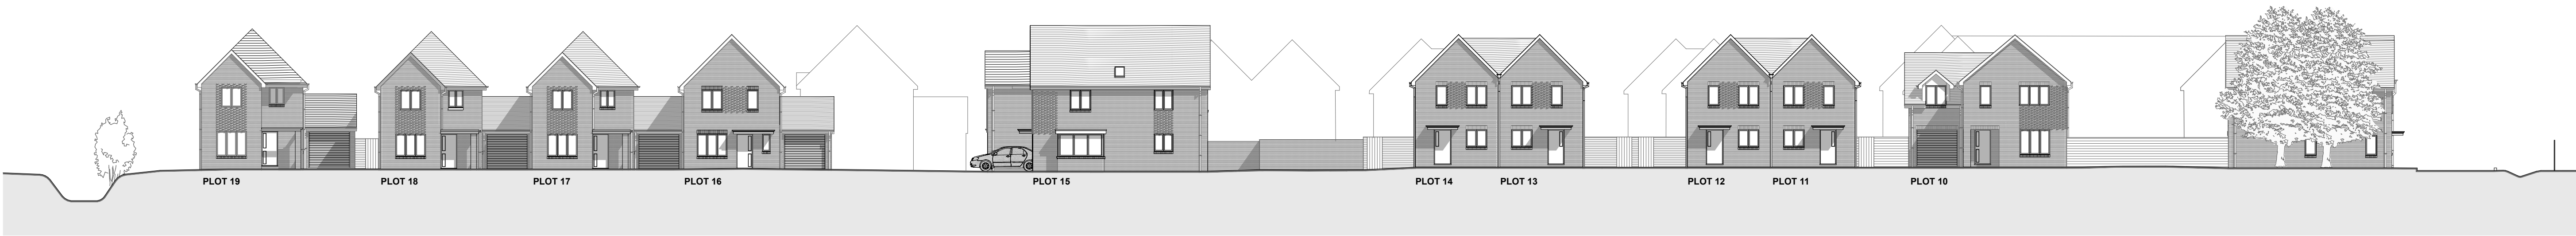

Street Elevation A - A



Street Elevation B - B



Street Elevation C - C



Street Elevation D - D



Victoria House 14 St Johns Road Hedge End Southampton Hampshire SO30 4AB
Tel 01489 773577 * Fax 01489 797111 * E mail sales@crayfernhomes.co.uk

Do not scale this drawing. Use written dimensions only. All dimensions are to be checked on site prior to commencement of work. This drawing is the copyright of Crayfern Homes Limited and may not be copied, altered or reproduced in any way without their written authority.

STREET ELEVATIONS

DEVELOPMENT AT:

CINDERS LANE

YAPTON

BN18 0JJ

FOR

CRAYFERN HOMES LIMITED

Scale : 1:200 @ A1 Date : DECEMBER 2018

Drawing No : 19.14.P105