


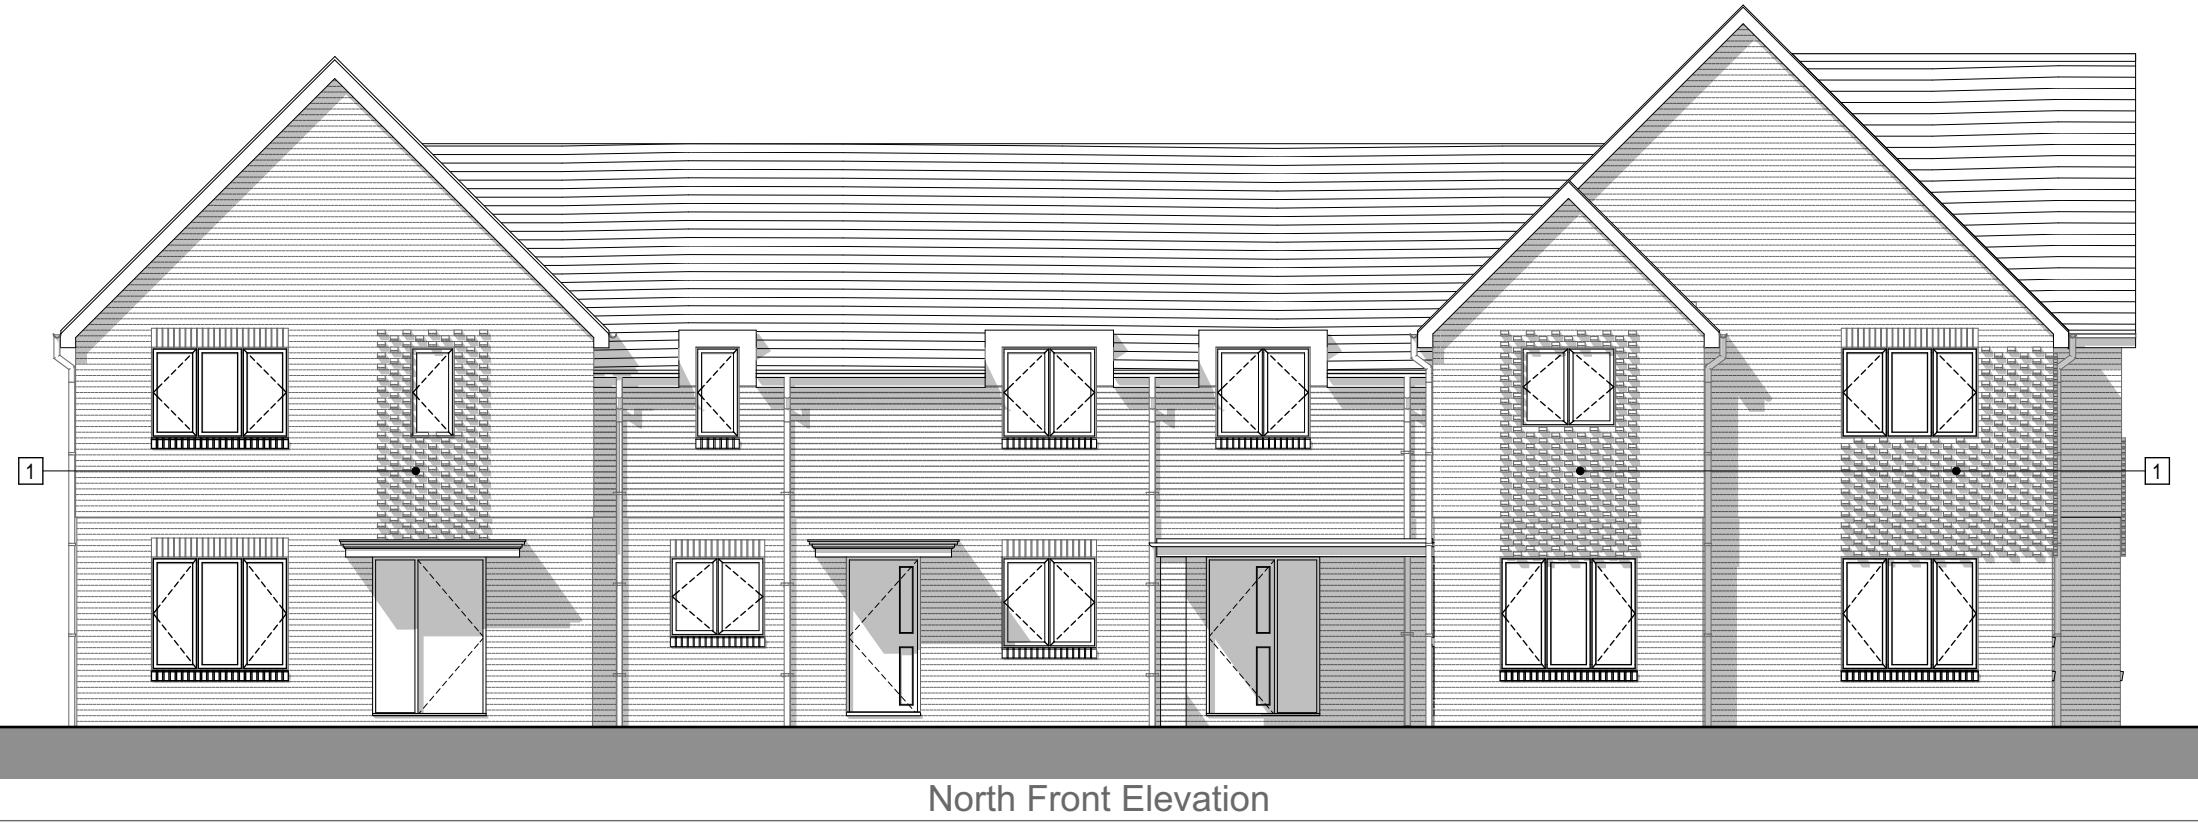

Materials:

1 Protruding brick header detail

Facing Brick: Red Brick

Roof: Slate effect

Facias, Soffits & downpipes: Black UPVC

Window frames: Grey UPVC

Entrance Doors: Black GRP



Victoria House 14 St Johns Road Hedge End Southampton Hampshire SO30 4AB
Tel 01489 773577 • Fax 01489 797111 • E mail sales@crayfernhomes.co.uk

Do not scale this drawing. Use written dimensions only. All dimensions are to be checked on site prior to commencement of work. This drawing is the copyright of Crayfern Homes Limited and may not be copied altered or reproduced in any way without their written authority

PLOTS 39-46 | ELEVATIONS
DEVELOPMENT AT:
CINDERS LANE
YAPTON
BN18 0JJ

FOR
CRAYFERN HOMES LIMITED

Scale : 1:100 @ A2 Date : DECEMBER 2018
Drawing No : 19.14.P419