


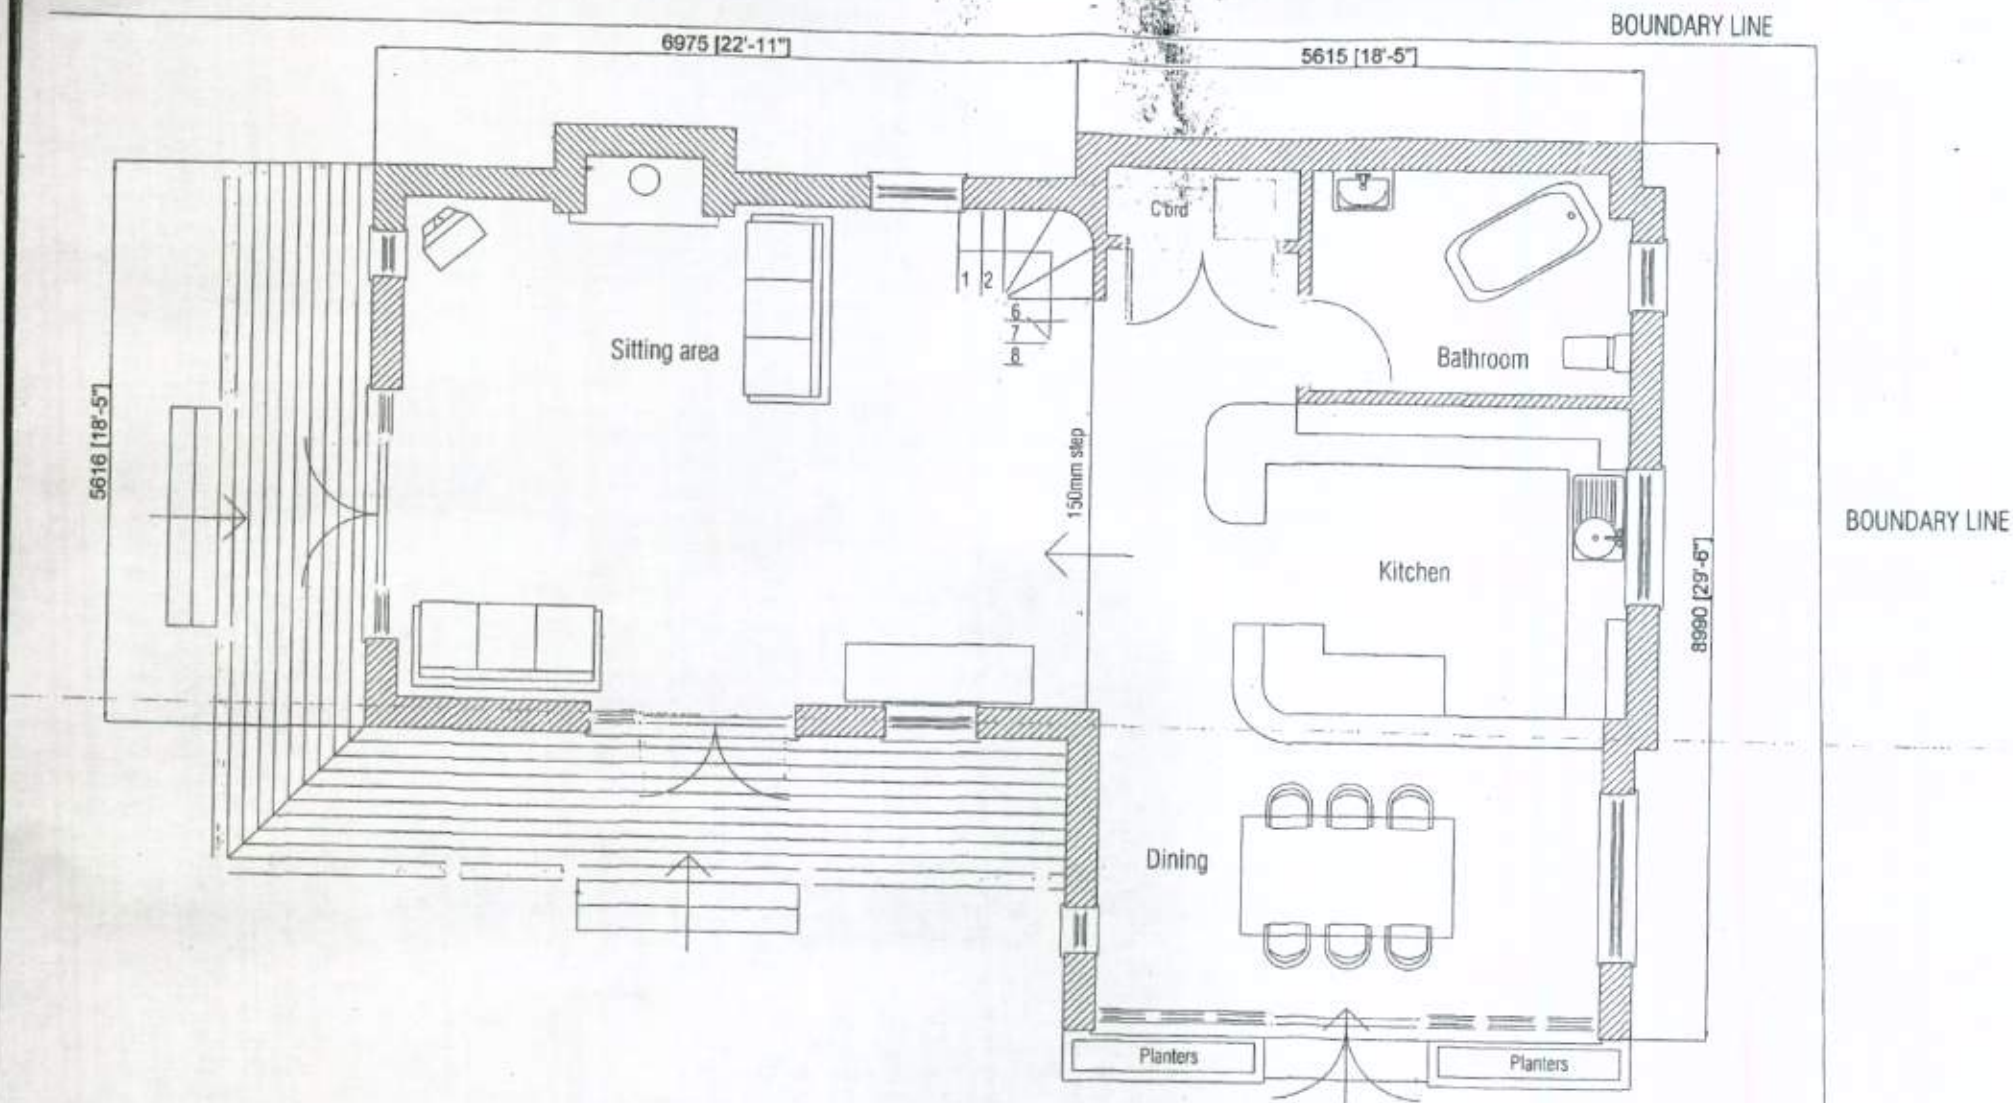

Michael Pearce & Associates Ltd
Chartered Surveyors - Architectural Consultants
3 West Ridings, East Preston, West Sussex. BN16 2TD

Tel 01903 788839
Mob 07812 195560
e-mail: michael@mpa-surveyors.co.uk

NEW DWELLING
LAND REAR OF EAPPA FARMHOUSE,
NORTH END ROAD,
YAPTON

DRW NO 1 SCALE 1/50
PROPOSED GROUND FLOOR PLAN