


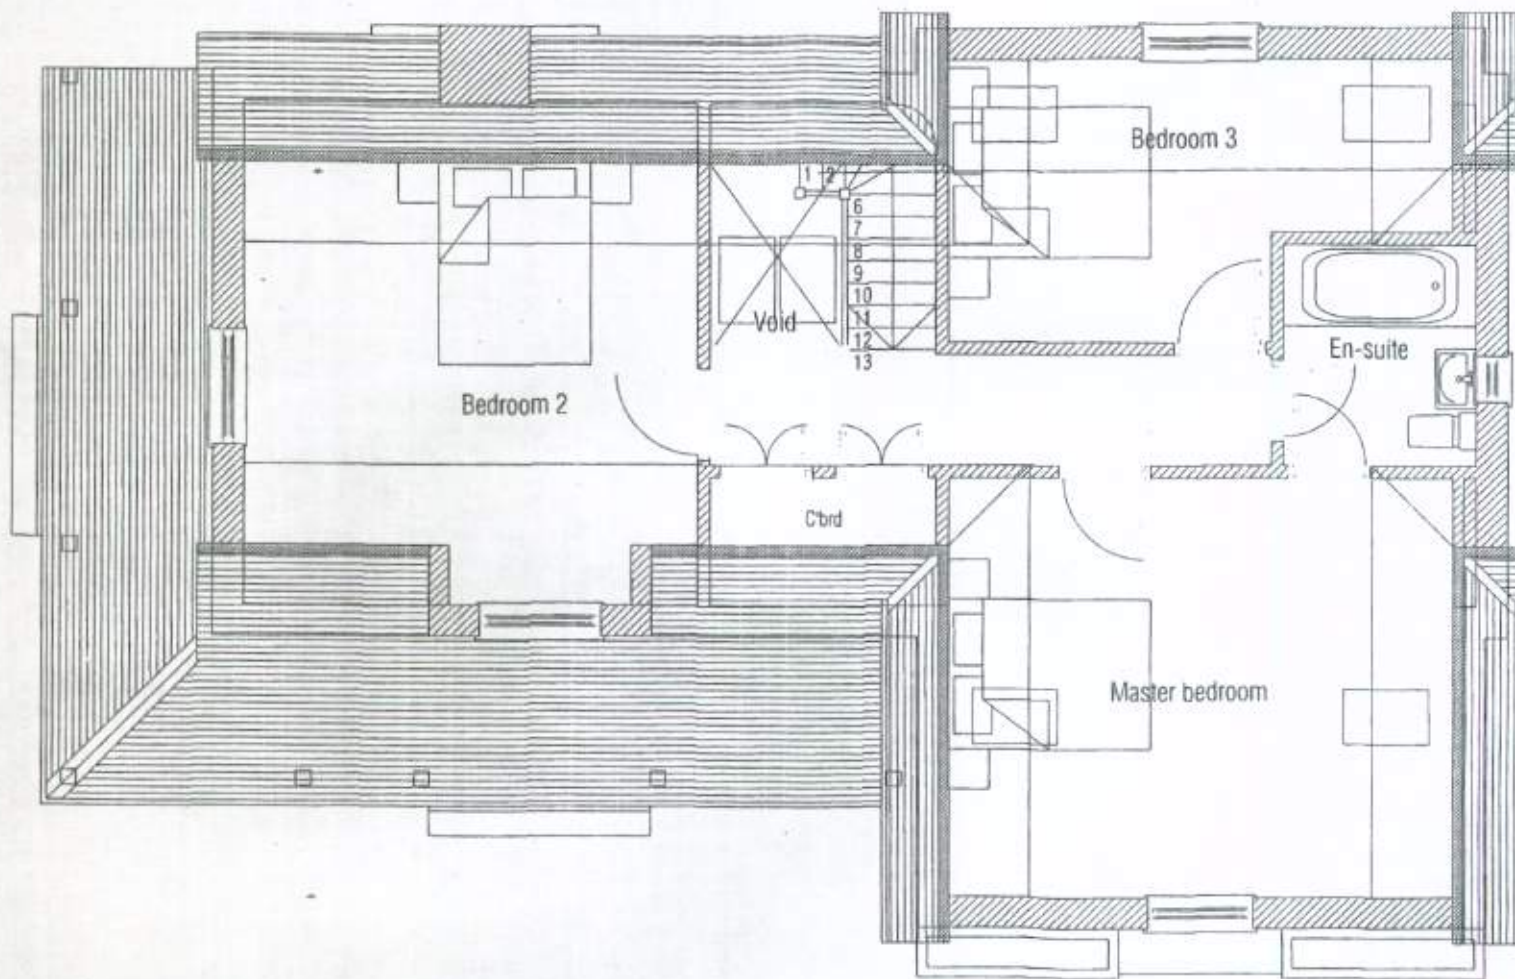

Michael Pearce & Associates Ltd
Chartered Surveyors - Architectural Consultants
3 West Ridings, East Preston, West Sussex. BN16 2TD

Tel 01903 786839
Mob 07812 195560
e-mail:michael@mpa-surveyors.co.uk

NEW DWELLING
LAND REAR OF EAPPA FARMHOUSE,
NORTH END ROAD,
YAPTON.

DRW NO 2 SCALE 1/50
PROPOSED FIRST FLOOR PLAN