


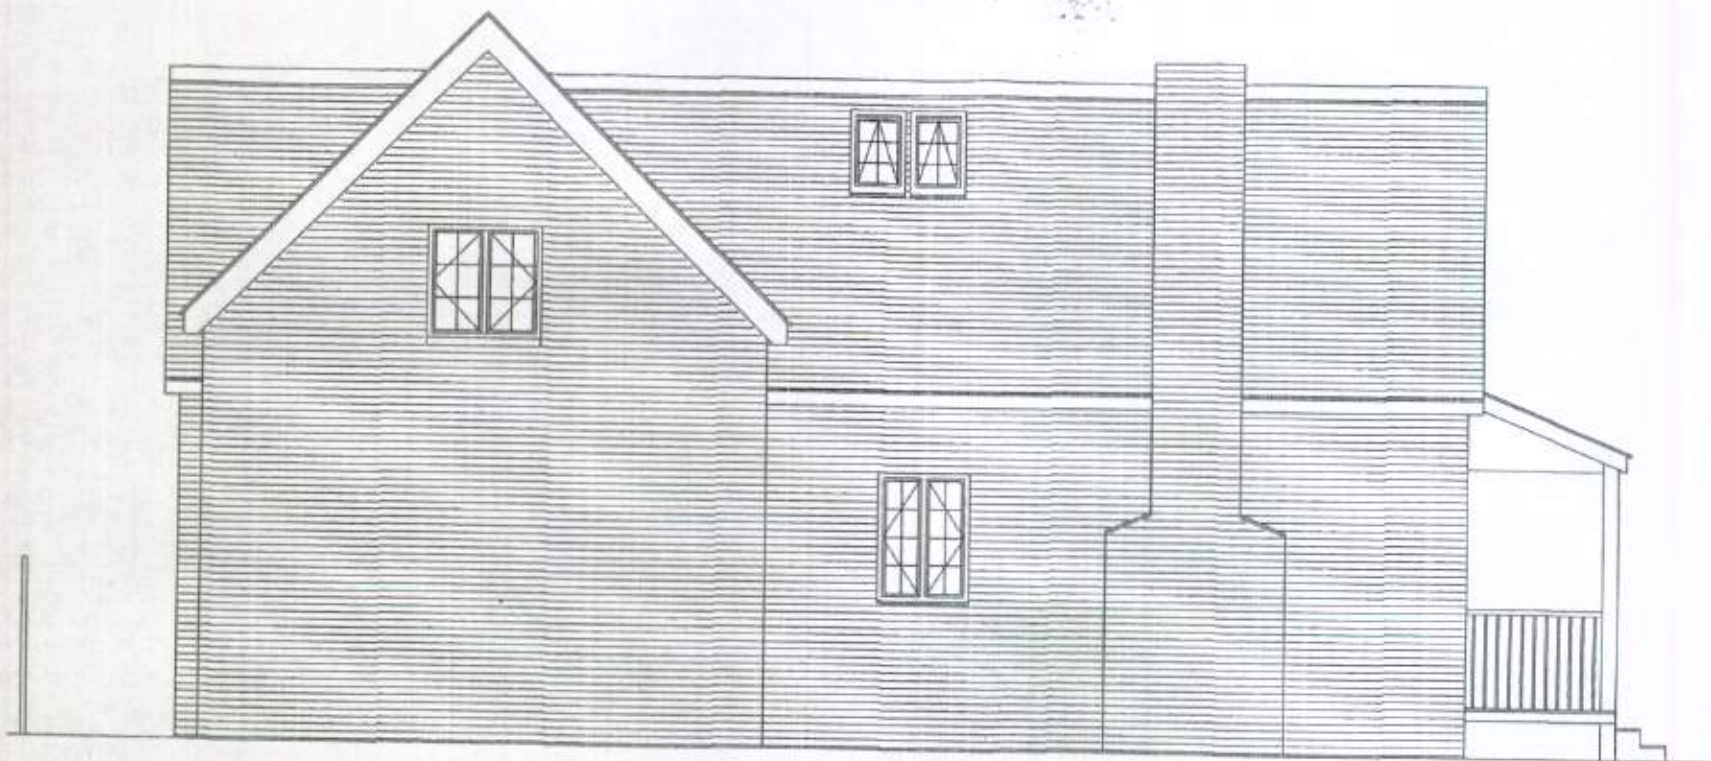

MATERIALS:-

MAIN ROOF - PITCHED AND FLAIN CLAY TILES

VERANDA ROOF - PITCHED AND SLATED

MAIN WALLS - RED BRICK WITH FEATURE HERRINGBONE

WALLS ENCLOSED BY VERANDA, DORMER WALLS AND
WEST FACING GABLE TO BE OAK FEATHERED EDGED BOARDING.

WINDOWS AND DOORS - UPVC WOOD GRAIN EFFECT.

ROOF LIGHTS - CONSERVATION TYPE.

SAVES JOINERY - WAINY EDGED OAK.



Michael Pearce & Associates Ltd
Chartered Surveyors - Architectural Consultants
3 West Ridings, East Preston, West Sussex. BN16 2TD

Tel 01903 786839
Mob 07812 195560
e-mail: michael@mpa-surveyors.co.uk

NEW DWELLING
LAND REAR OF EAPPA FARMHOUSE,
NORTH END ROAD,
YAPTON

DRW NO 6 SCALE 1/50
PROPOSED NORTH ELEVATION (REAR)