


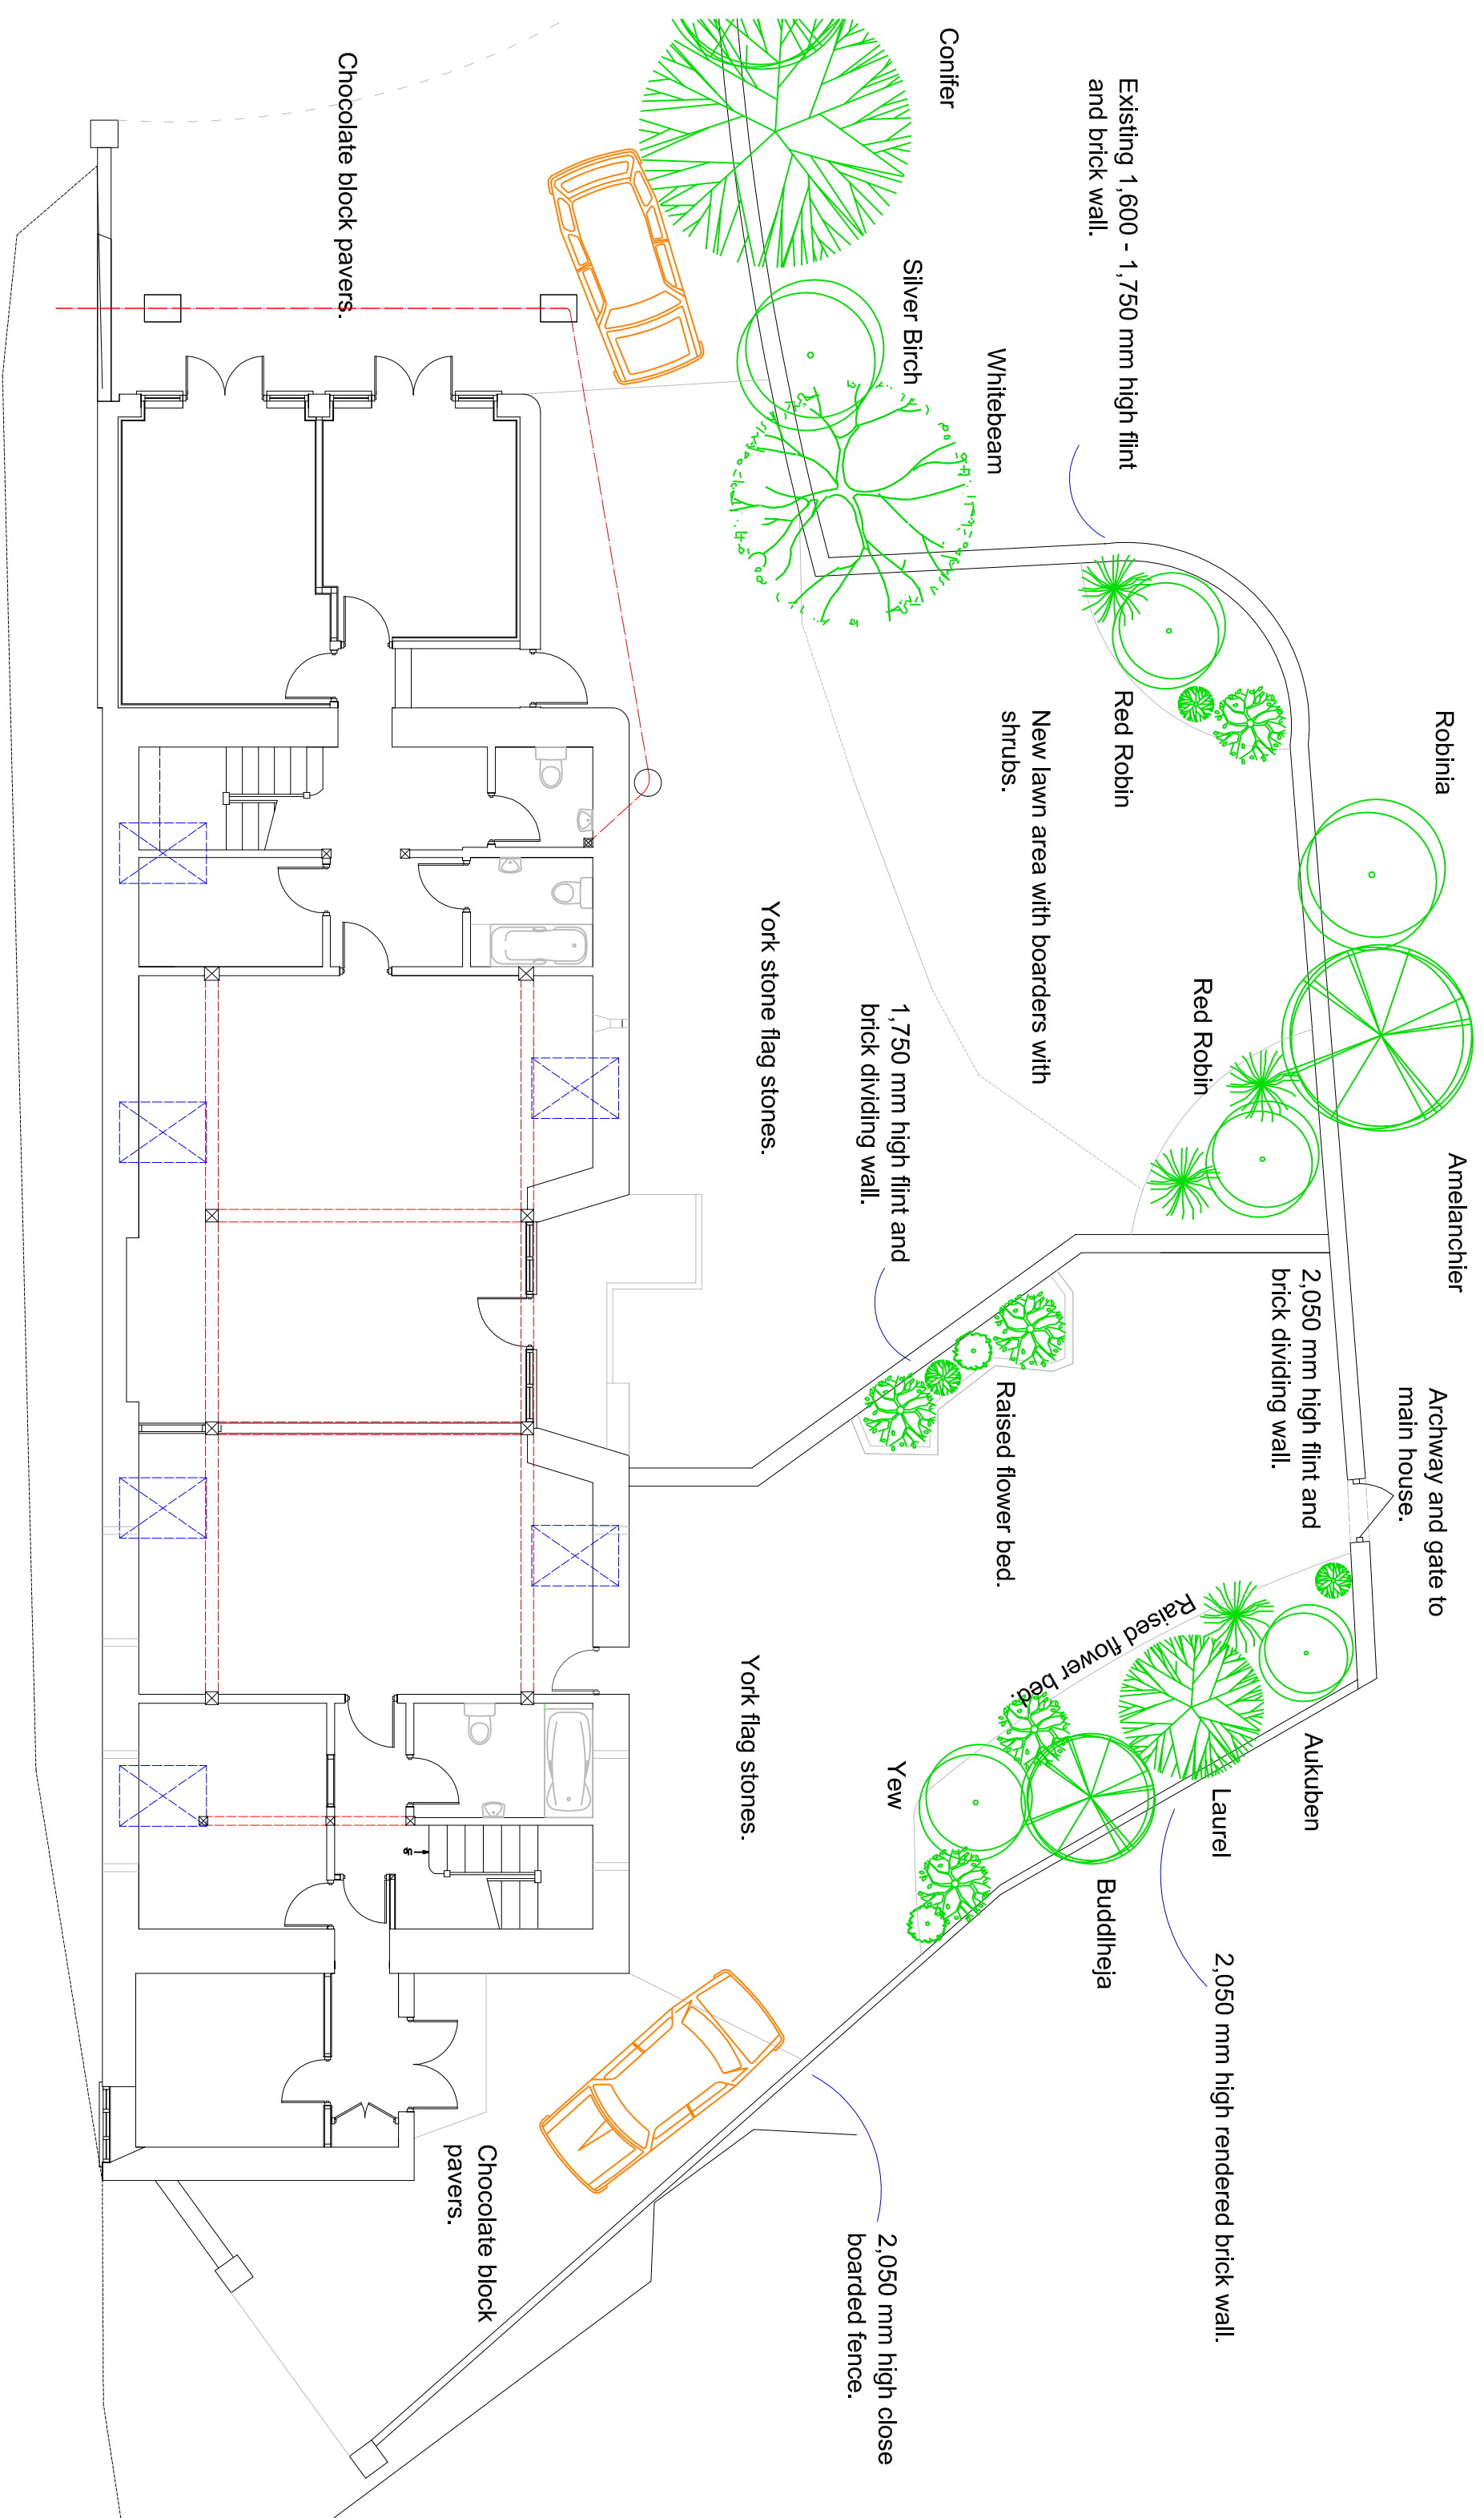

Existing 1,600 - 1,750 mm high flint and brick wall.

New lawn area with boarders with shrubs.

1,750 mm high flint and brick dividing wall.

2,050 mm high flint and brick dividing wall.

Raised flower bed.

Raised flower bed.

2,050 mm high rendered brick wall.

2,050 mm high close boarded fence.

York stone flag stones.

York flag stones.

Chocolate block pavers.

Chocolate block pavers.



EXISTING PLOT PLAN

SUSSEX BUILDING CONSULTANCY LIMITED

WELLOW BARN, HOE LANE, FLANSHAM,
BOGNOR REGIS, WEST SUSSEX.

SCALE - 1/100 REV - DATE - 25/07/2017

LABC partner

3 NORTHGOTE ROAD
BOGNOR REGIS
PO21 5LZ

TEL/FAX - (01243) 861379