

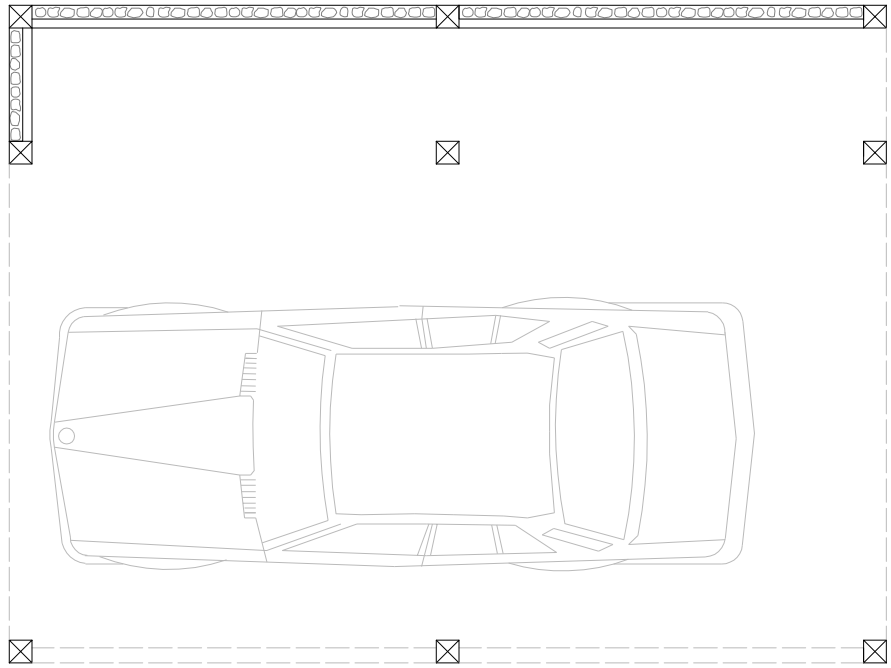


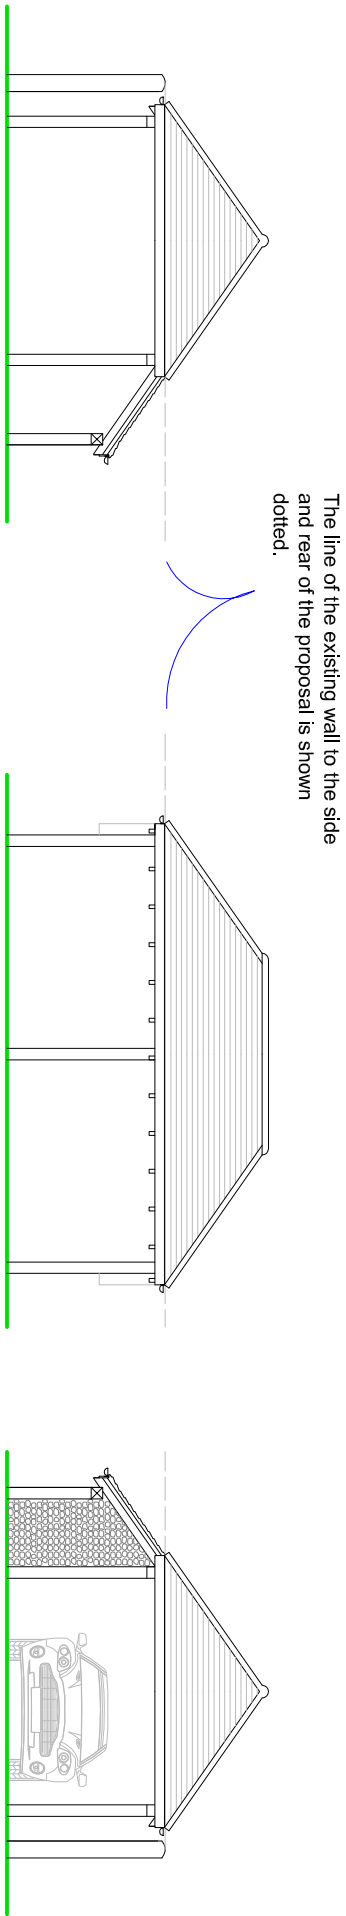


PROPOSED GROUND FLOOR PLAN

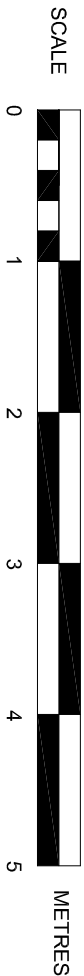

REAR ELEVATION

SIDE ELEVATION

FRONT ELEVATION

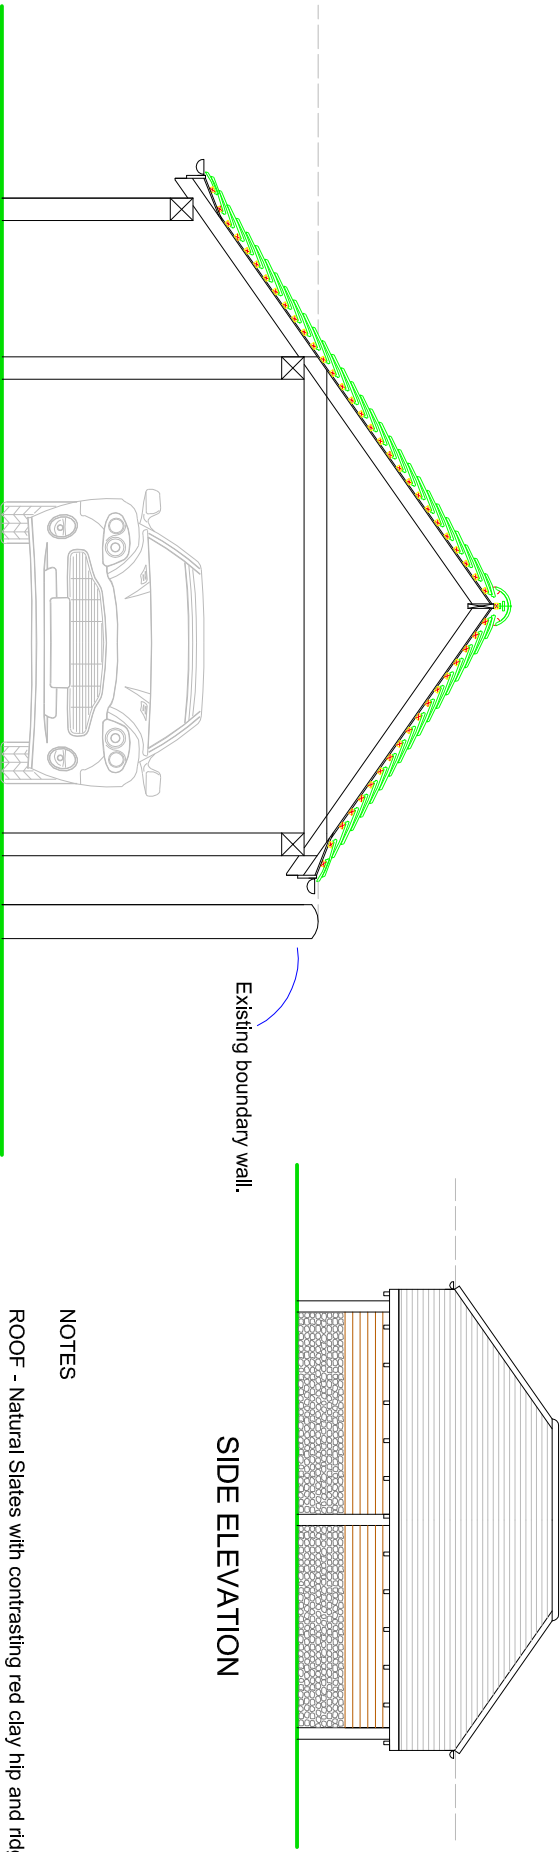

PROPOSED CROSS SECTION

SIDE ELEVATION

NOTES

ROOF - Natural Slates with contrasting red clay hip and ridge tiles to planning approval.

WALLS - Face flintwork panels between the Oak posts with some stained cedar weatherboarding to match with existing barn above. Rear and boundary side elevations left open.

FRAME - Timber Oak frame by specialist.

SUSSEX BUILDING CONSULTANCY LIMITED WELLOW BARN, HOE LANE, FLANSHAM, BOGNOR REGIS, WEST SUSSEX. SCALE - 1/50 &100 REV - B DATE - 05/06/2018	 partner LABC 3 NORTHGATE ROAD BOGNOR REGIS PO21 3LZ TEL/FAX - (01243) 3861379
---	--