



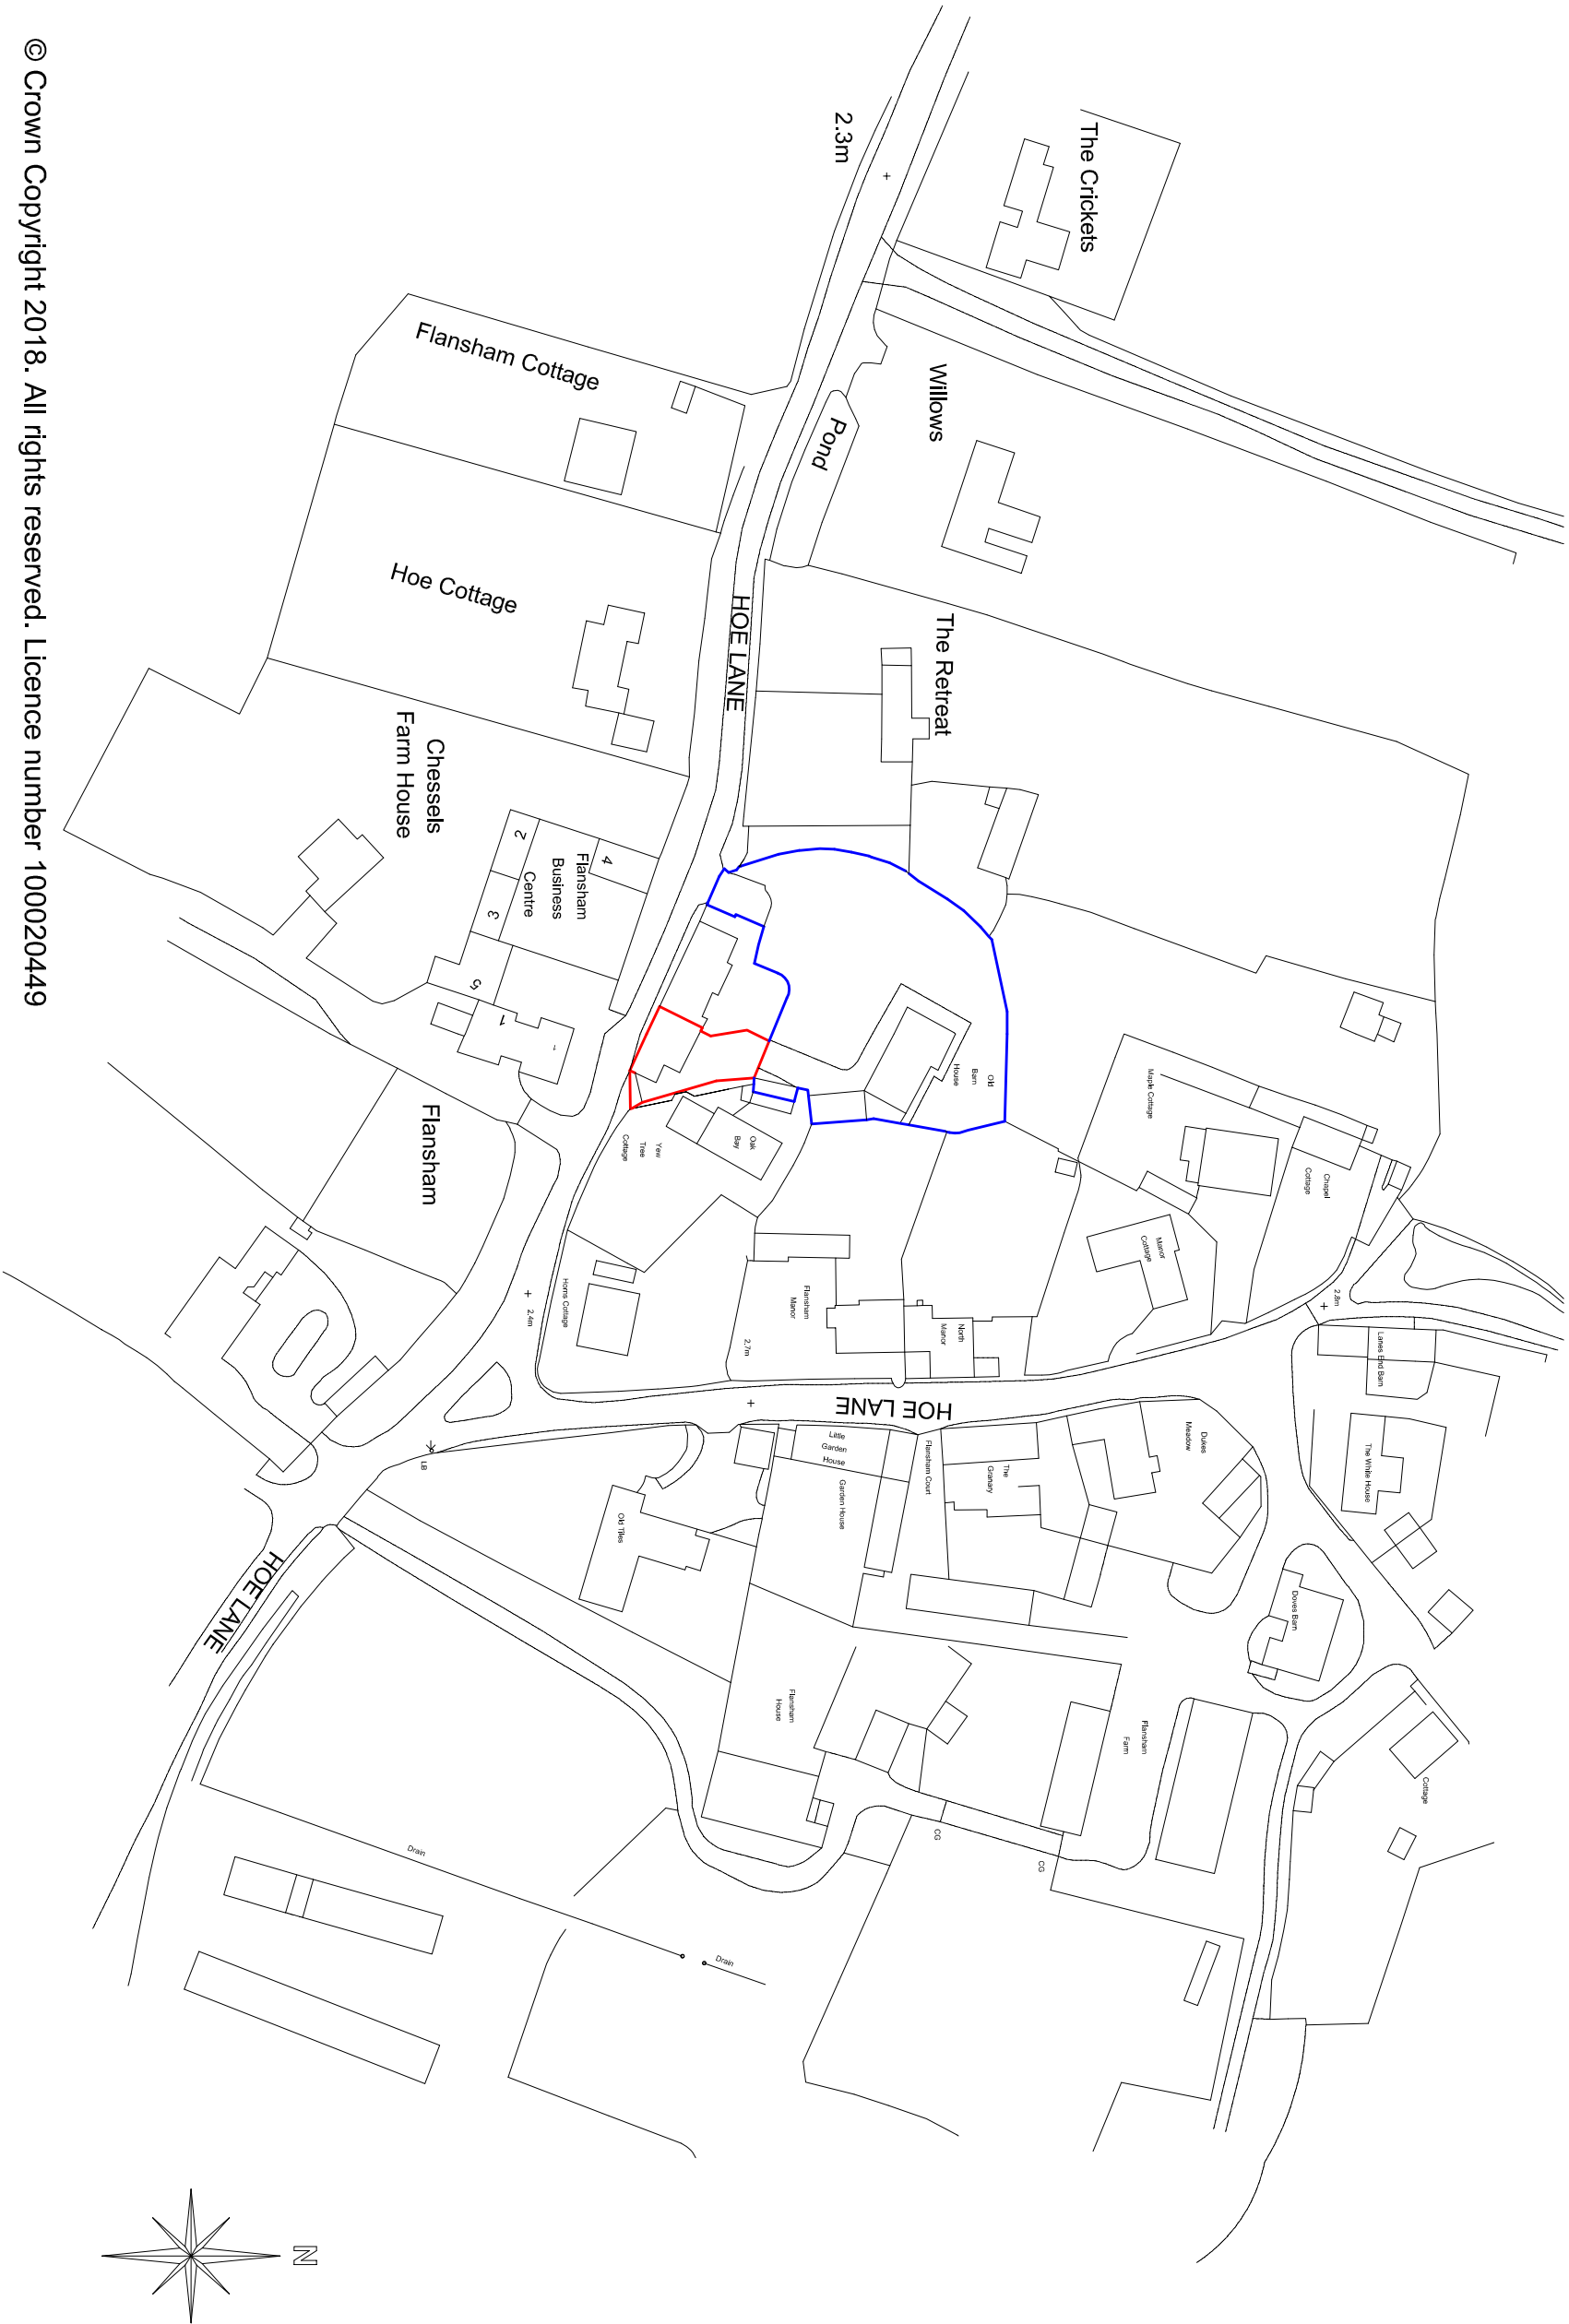

© Crown Copyright 2018. All rights reserved. Licence number 100020449

LOCATION PLAN - 1/1250

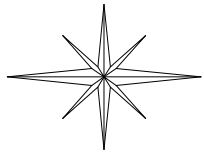

SUSSEX BUILDING CONSULTANCY LIMITED	
WELLOW BARN, HOE LANE, FLANSHAM, BOGNOR REGIS, WEST SUSSEX.	
REVISIONS - DATE - 08/06/2018.	
	3 NORTHGOTE ROAD BOGNOR REGIS PO21 5LZ TEL/FAX - (01243) 861379

