
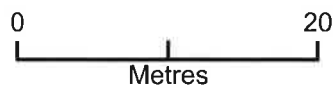


39 Foundry Road

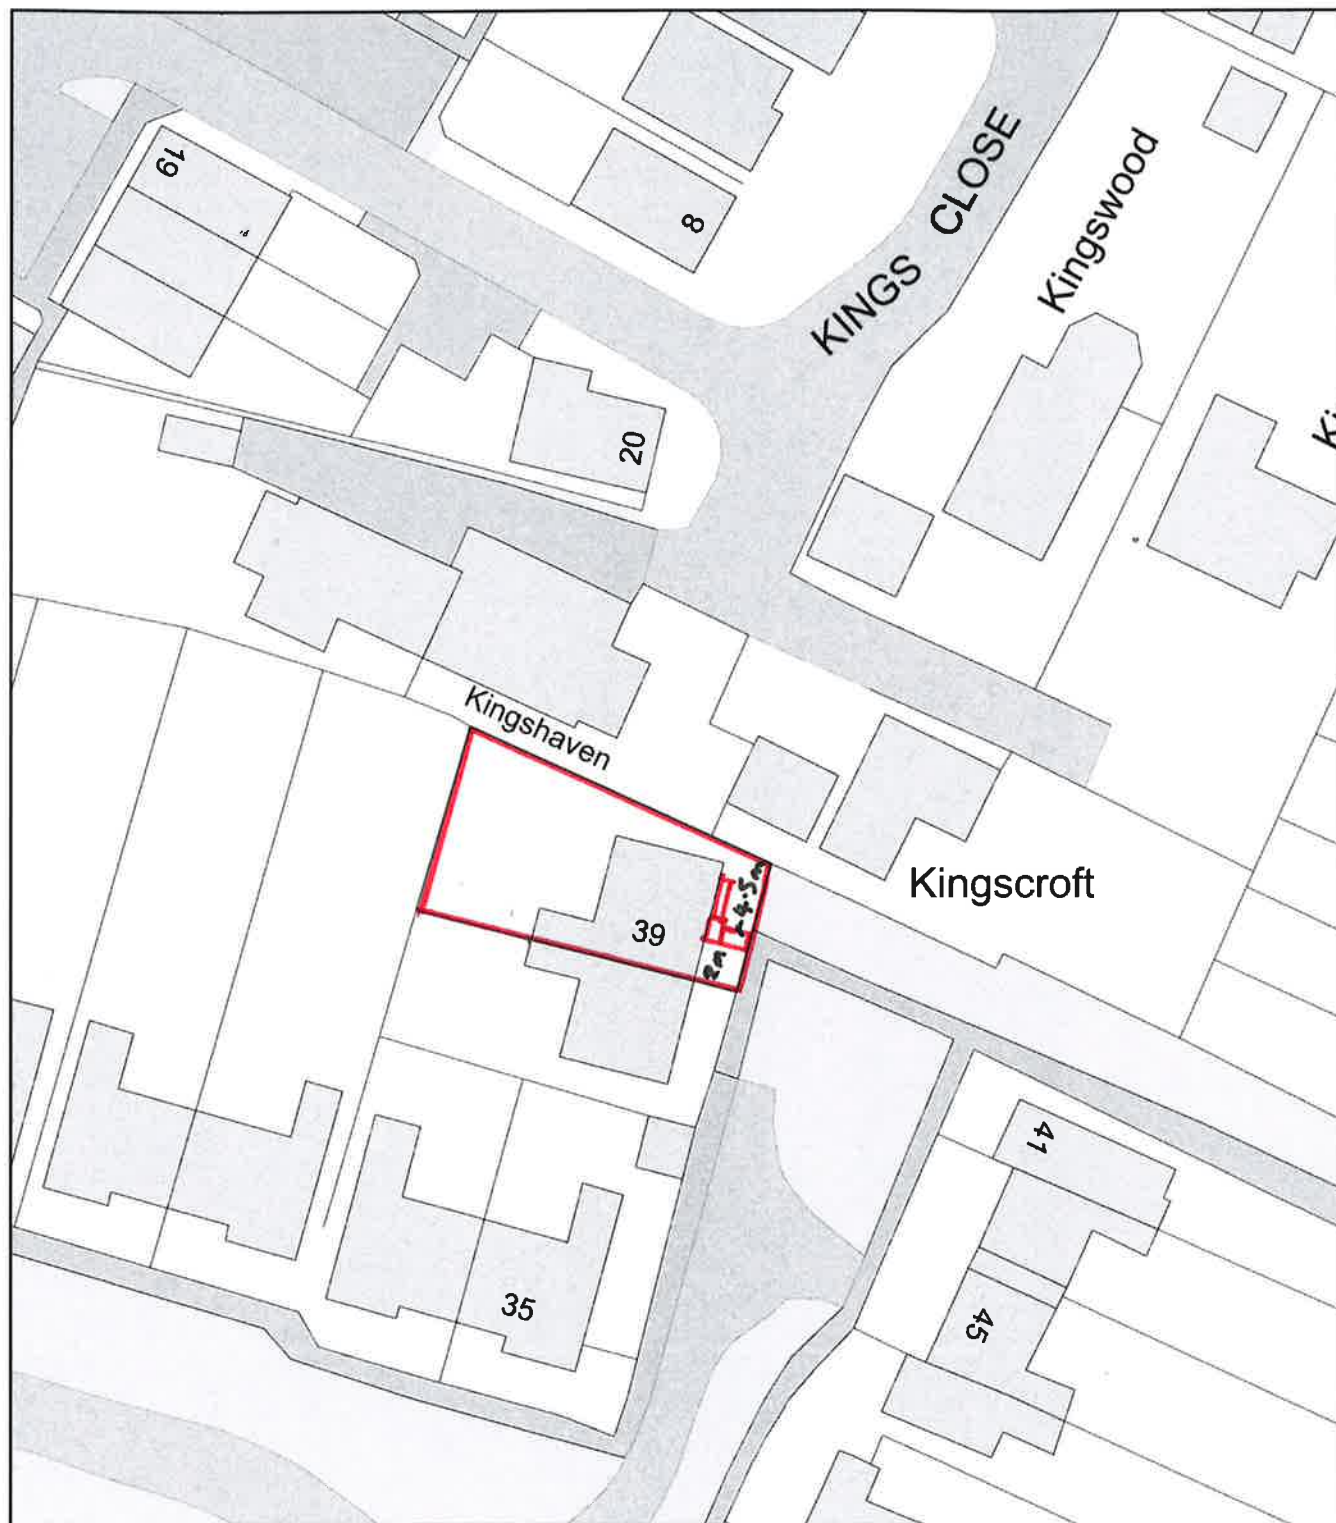

Plan Produced for: Amber Living

Date Produced: 14 Apr 2022

Plan Reference Number: TQRQM22104102339575

Scale: 1:500 @ A4