



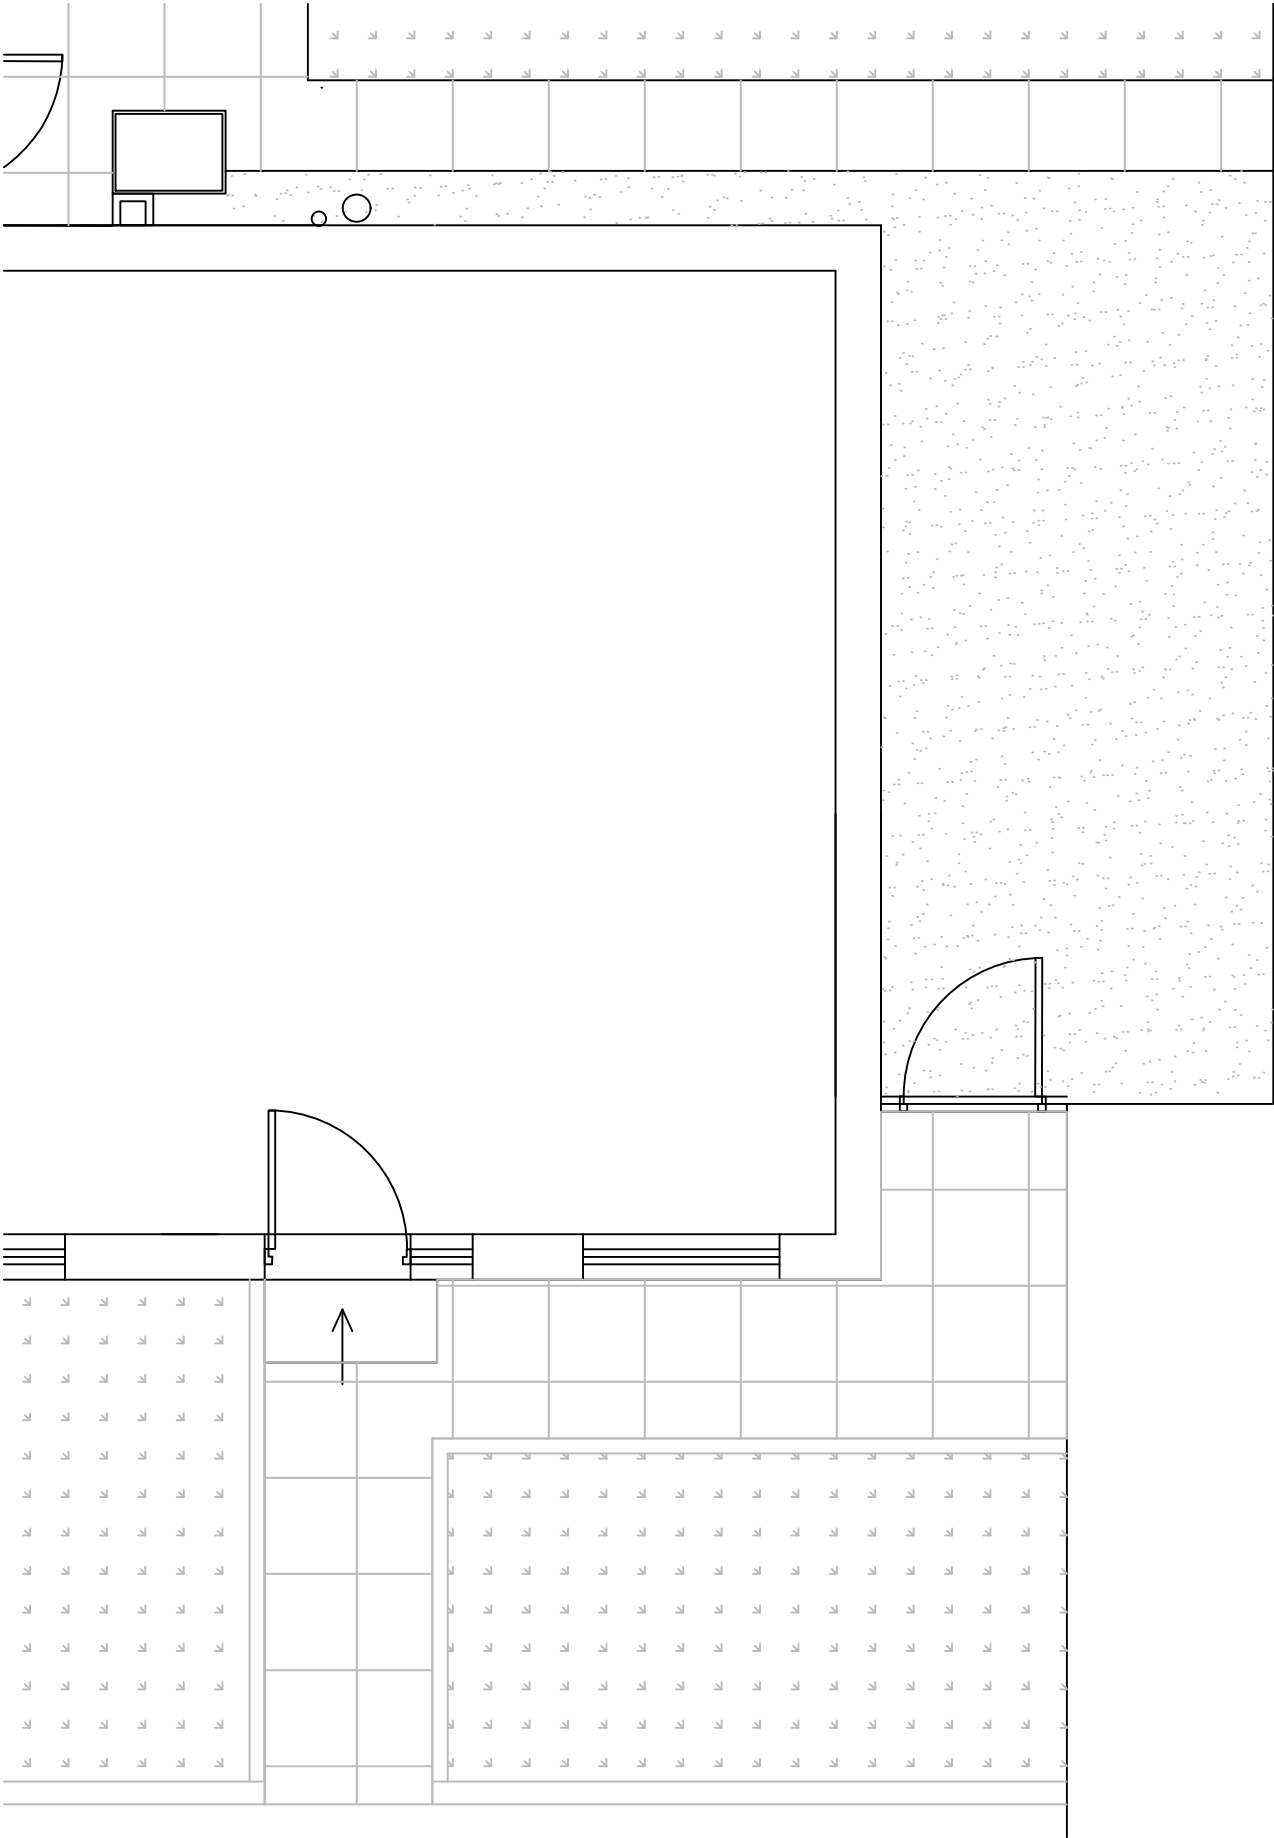

EXISTING PLAN 1:50

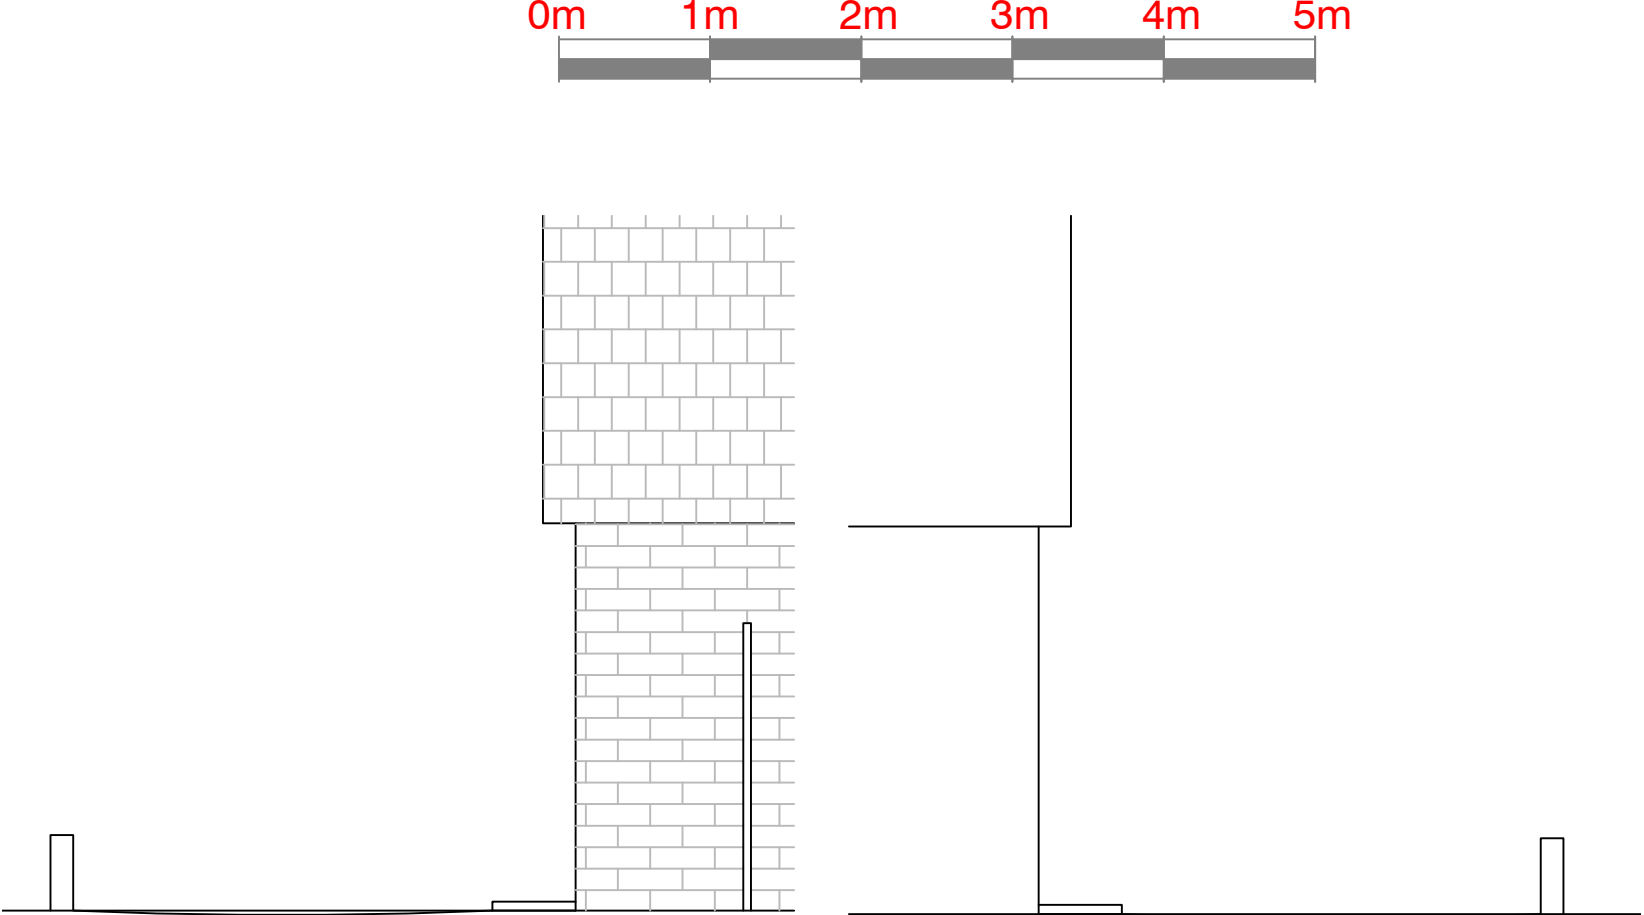

EXISTING FRONT (NORTH)
ELEVATION 1:50

EXISTING FRONT (SOUTH)
ELEVATION 1:50



EXISTING FRONT (EAST) ELEVATION 1:50

NOTES:

1. All dimensions are in mm and must be checked on site.
2. Drawings are to be read in conjunction with accompanying documents.
3. Any errors or inaccuracies should be brought to the attention of Amber Living.

Contact Information

Unit 3, Tungsten Building, George Street, Portslade, Brighton, BN41 1RA Tel: 01273 410836 Email: Heather@amberliving.co.uk

Client Name Mr Peter Taylor

Address 39 Foundry Road, Yapton

Drawing Title Existing Access Plan

Drawing Reference HT/02/FoundryRoad39 Date 24/02/22

Scale 1: 50 Paper A3 Drawn By HT Revision Direction