



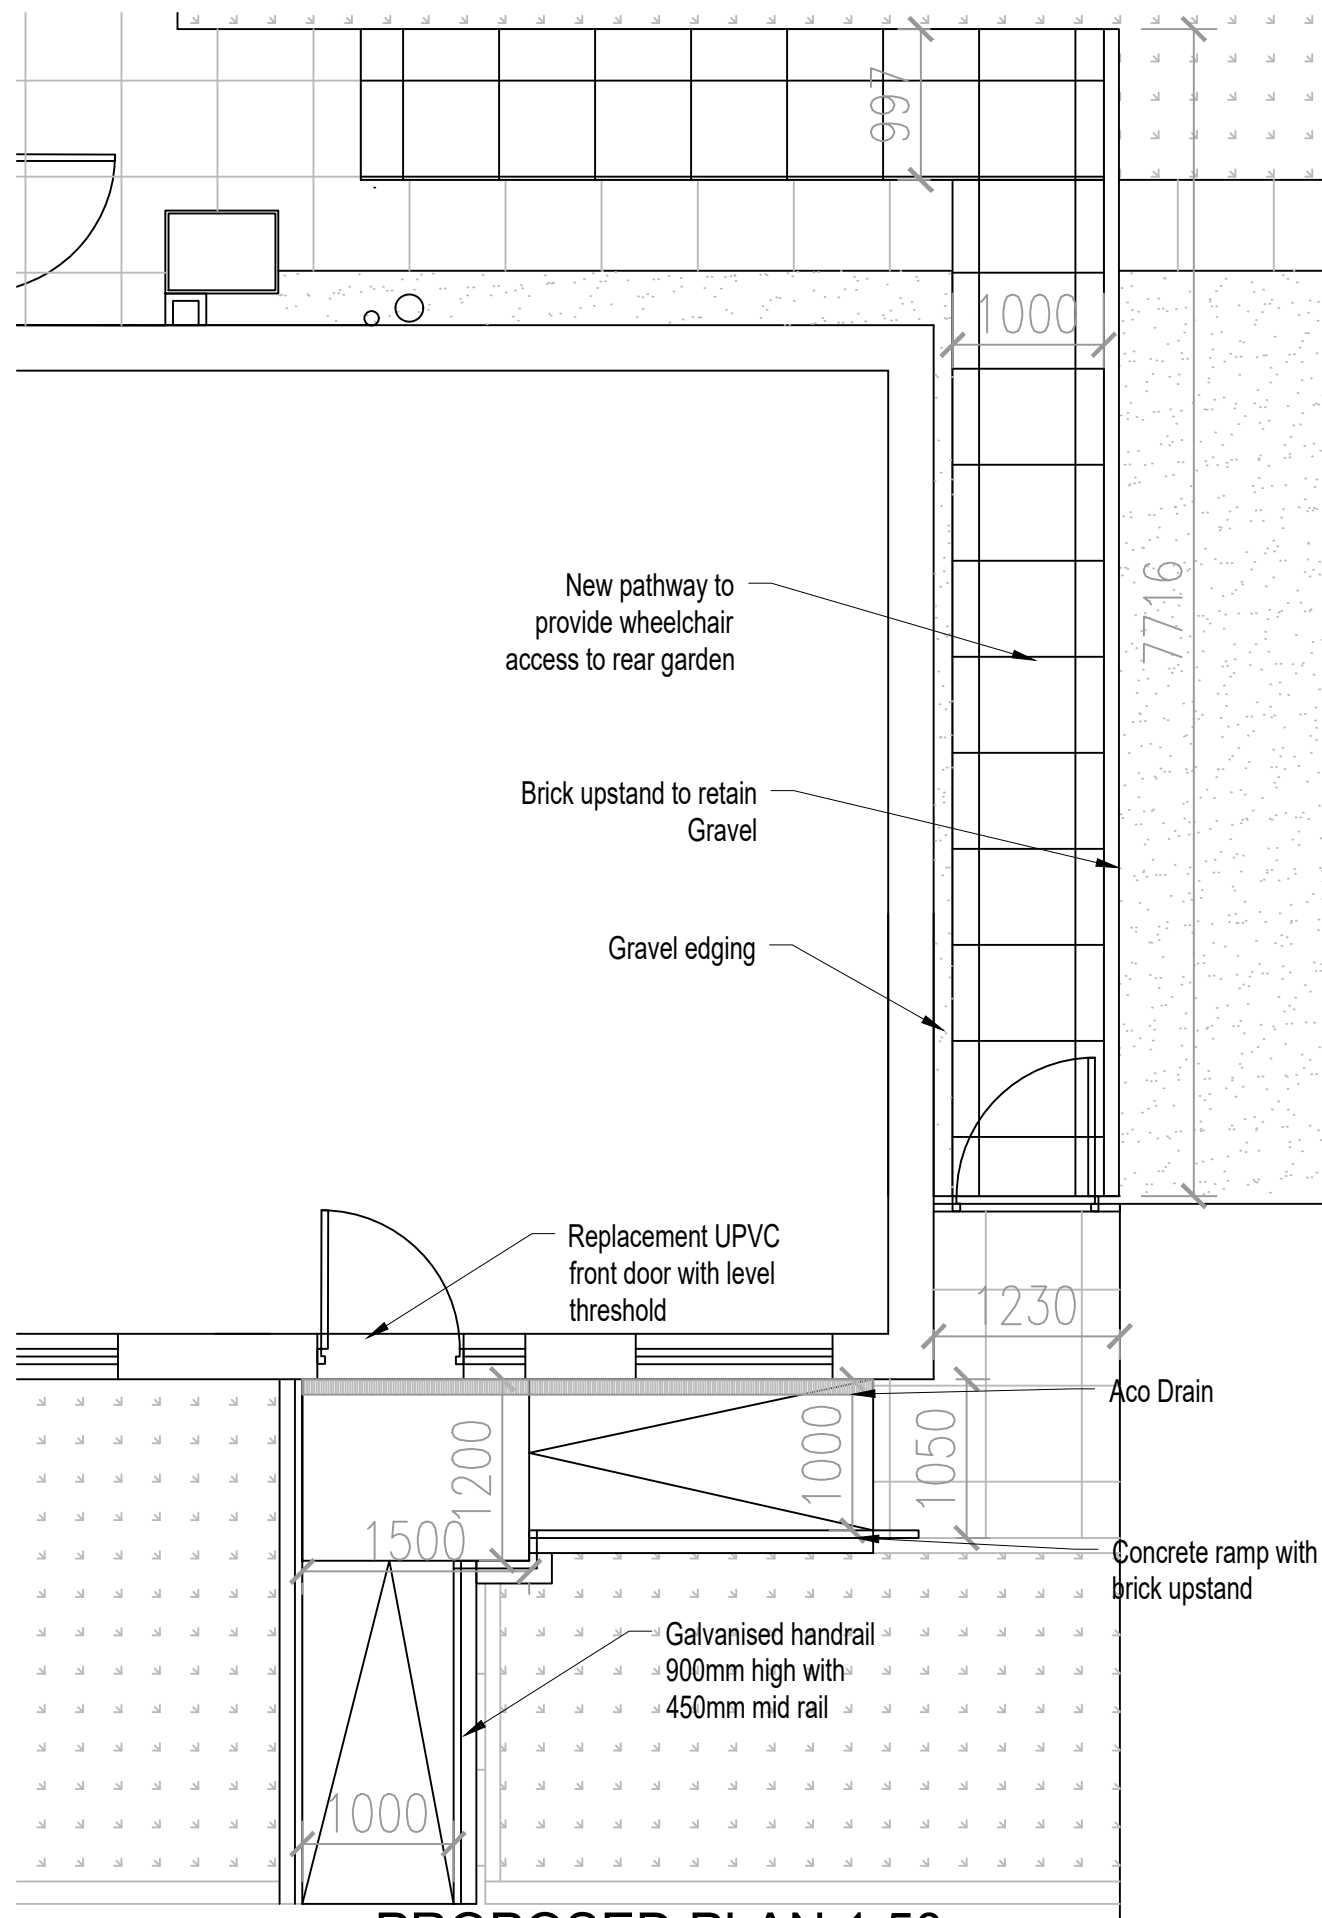

PROPOSED PLAN 1:50

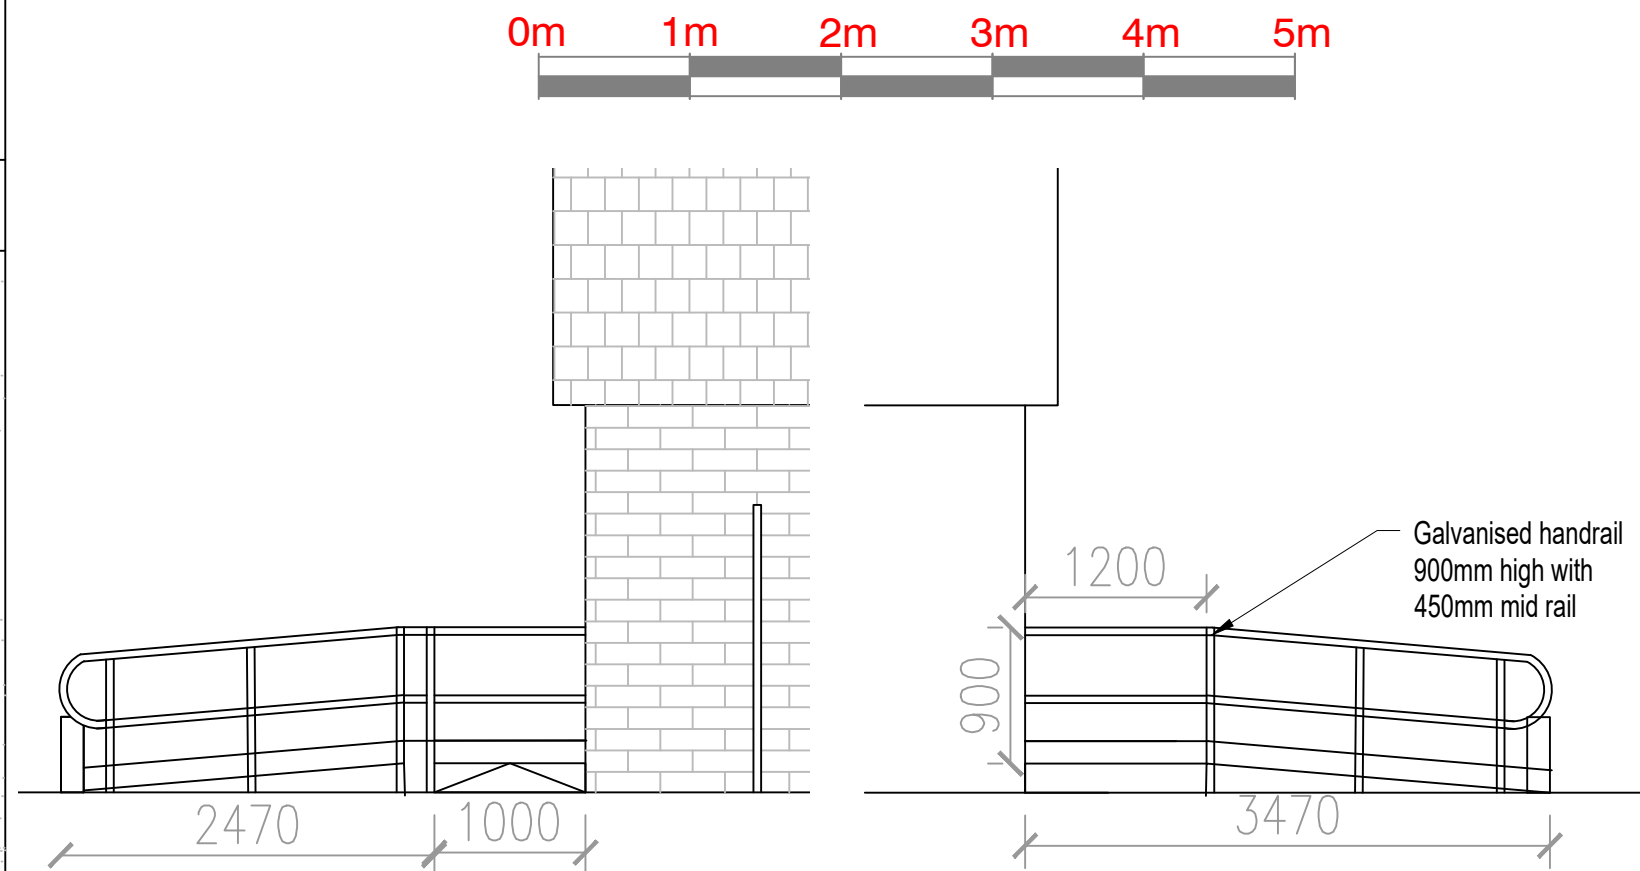

**PROPOSED FRONT (NORTH)
ELEVATION 1:50**

**PROPOSED FRONT (SOUTH)
ELEVATION 1:50**



PROPOSED FRONT (EAST) ELEVATION 1:50

NOTES:

- All dimensions are in mm and must be checked on site.
- Drawings are to be read in conjunction with accompanying documents.
- Any errors or inaccuracies should be brought to the attention of Amber Living.

Contact Information

Unit 3, Tungsten Building, George Street, Portslade, Brighton, BN41 1RA
Tel: 01273 410836
Email: Heather@amberliving.co.uk

Client Name Mr Peter Taylor

Address 39 Foundry Road, Yapton

Drawing Title Proposed Access Plan

Drawing Reference HT/03/FoundryRoad39 **Date** 24/02/22

Scale 1: 20 **Paper** A3 **Drawn By** HT **Revision** **Direction**

Logos: amber, CIAT, RICS