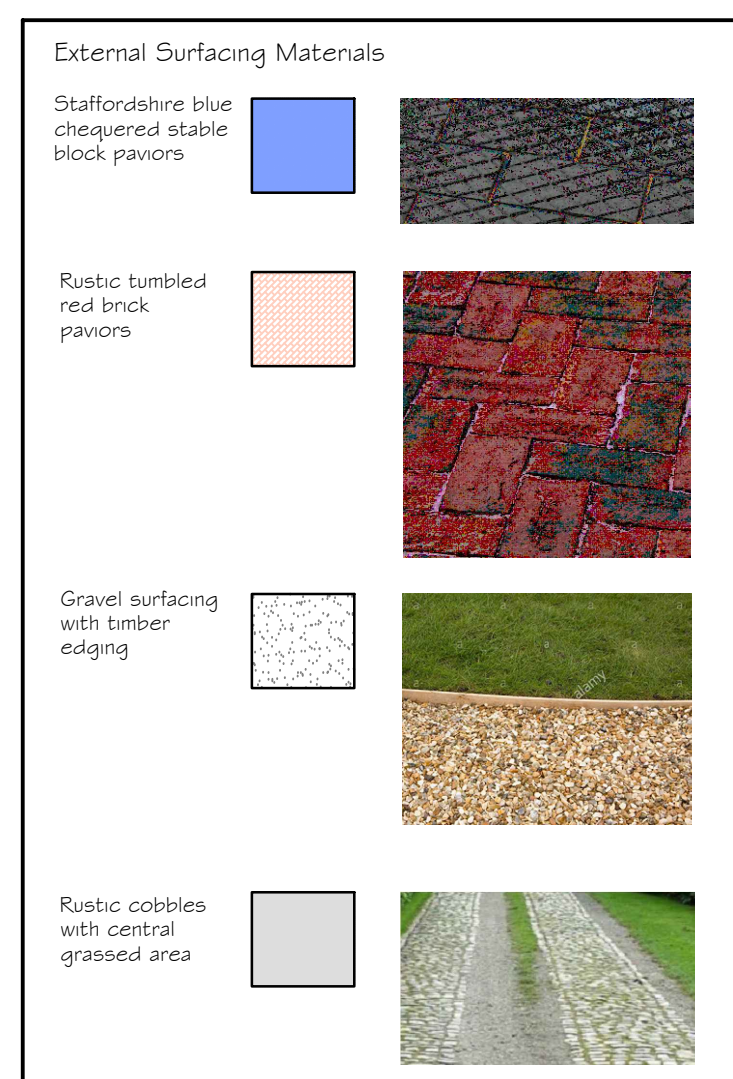


PROJECT
BARNs AT STAKERS FARM
NORTH END ROAD
YAPTON BN18 0DU

DRAWING TITLE
PROPOSED SITE LAYOUT

SCALE 1:200 @A1 DRAWN BY PLB DATE JAN 21

DWG NO 1020/02 REV.0