NOTES
WRITTEN DIMENSIONS TO BE TAKEN IN PREFERENCE TO SCALE.
ARE TO BE CHECKED ON SITE PRIOR TO COMMENCING WORK.
THIS DRAWING IS TO BE READ IN CONJUNCTION WITH ALL OTHER DOCUMENTS RELATING TO THIS PROJECT.
ANY DISCREPANCIES ARE TO BE REFERRED IMMEDIATELY TO TH PROJECT DESIGNER.
THIS DRAWING IS COPYRIGHT, AND SHOULD NOT BE USED OR REPRODUCED WITHOUT PERMISSION.
IT IS THE CONTRACTOR'S RESPONSIBILITY TO ENSURE COMPLIAN WITH THE BUILDING REGULATIONS.

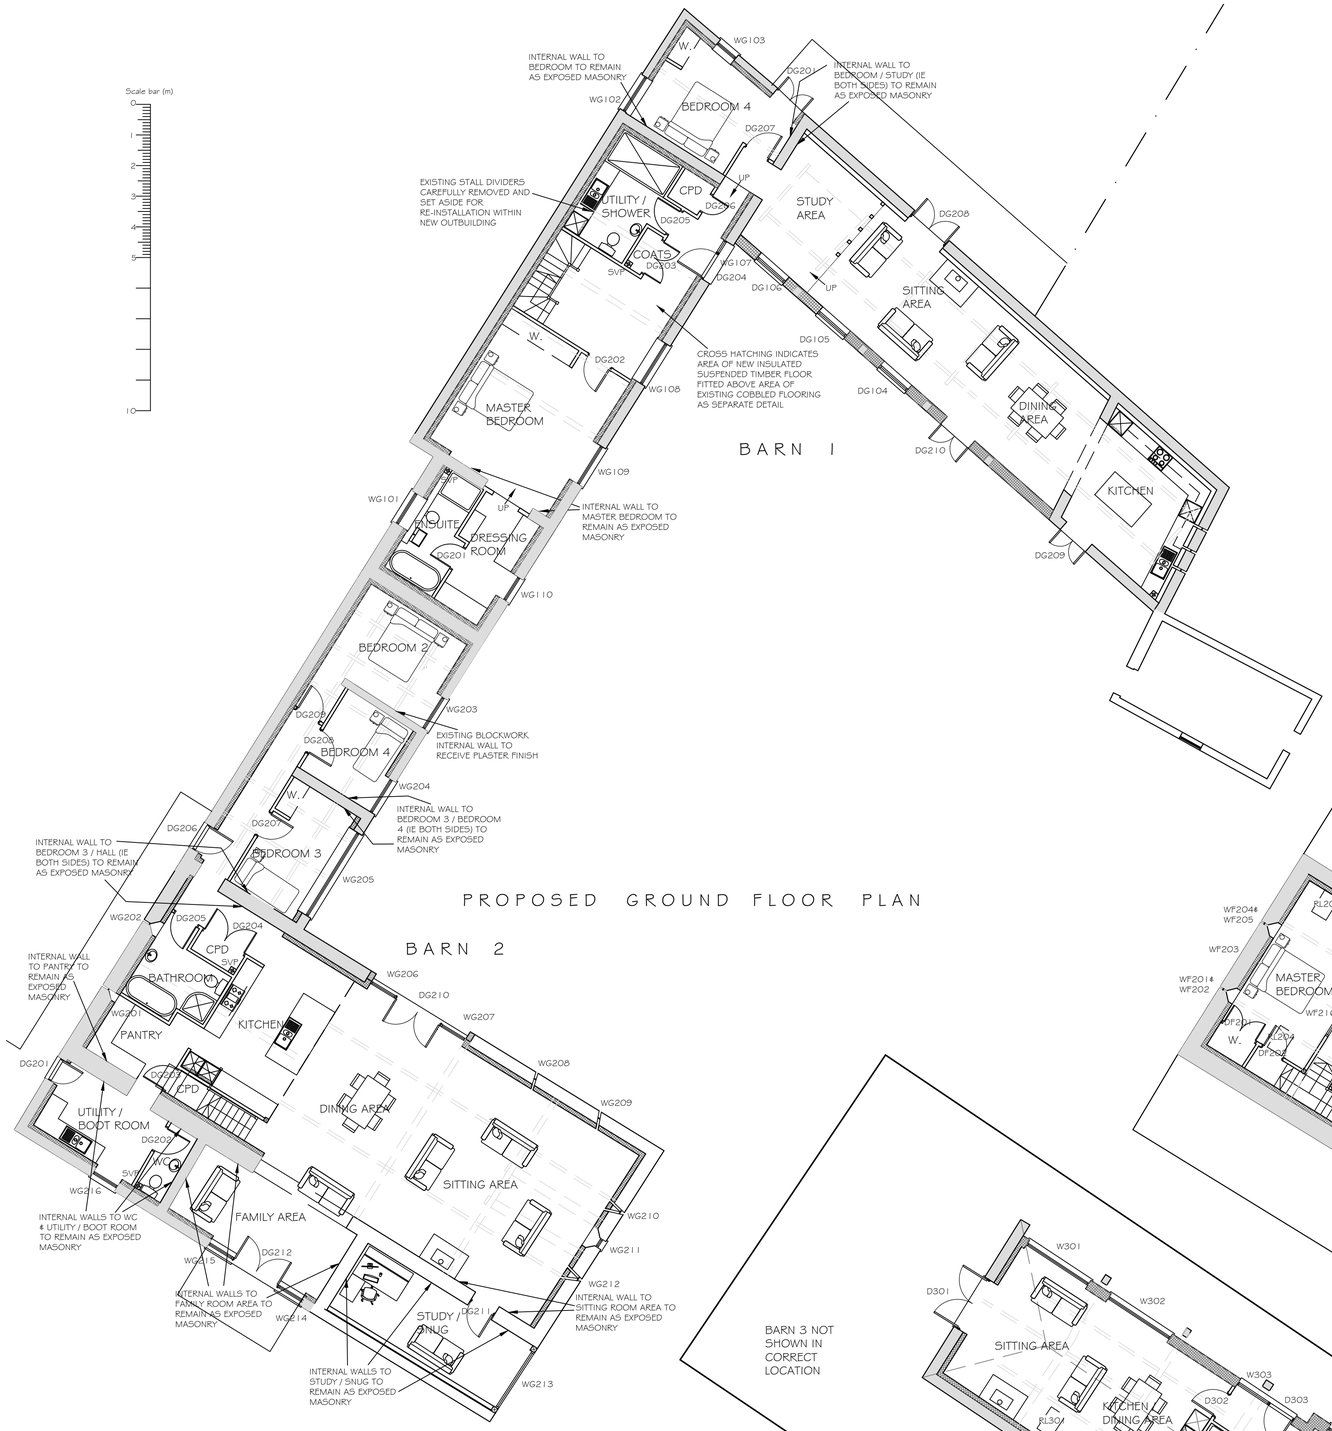


PROPOSED GROUND FLOOR PLAN




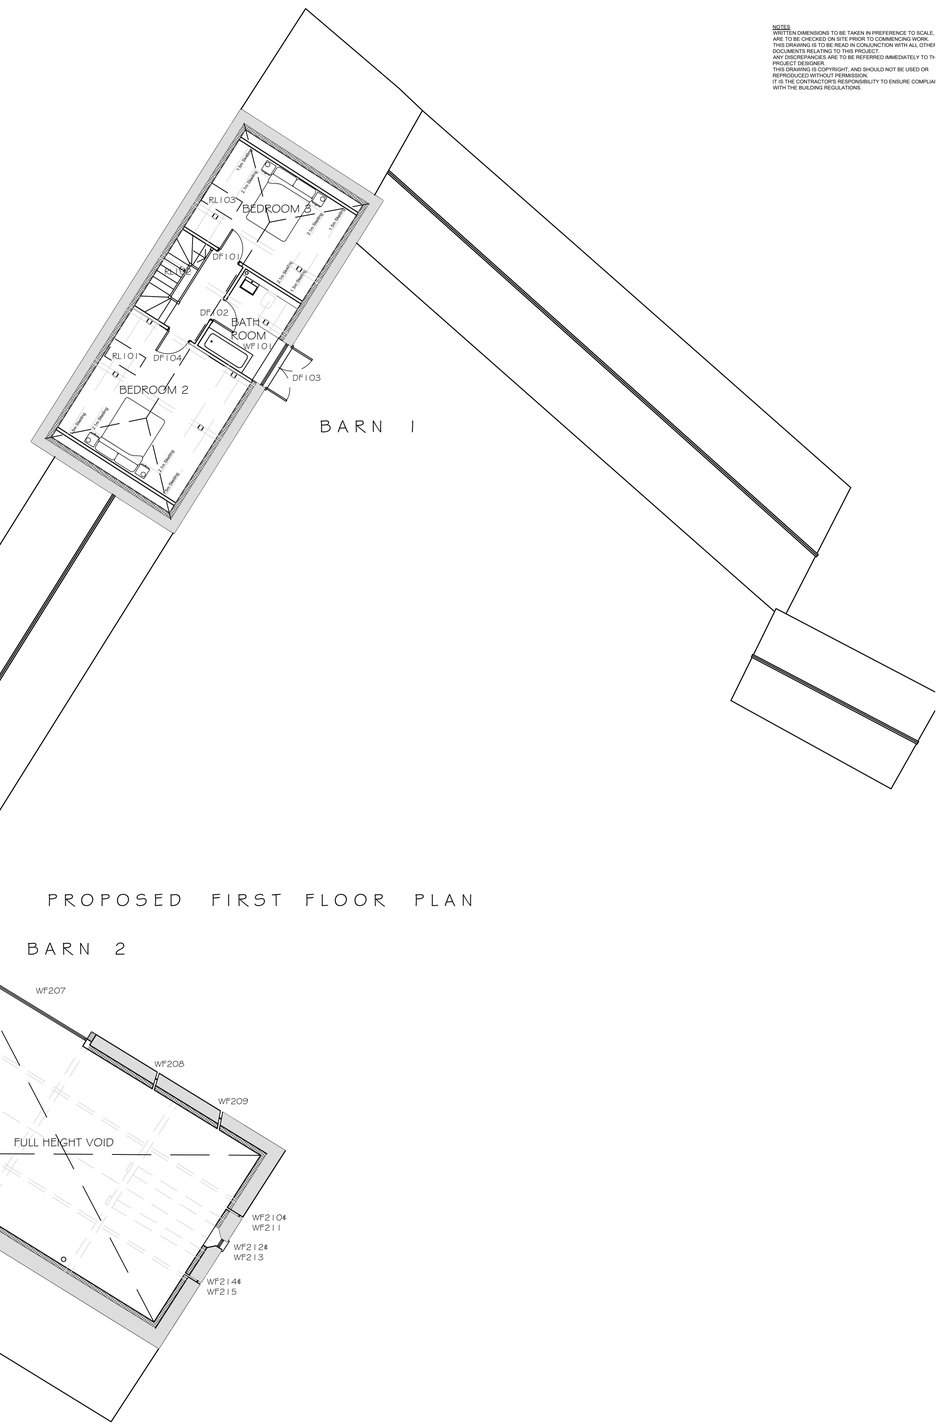


PROPOSED FIRST FLOOR PLAN

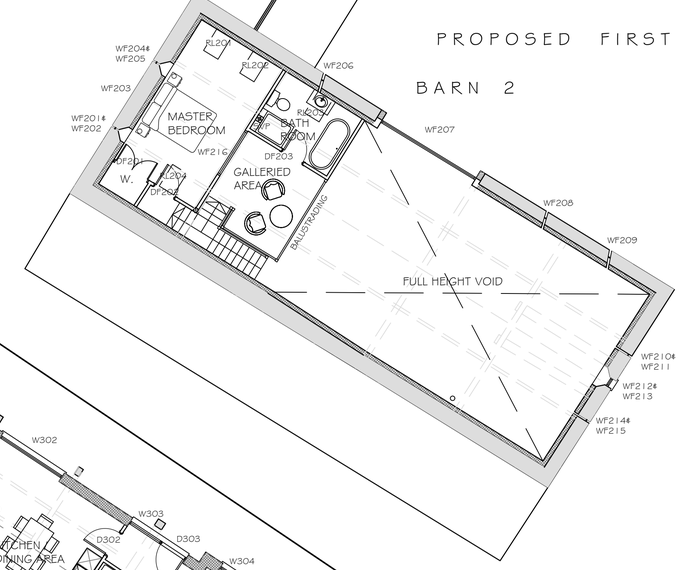


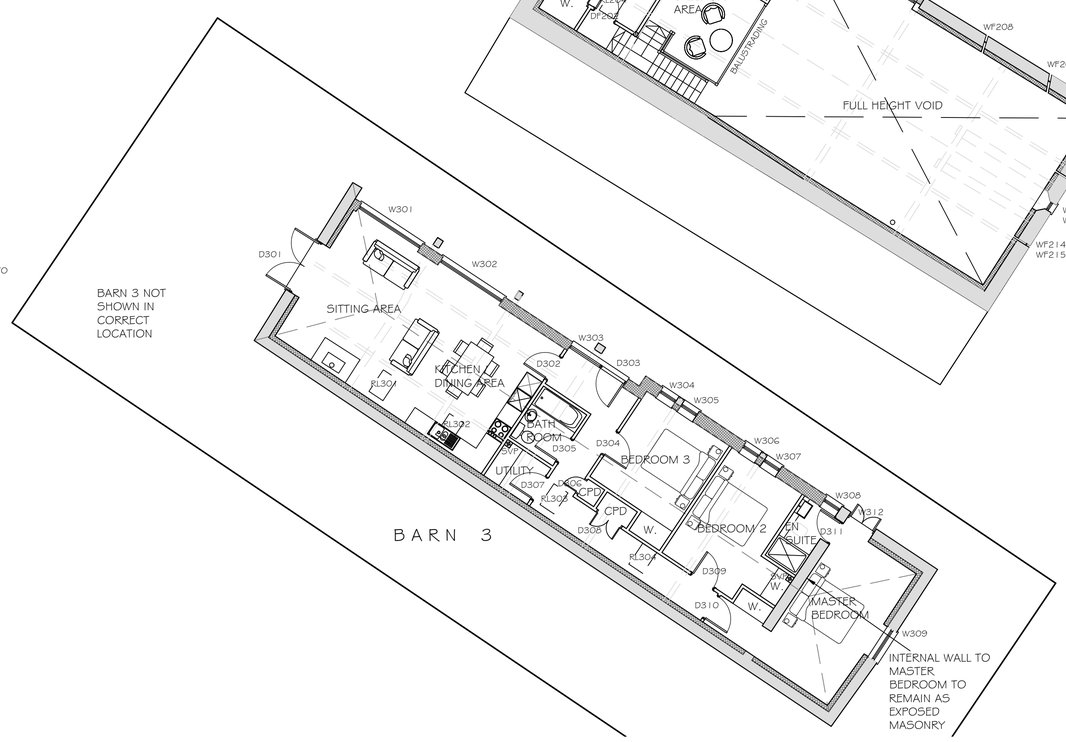


| REV | DESCRIPTION | DATE |
|---|---|---|
| A | MINOR AMENDMENTS & ADDITIONAL NOTES | 03.0 |

**PROJECT**
BARNS AT STAKERS FARM
NORTH END ROAD
YAPTON BN18 0DU

**DRAWING TITLE**
PROPOSED FLOOR PLANS

| SCALE | DRAWN BY | DATE |
|---|---|---|
| 1:100 @A1 | PLB | JAN 21 |

**DWG NO** 1020/01 **REV.** A

Unit 3b Woodhorn Business Centre
Woodhorn Lane
Oving Chichester
West Sussex PO20 2BX
Tel 01243 774764
www.sloaneandbrown.co.uk

CHARTERED BUILDING SURVEYORS
SLOANE & BROWN
ARCHITECTURAL SERVICES

ARUN DISTRICT COUNCIL Y:\2020\DOC