



NOTES
WRITTEN DIMENSIONS TO BE TAKEN IN PREFERENCE TO SCALE, AND ARE TO BE CHECKED ON SITE PRIOR TO COMMENCING WORK.
THIS DRAWING IS TO BE READ IN CONJUNCTION WITH ALL OTHER DOCUMENTS RELATING TO THIS PROJECT.
ANY DISCREPANCIES ARE TO BE REFERRED IMMEDIATELY TO THE PROJECT DESIGNER.
THIS DRAWING IS COPYRIGHT, AND SHOULD NOT BE USED OR REPRODUCED WITHOUT PERMISSION.
IT IS THE CONTRACTOR'S RESPONSIBILITY TO ENSURE COMPLIANCE WITH THE BUILDING REGULATIONS.

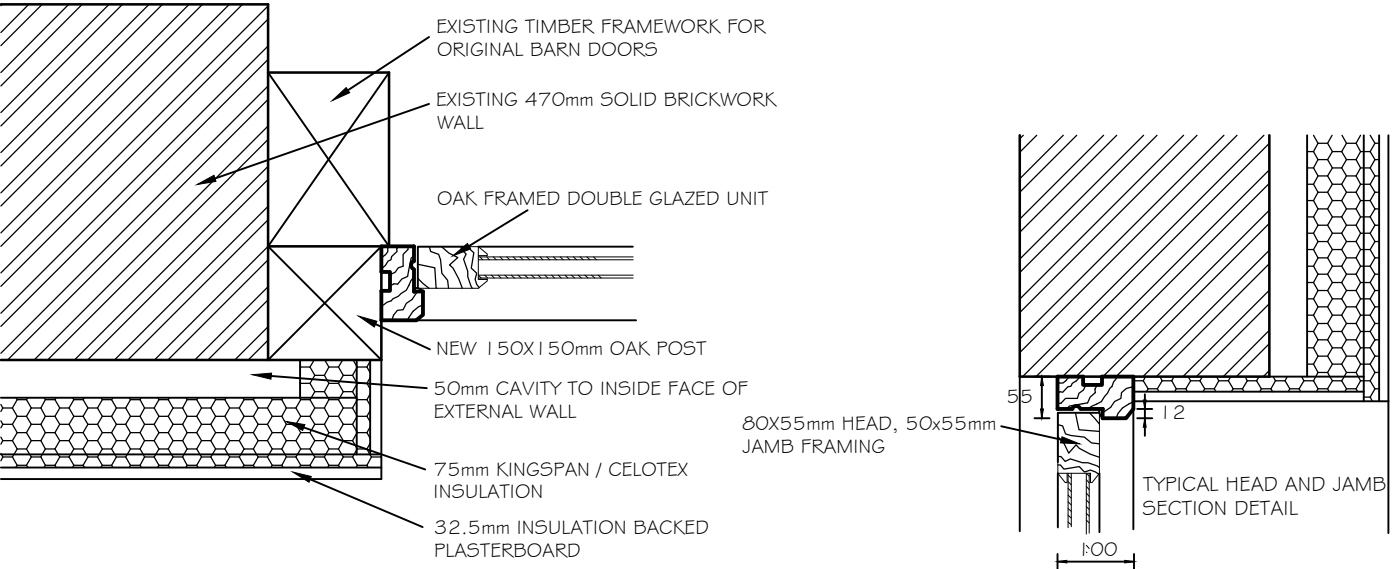


PLAN OF JAMB TO MAIN BARN OPENING
SCALE 1:10



PLAN OF JAMB TO SINGLE STOREY AREA OF BARN 2
SCALE 1:10

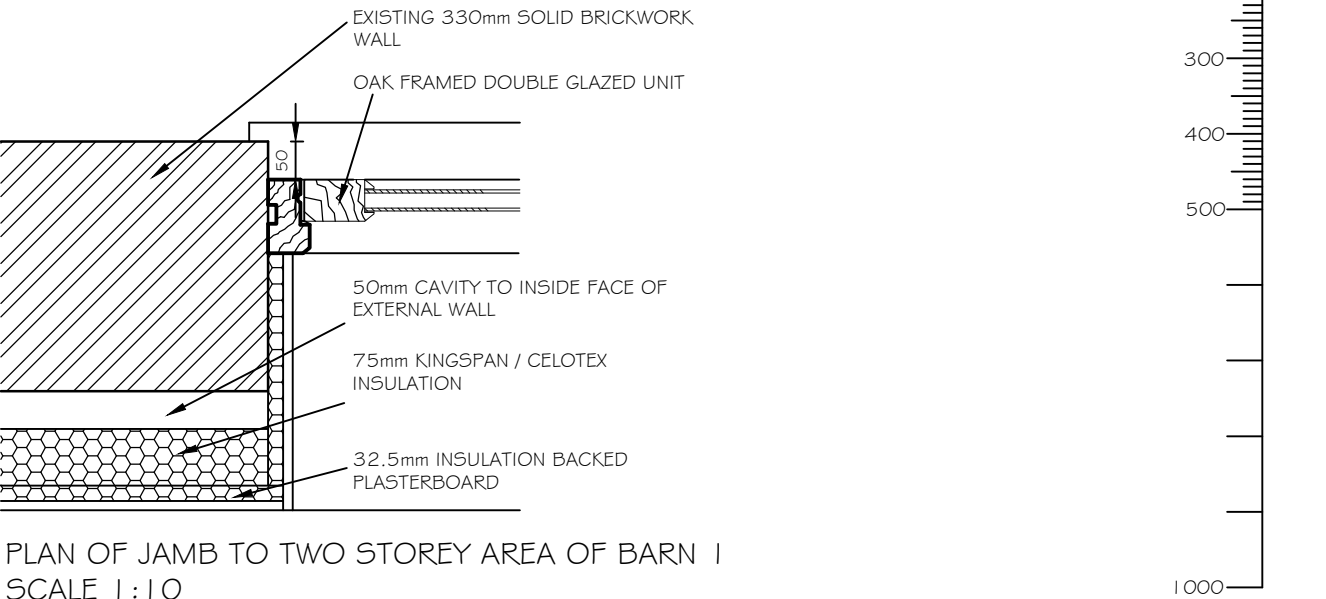

PLAN OF JAMB TO TWO STOREY AREA OF BARN 1
SCALE 1:10

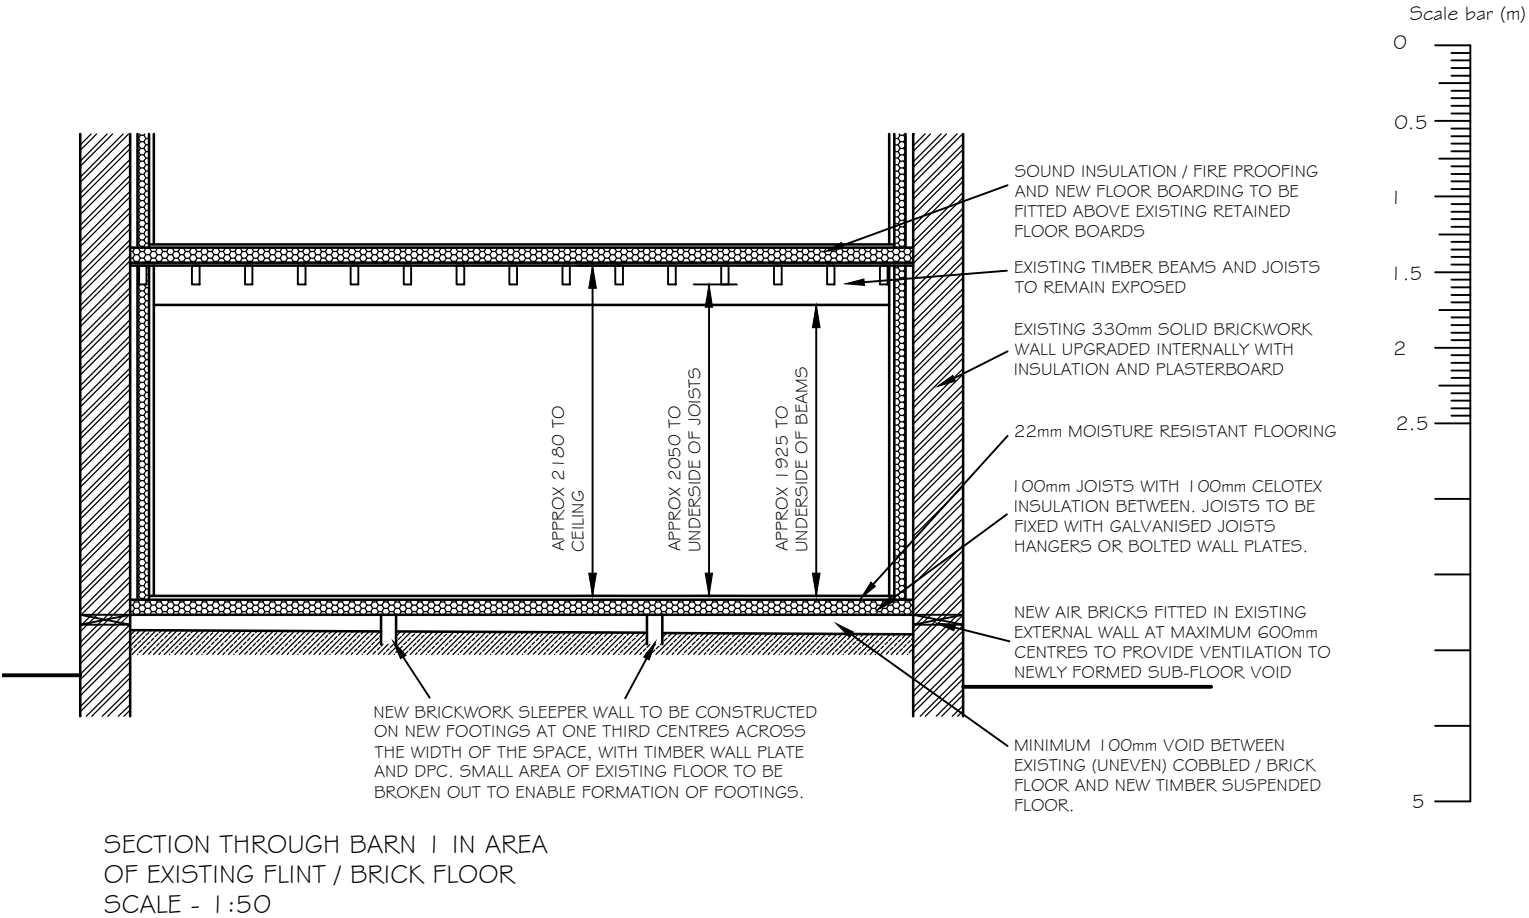

SECTION THROUGH BARN 1 IN AREA OF EXISTING FLINT / BRICK FLOOR
SCALE - 1:50

REV DESCRIPTION DATE

PROJECT
BARNS AT STAKERS FARM
NORTH END ROAD
YAPTON BN18 0DU

DRAWING TITLE
PROPOSED TYPICAL JOINERY DETAILS &
DETAIL FOR PROTECTION OF EXISTING FLOORING TO BARN 1

SCALE
1:50 /
1:10 @A3

DRAWN BY
FLB

DATE
FEB 21

DWG NO 1020/05 **REV.** -

Unit 3b Woodhorn Business Centre
Woodhorn Lane
Oving Chichester
West Sussex PO20 2BX
Tel 01243 774764
www.sloaneandbrown.co.uk

CHARTERED BUILDING SURVEYORS
SLOANE & BROWN
ARCHITECTURAL SERVICES