



Scale Bar - 100mm @ A3

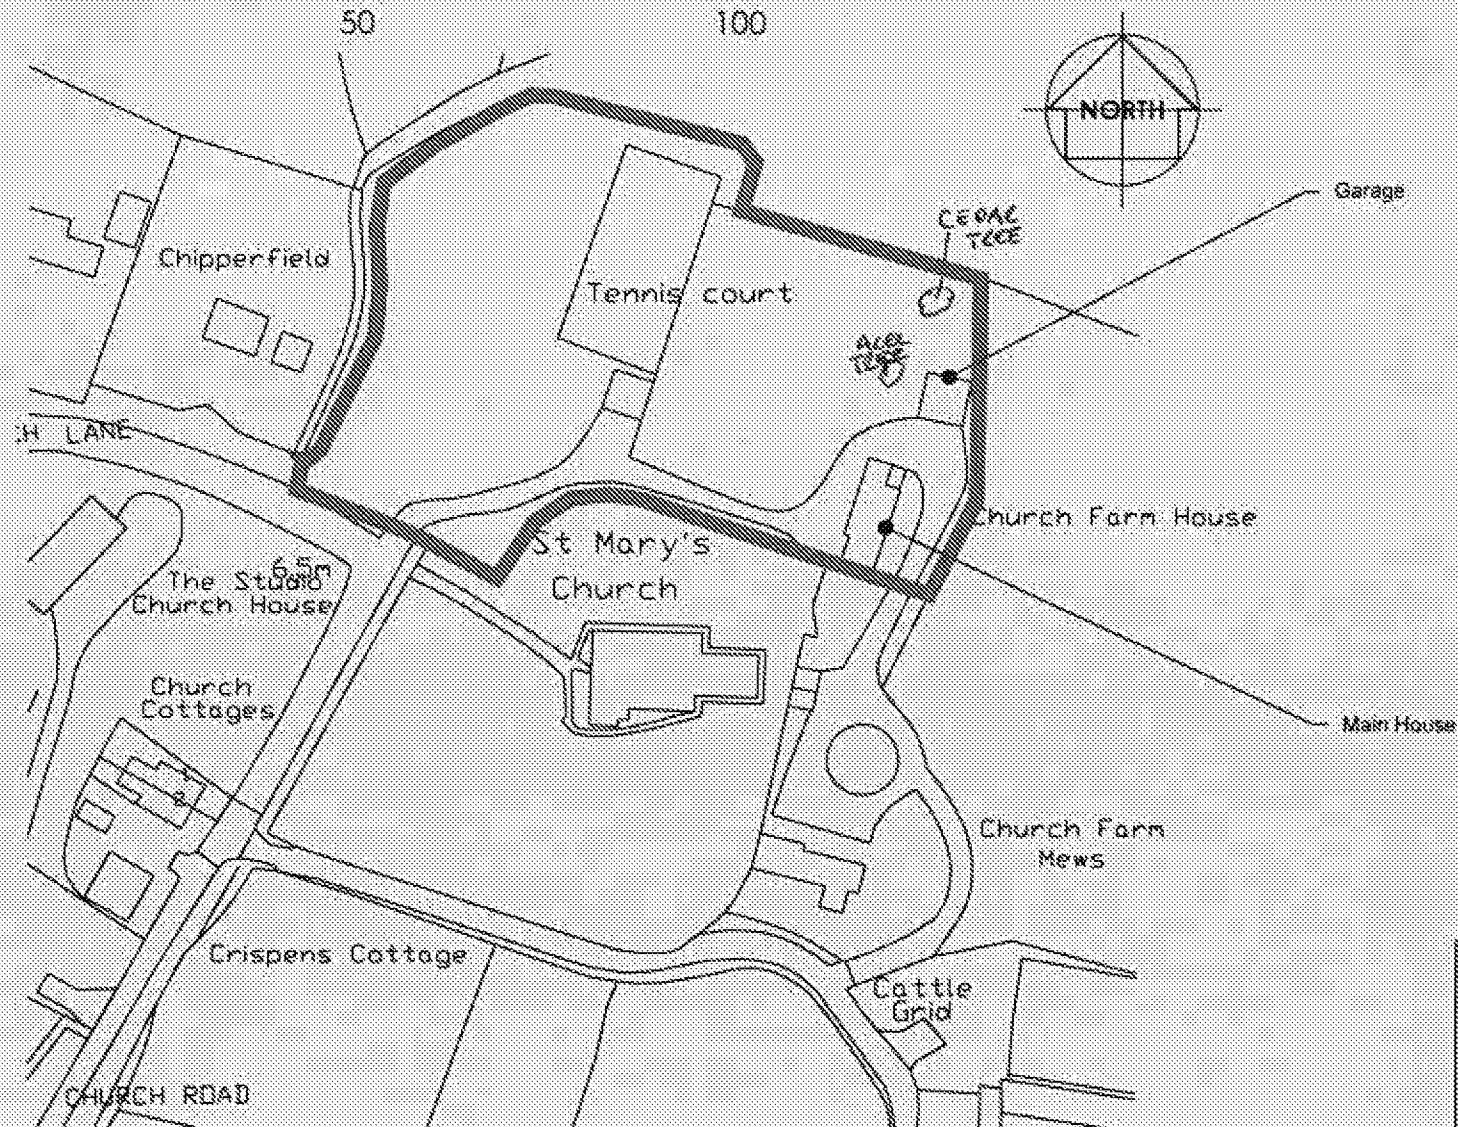

Location Plan - 1:1250

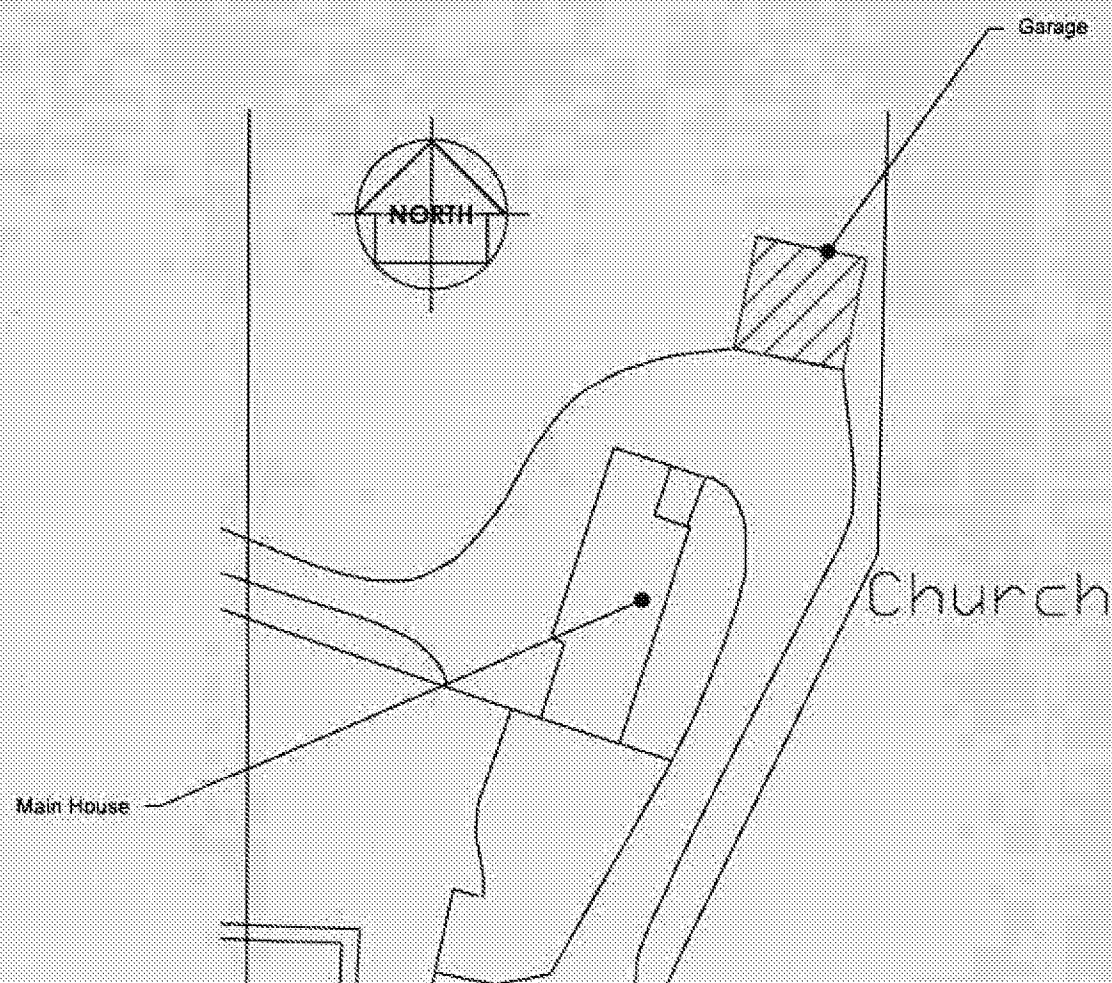

Block Plan - 1:500

REVISION TEXT

BORDER A3

JOB TITLE

CHURCH FARM HOUSE  
CHURCH LANE  
YAPTON  
BN18 0EP

DRG. TITLE

GARAGE ROOF REPLACEMENT  
LOCATION AND BLOCK PLAN

SCALE

1:500 / 1:1250 @ A3

DATE

07-06-15

DRAWN BY

GPB

DRW NO.

VN-003

REV.

PL1

**GREEN  
CIRCLES**  
Design Ltd

10 Gouda Avenue, Chichester, PO10 0BE