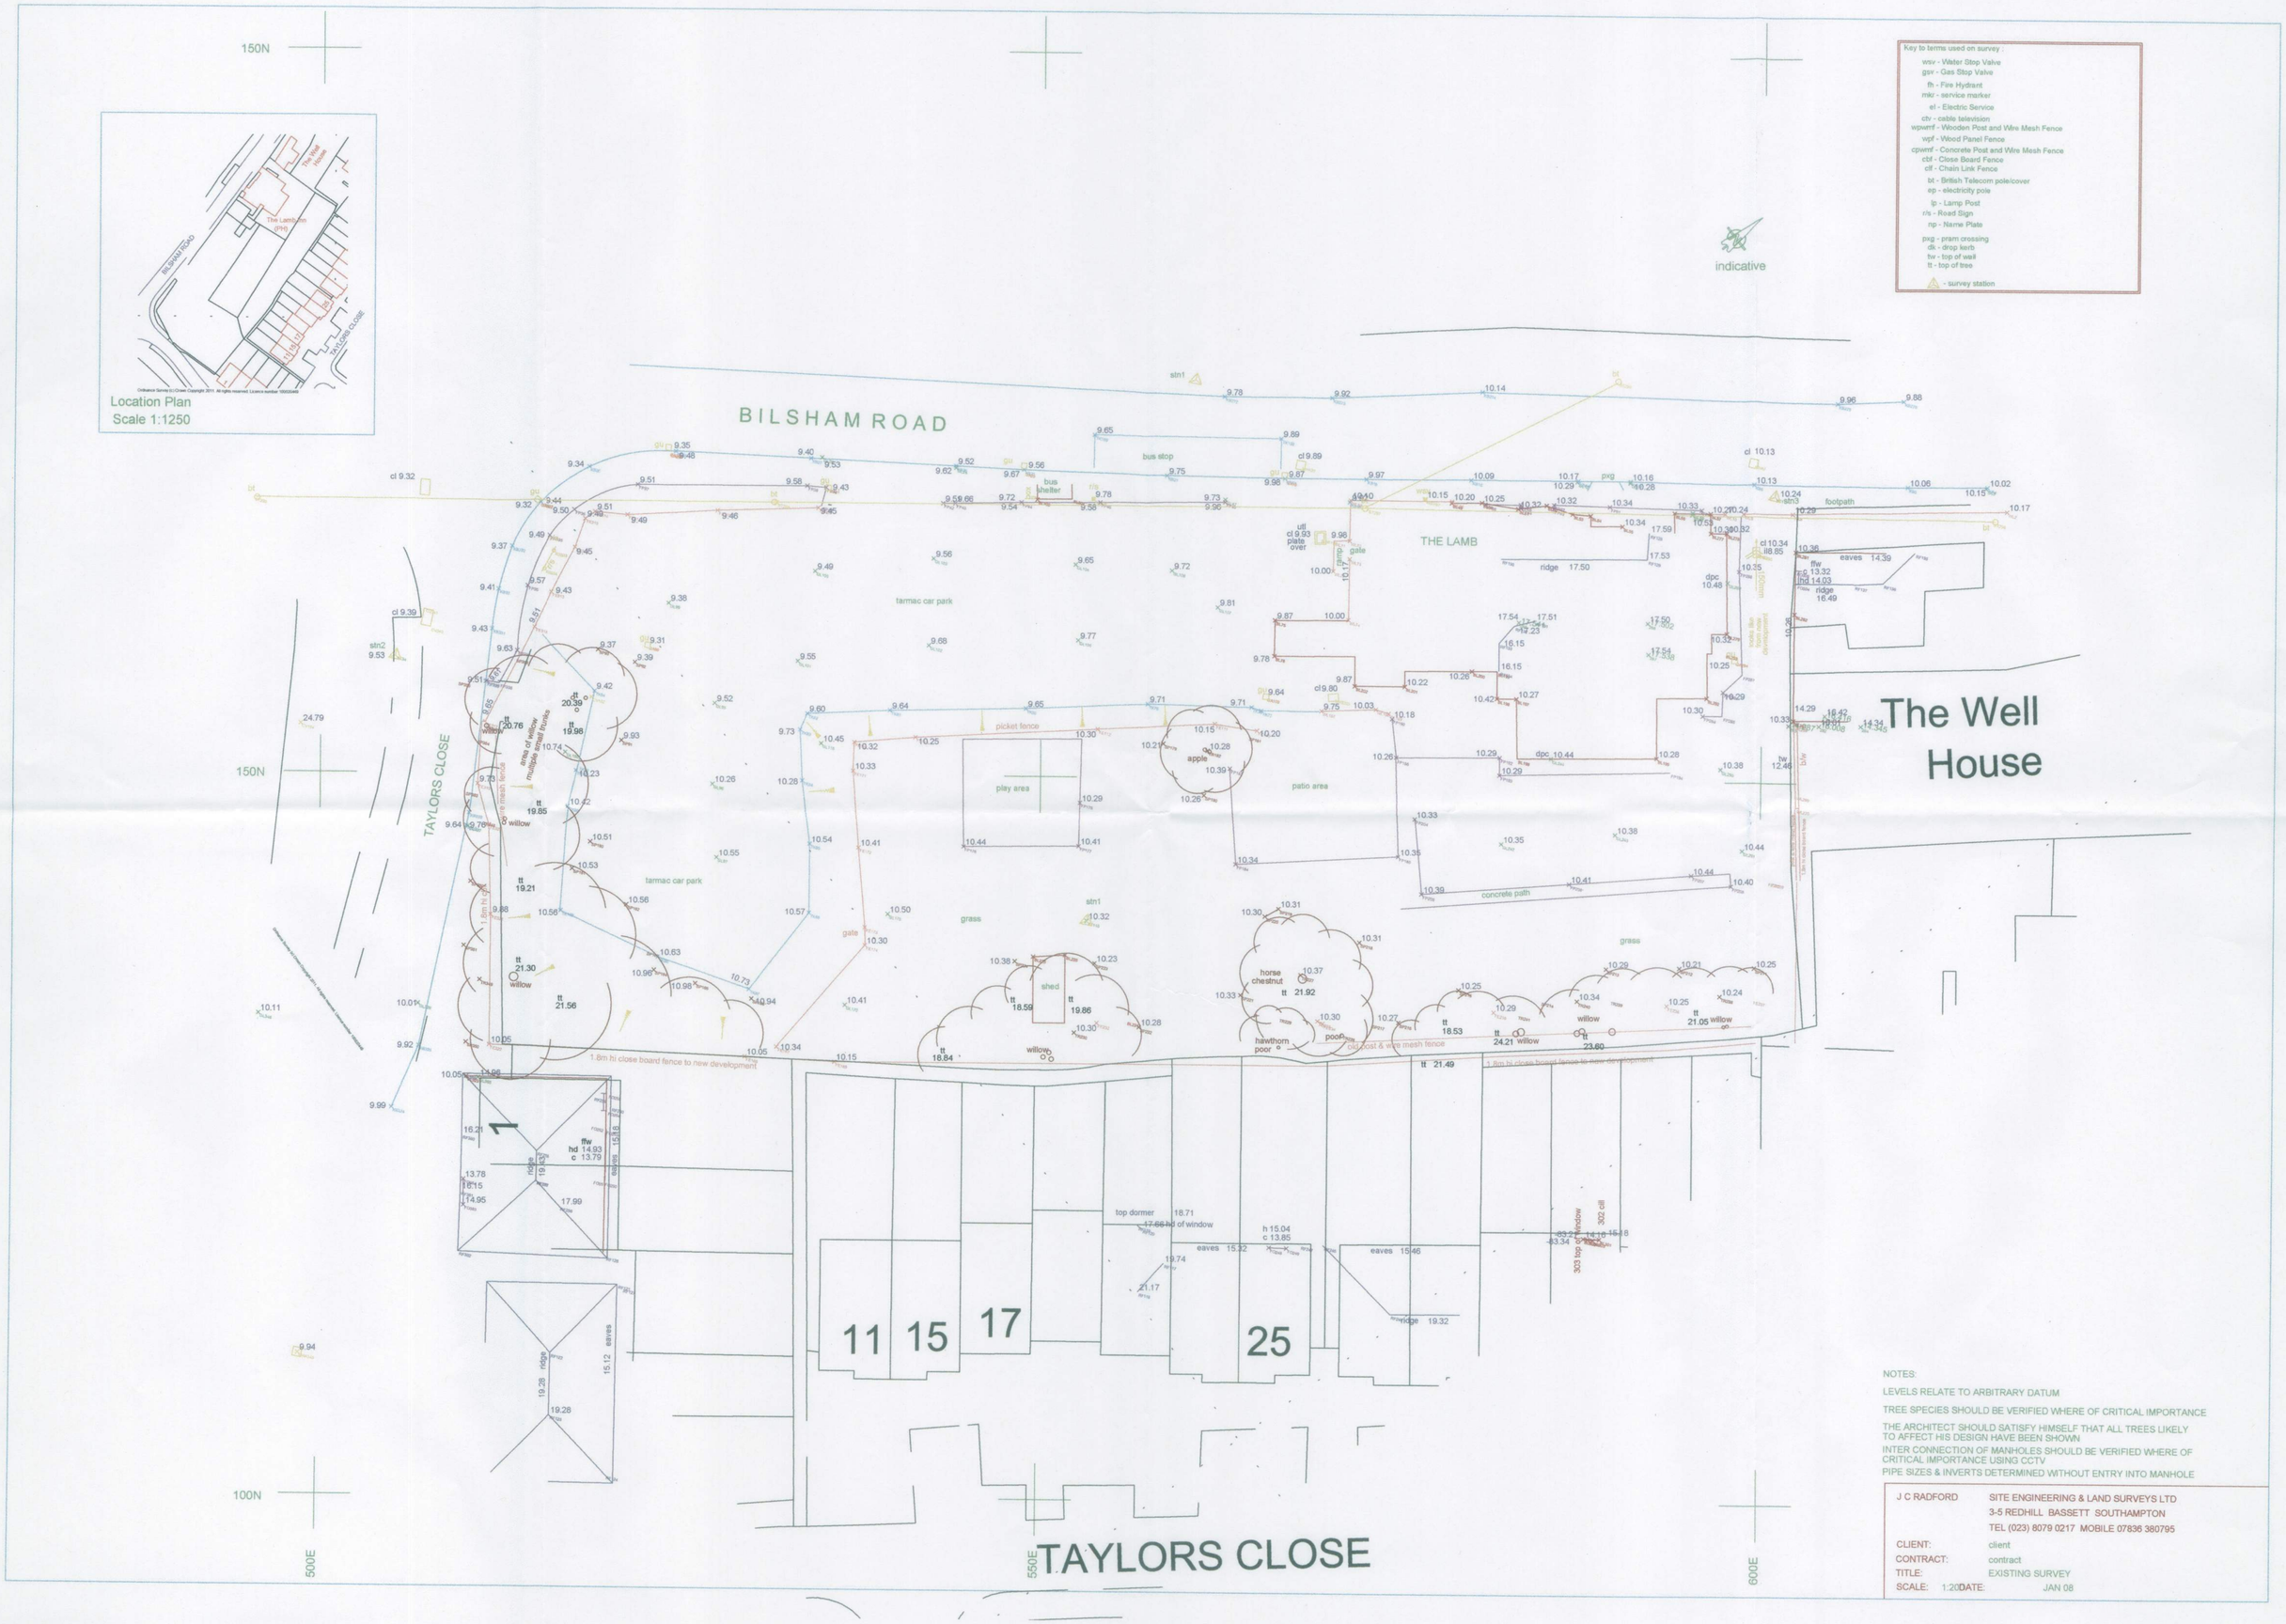

NOTES:

LEVELS RELATE TO ARBITRARY DATUM

TREE SPECIES SHOULD BE VERIFIED WHERE OF CRITICAL IMPORTANCE

THE ARCHITECT SHOULD SATISFY HIMSELF THAT ALL TREES LIKELY TO AFFECT HIS DESIGN HAVE BEEN SHOWN

INTER CONNECTION OF MANHOLES SHOULD BE VERIFIED WHERE OF CRITICAL IMPORTANCE USING CCTV

PIPE SIZES & INVERTS DETERMINED WITHOUT ENTRY INTO MANHOLE

J C RADFORD	SITE ENGINEERING & LAND SURVEYS LTD 3-5 REDHILL BASSETT SOUTHAMPTON TEL (023) 8079 0217 MOBILE 07836 380795
CLIENT:	client
CONTRACT:	contract
TITLE:	EXISTING SURVEY
SCALE: 1:20	DATE: JAN 08