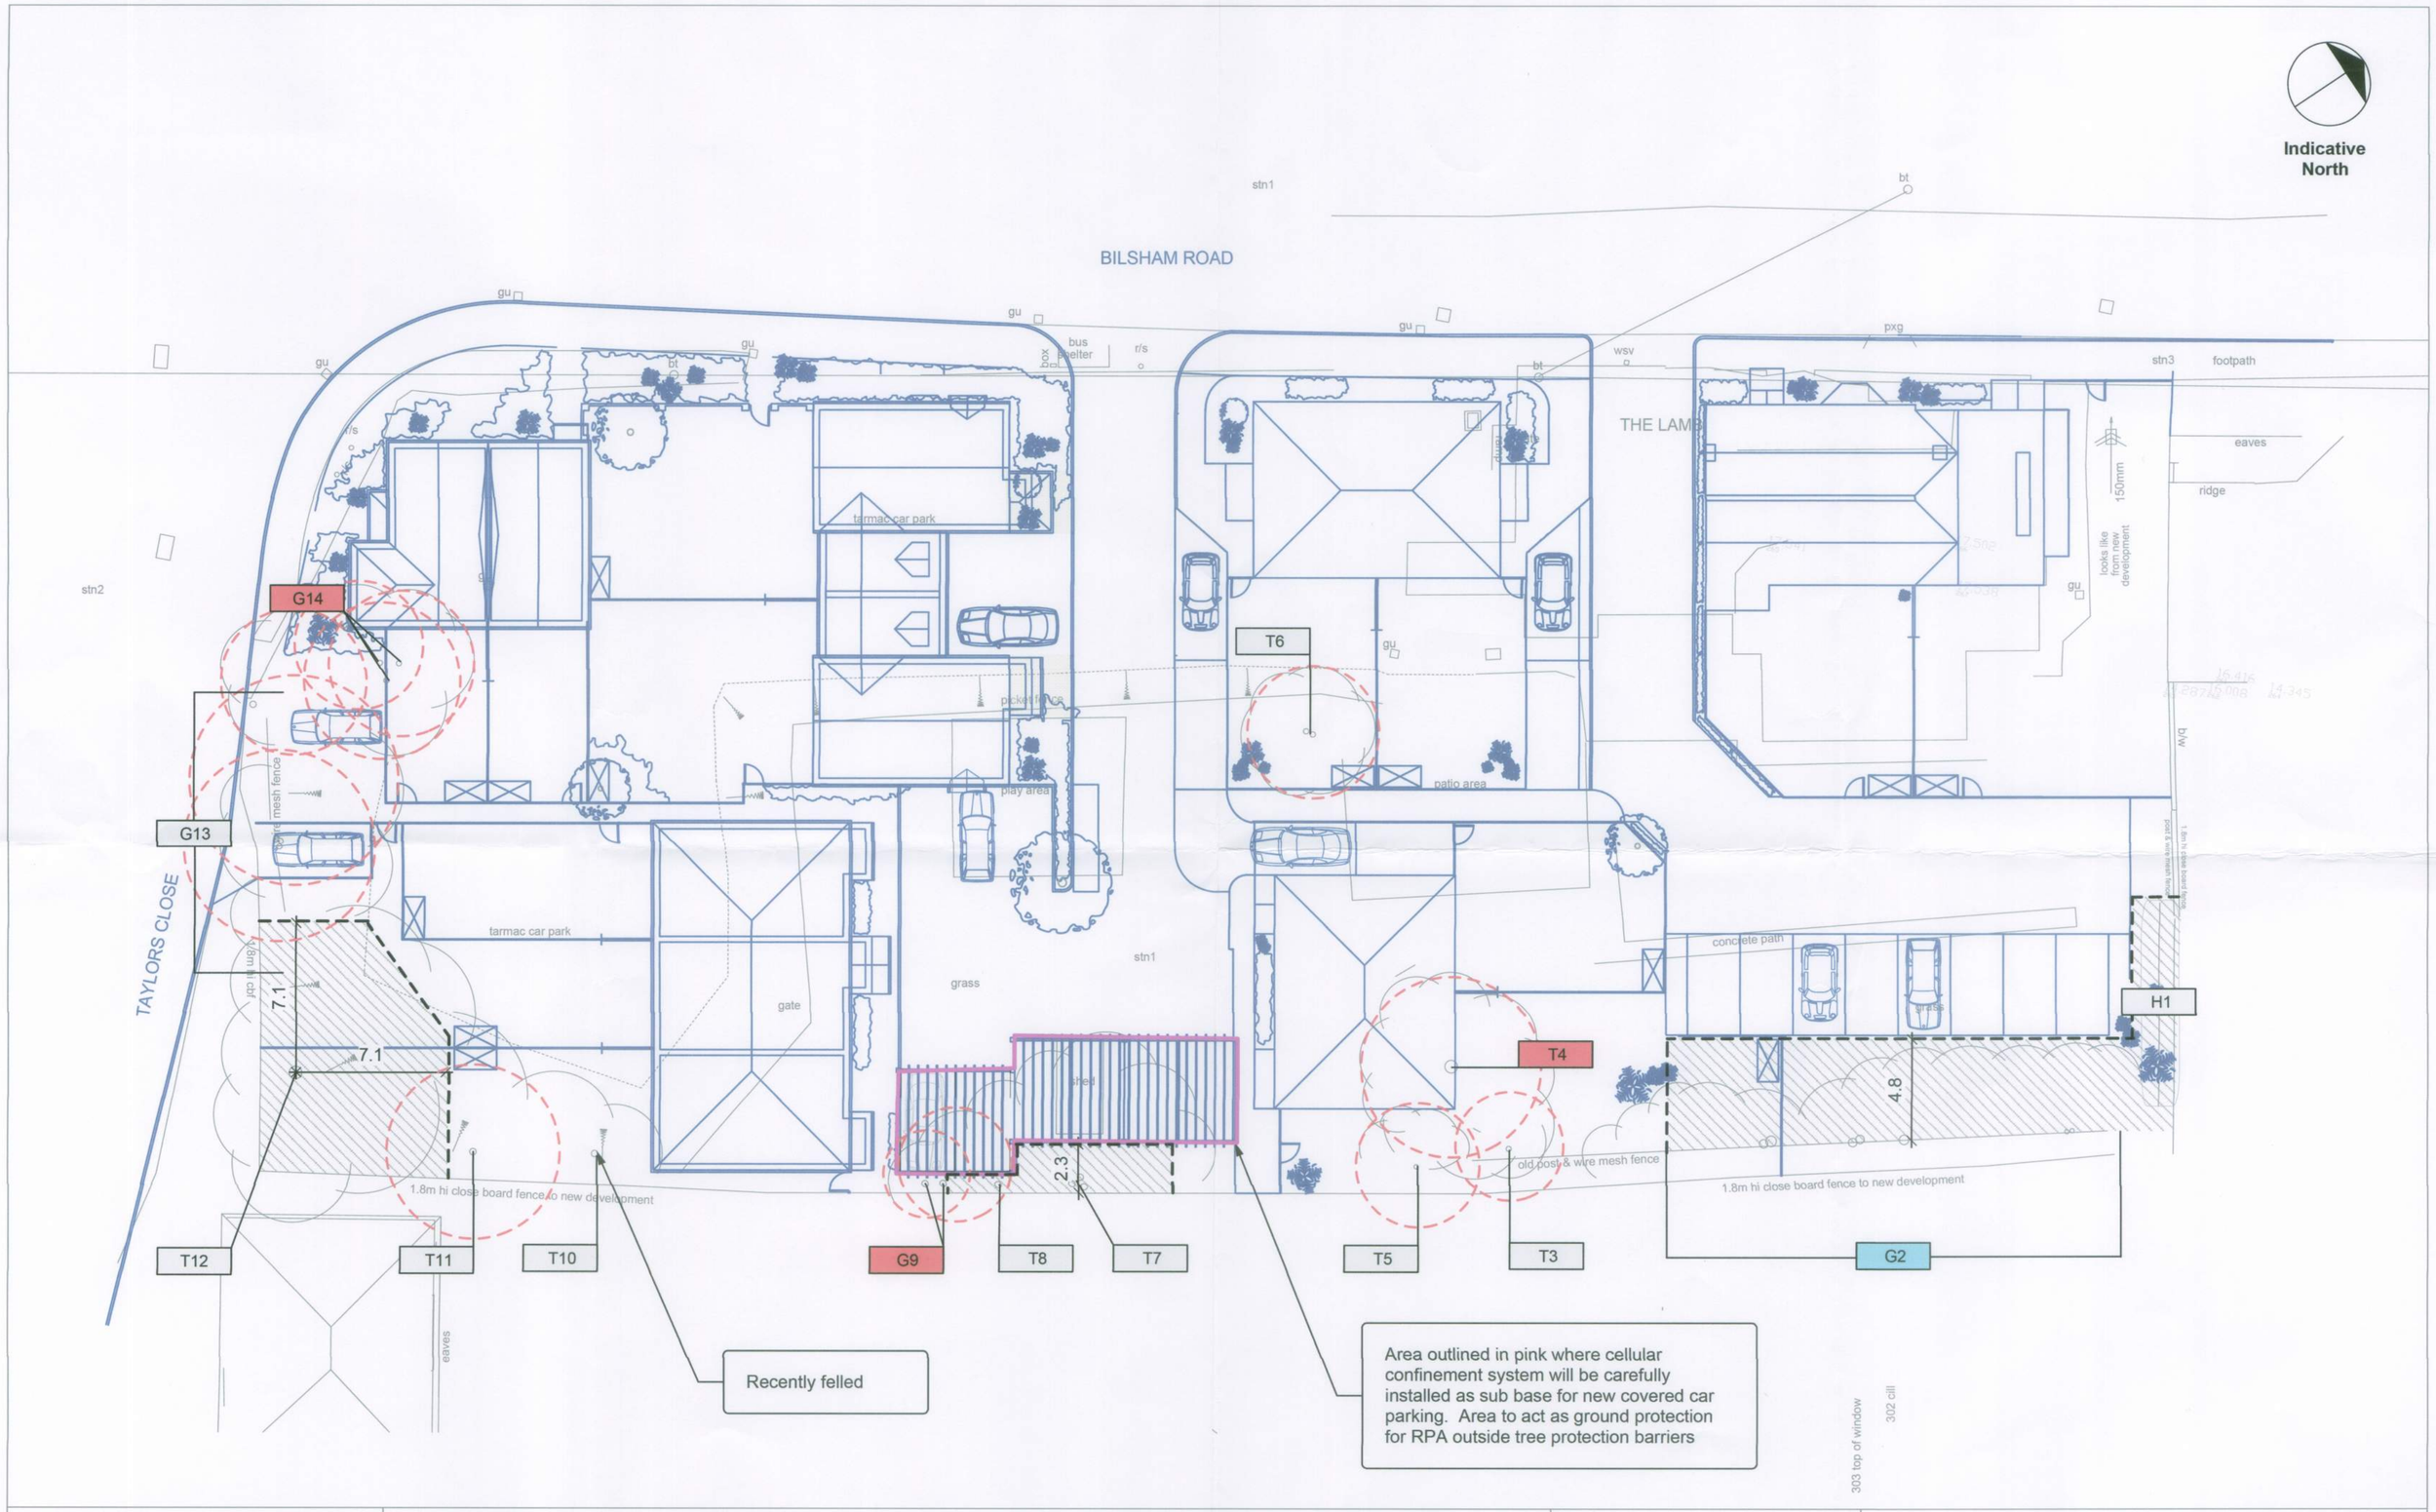

eco urban Limited	ECO 4 - UPDATED TREE PROTECTION AT THE LAMB INN (PH), BILSHAM ROAD, YAPTON	SCALE: 1:200 @ A2	COMPOSITE PLAN: LAND SURVEY IN GREY, PROPOSED LAYOUT IN BLUE

T1 **BS Category B:** Trees of moderate quality and value

T1 **BS Category C:** Trees of low quality and value

T1 **BS Category R:** Trees normally removed for arboricultural management reasons

Tree protective barriers with construction excluson zone

Trees to be removed

This drawing was originally produced in colour, therefore any subsequent monochrome photocopies may not show appropriate levels of detail and should not be relied upon for the purposes of dealing with site tree issues