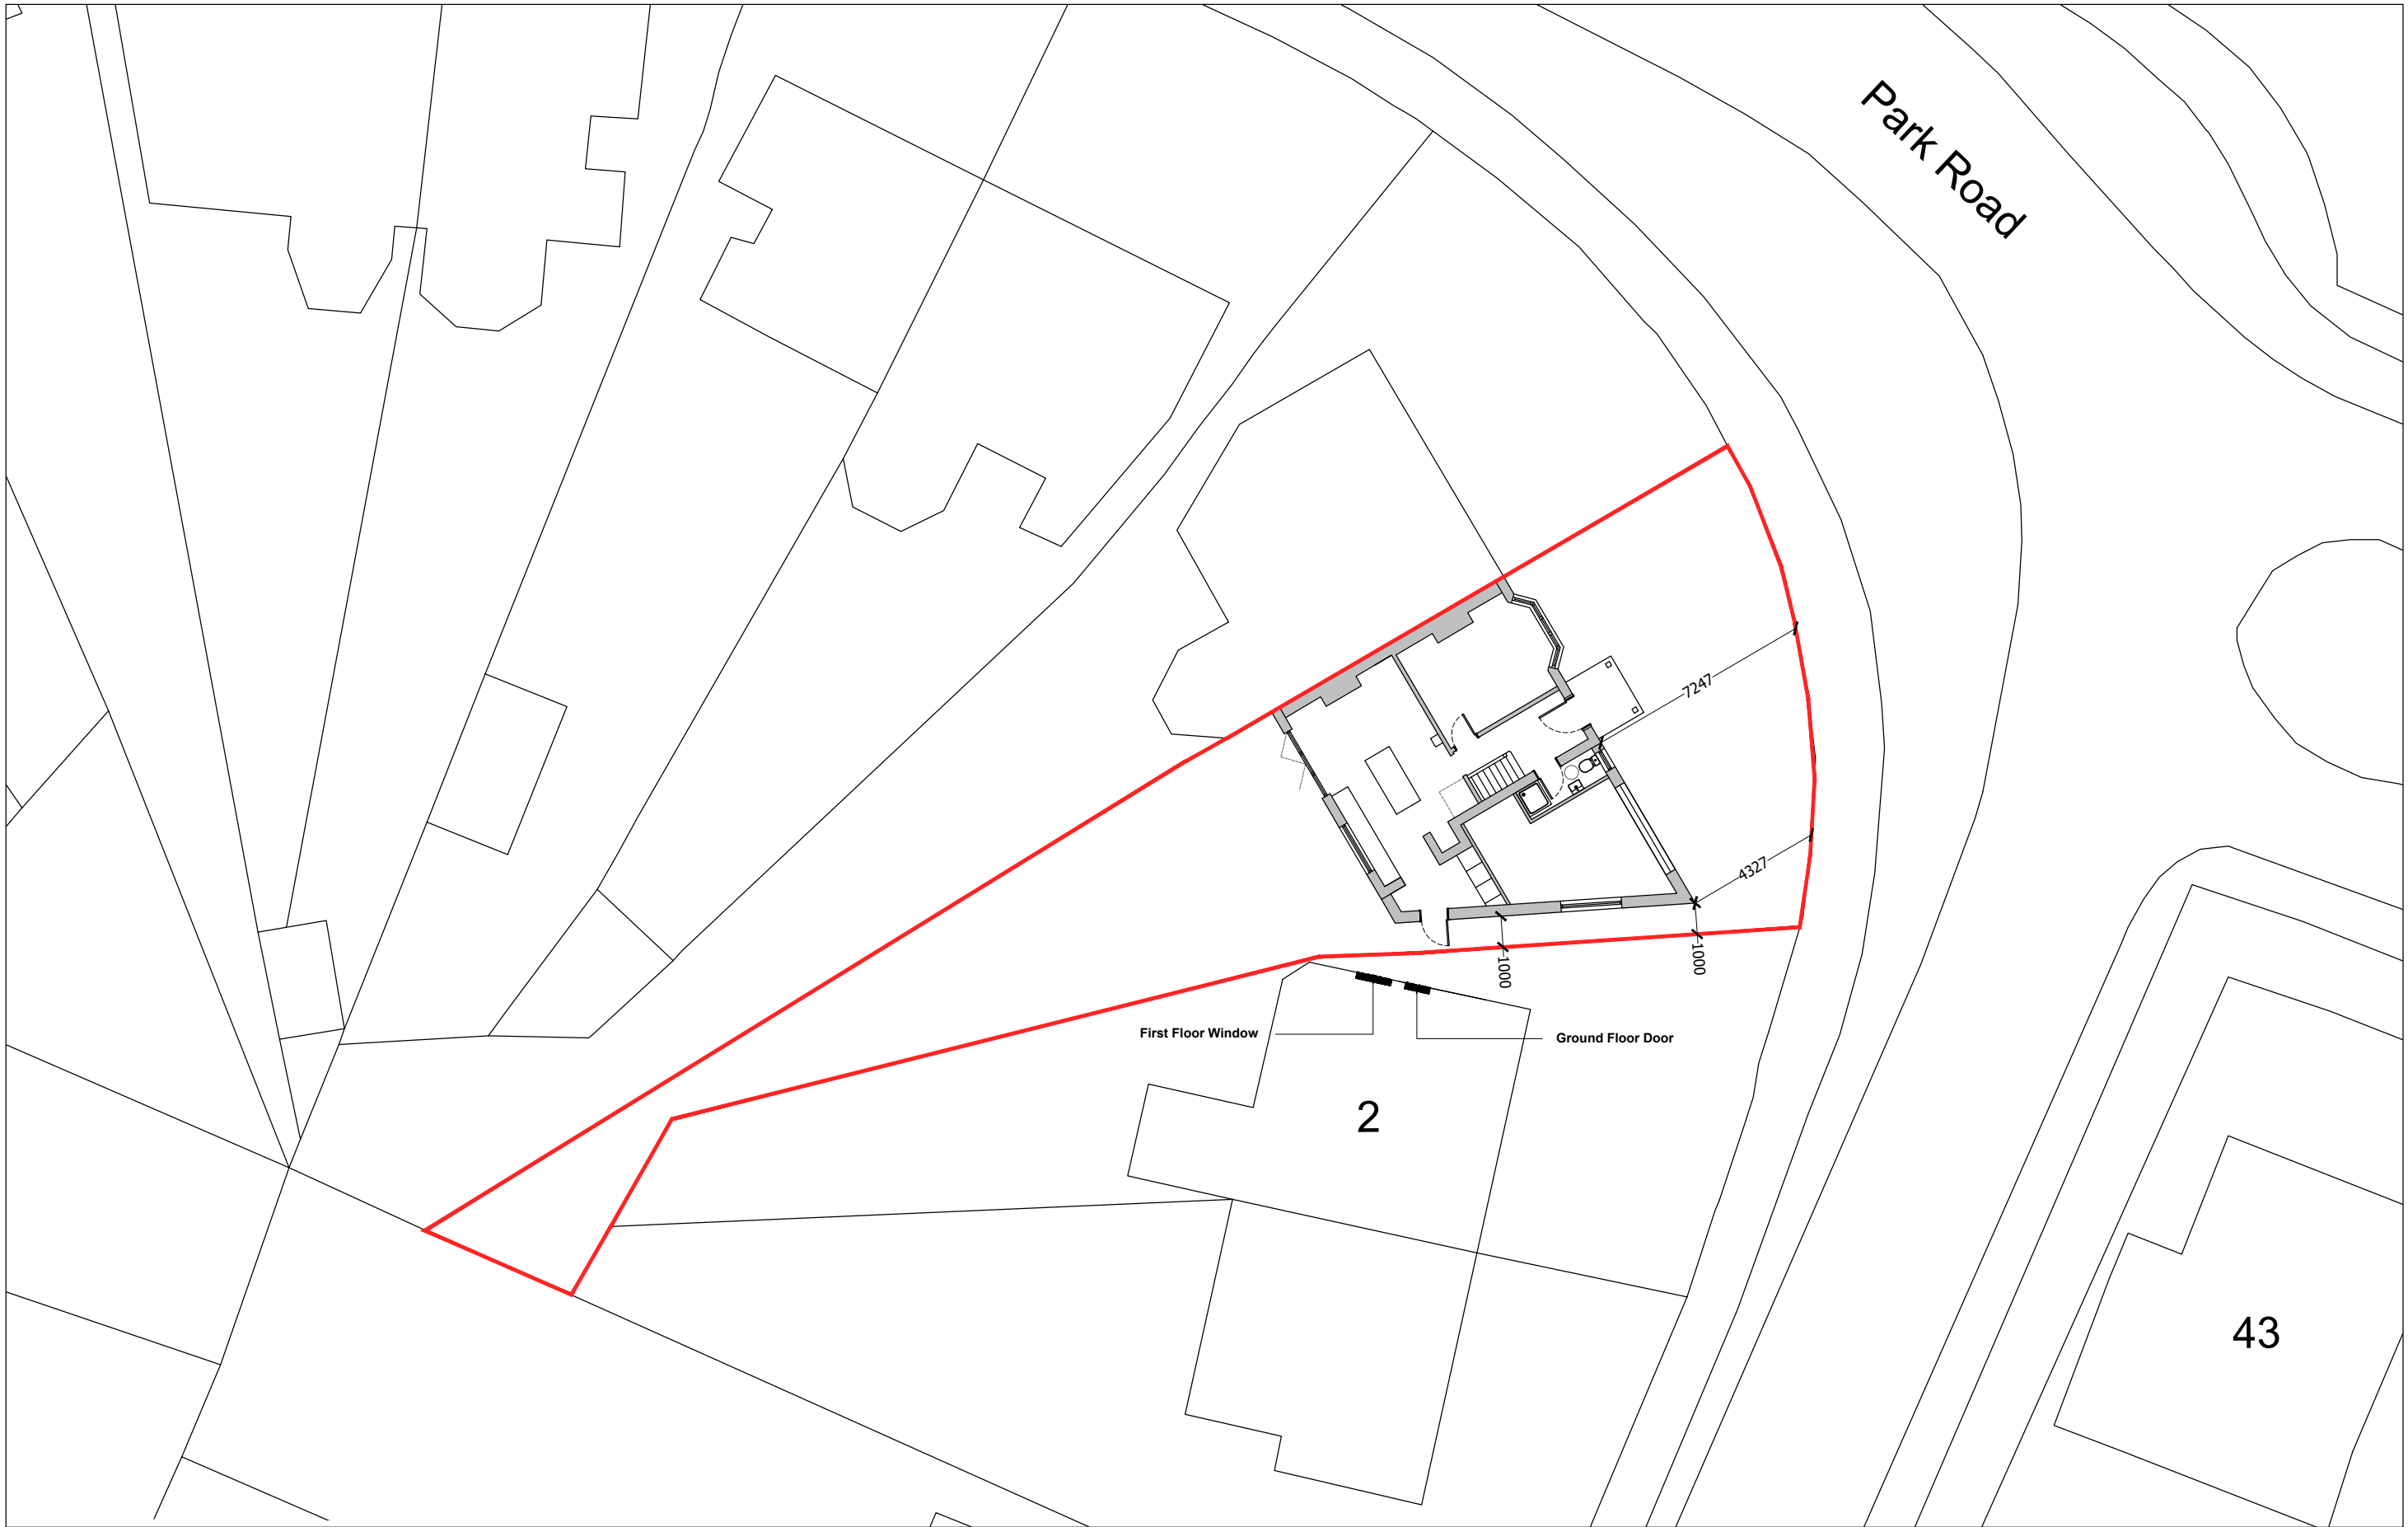


PROJECT  
14 Park Road  
Yapton

DRAWING TITLE  
Neighboring Windows Plan

SUITABILITY  
Planning

SCALE  
1:200@A3

DRAWING NUMBER  
PL-05

DATE  
06.2022

REVISION  
A