

NOTES:

Dimensions to be checked on site before commencing work. Any discrepancies shall be reported to the architect immediately. Do not scale from these drawings except for plotting purposes.


Use figured dimensions only.

Where applicable this drawing is to be read in conjunction with other consultants' drawings.


All drawings to be read in conjunction with specification and all other documents forming part of the contract. Structural engineer and mechanical and electrical drawings / specification




Existing South Elevation @ 1:100

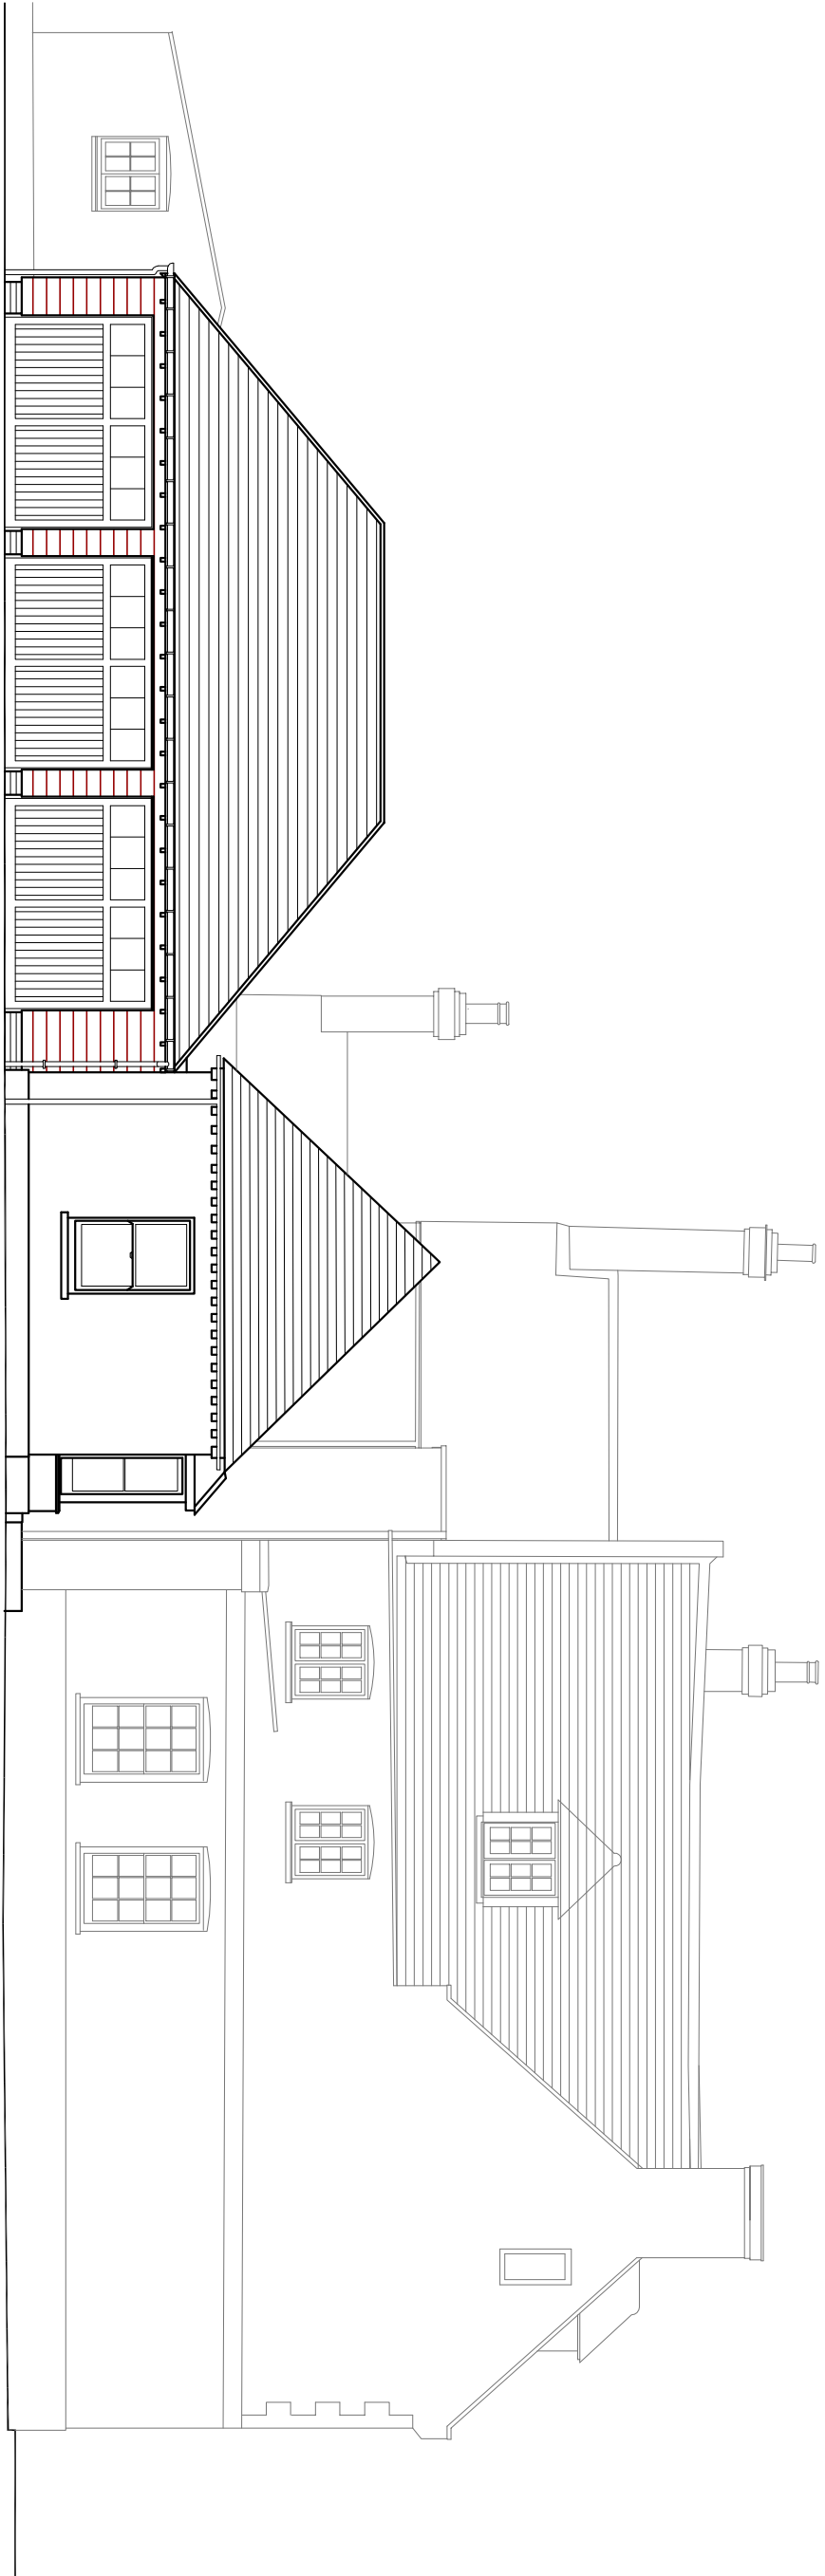


Existing West Elevation @ 1:100

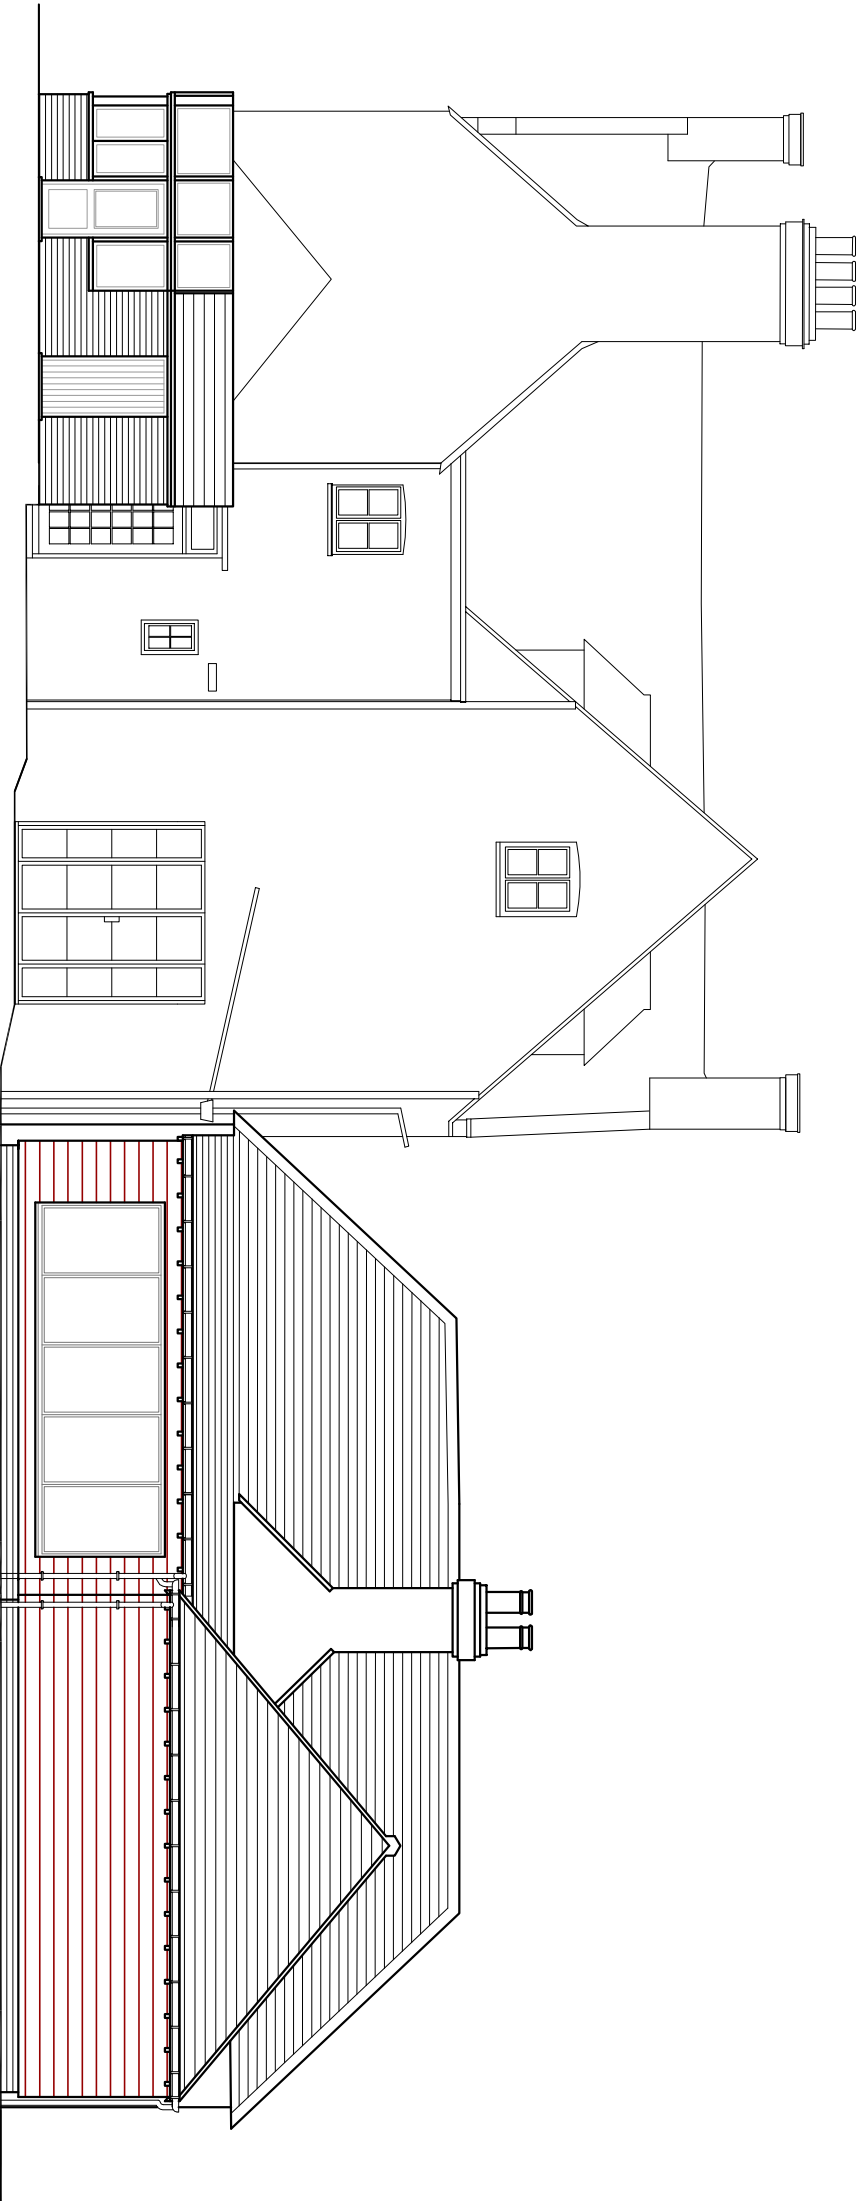


Existing North Elevation @ 1:100

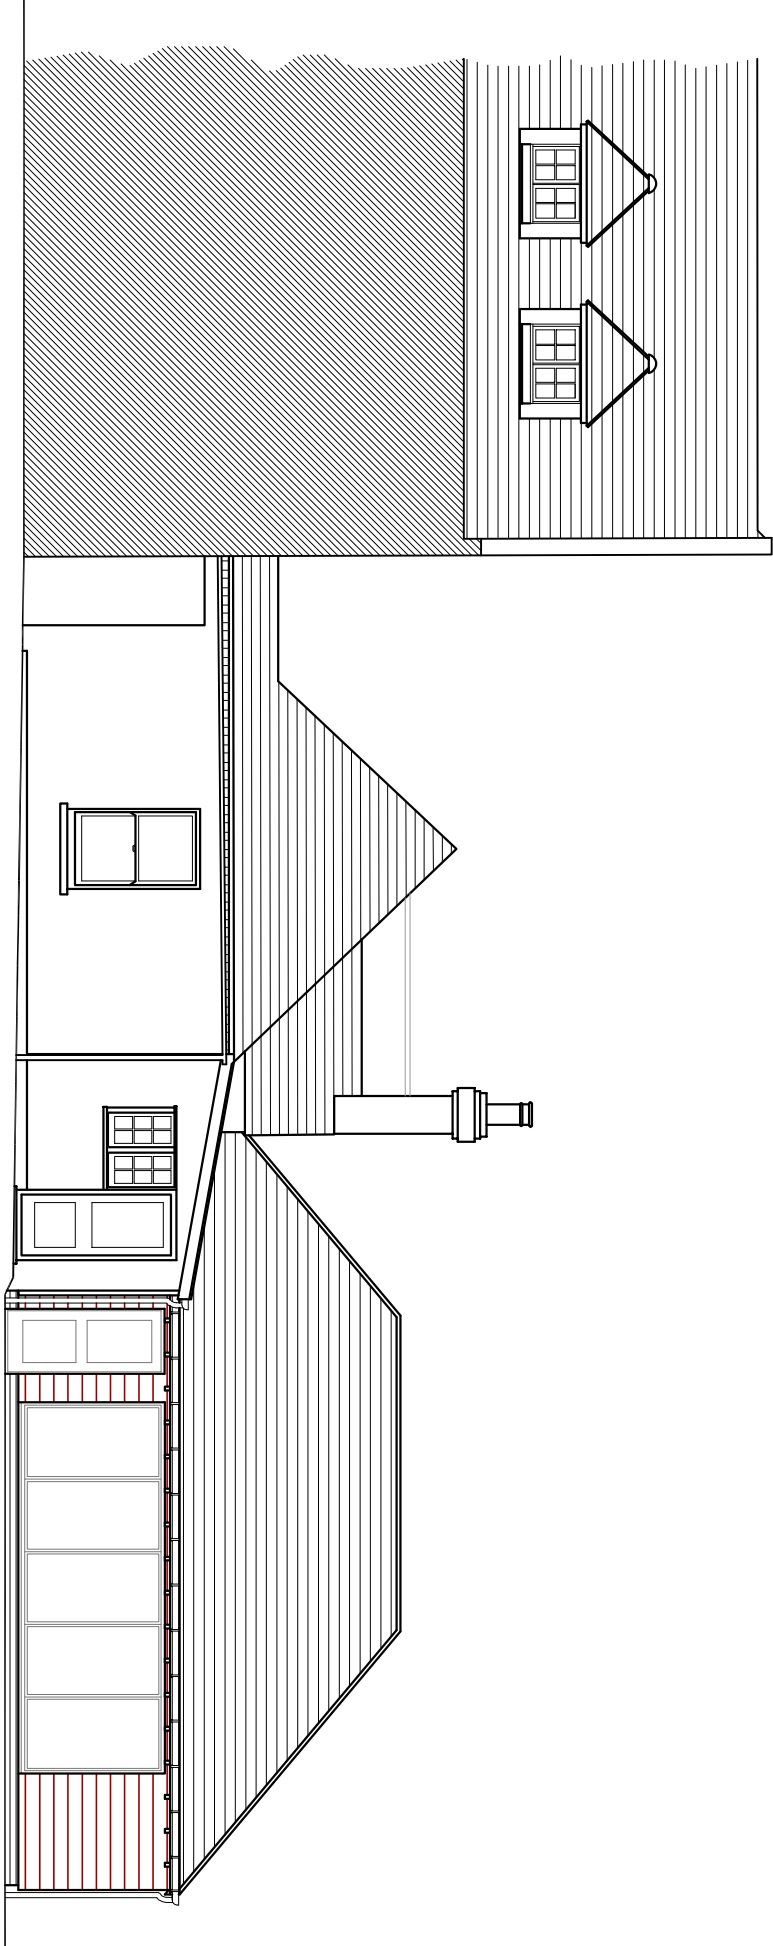

Existing East (Court Yard) Elevation @ 1:100

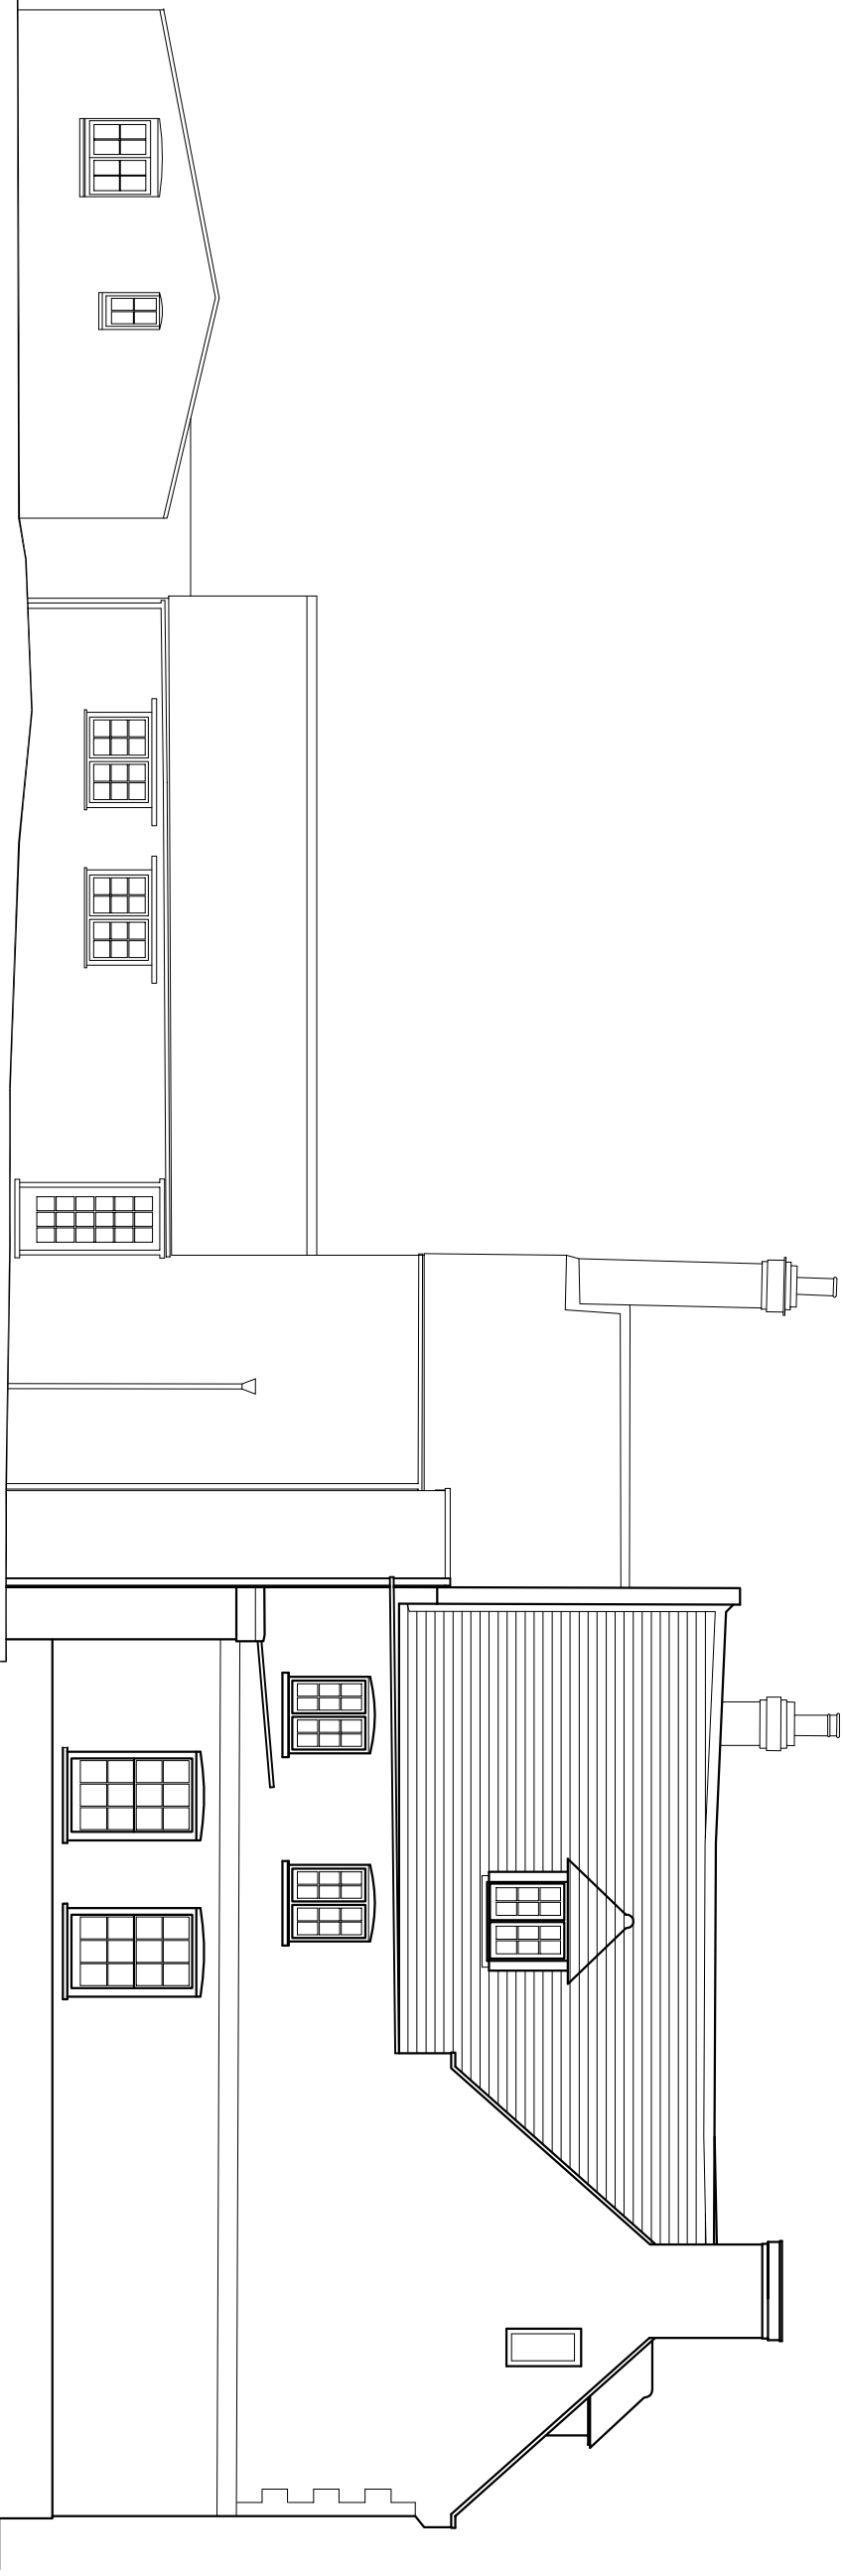

Existing West (Court Yard) Elevation @ 1:100

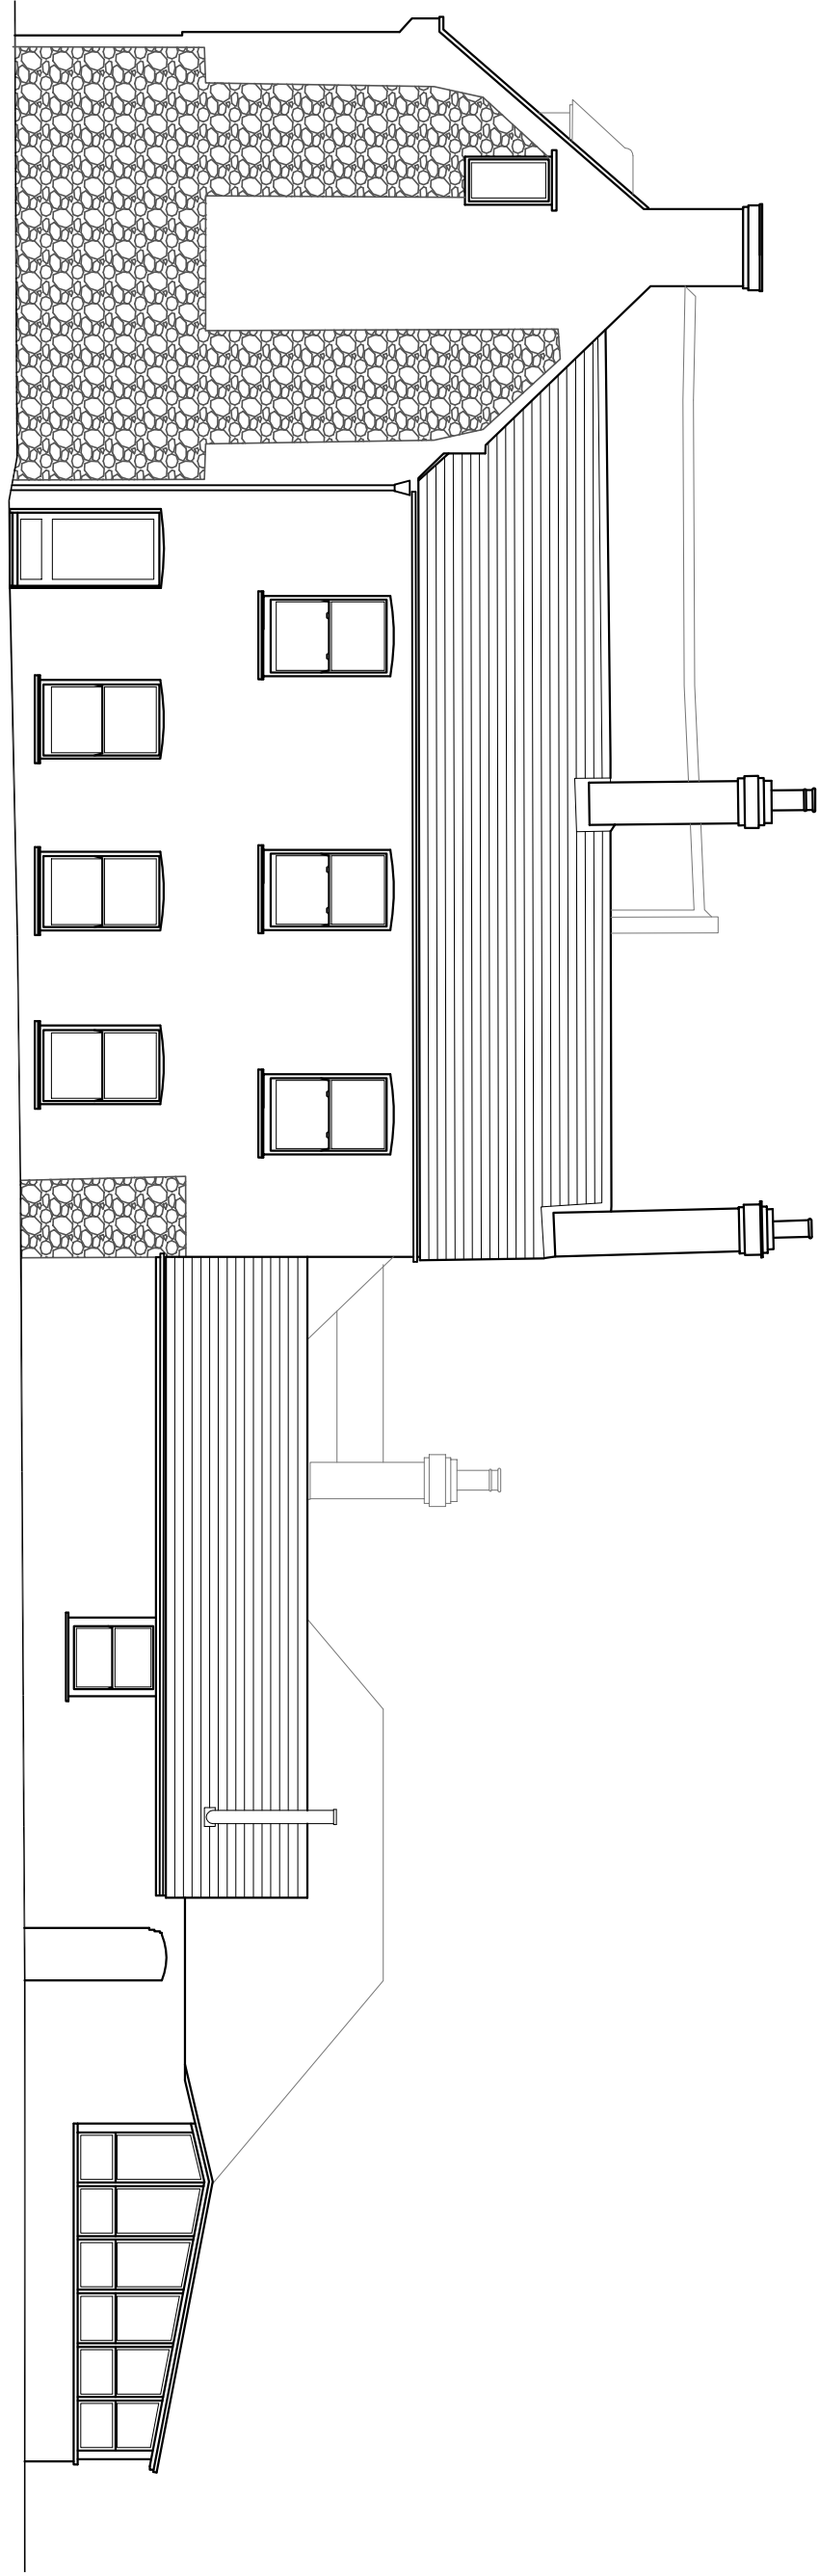

Existing East Elevation @ 1:100

REV	DATE	AMENDMENT	DRAWN

hd
architects

Helver Danks Architects Ltd
1120-04-000000
Ennsworth, PO10 7BT
01243 370 715

www.hdarchitects.co.uk mail@hdarchitects.co.uk

CLIENT
Mr Mike Harding

PROJECT
Proposed Renovation and Extension
Bent Court

DRAWING
Existing Elevations

SCALE
1:100 @ A1

DATE 12/12/2022	August 2013	DRAWN SR	REVISION -
---------------------------	--------------------	--------------------	----------------------