

NOTES:


Dimensions to be checked on site before commencing work. Any discrepancies shall be reported to the architect immediately.

Do not scale from these drawings except for planning purposes.

Use figured dimensions only.


Where applicable this drawing is to be read in conjunction with other consultants' drawings.

All drawings to be read in conjunction with specification and all other drawings including structural engineer and mechanical and electrical drawings / specification

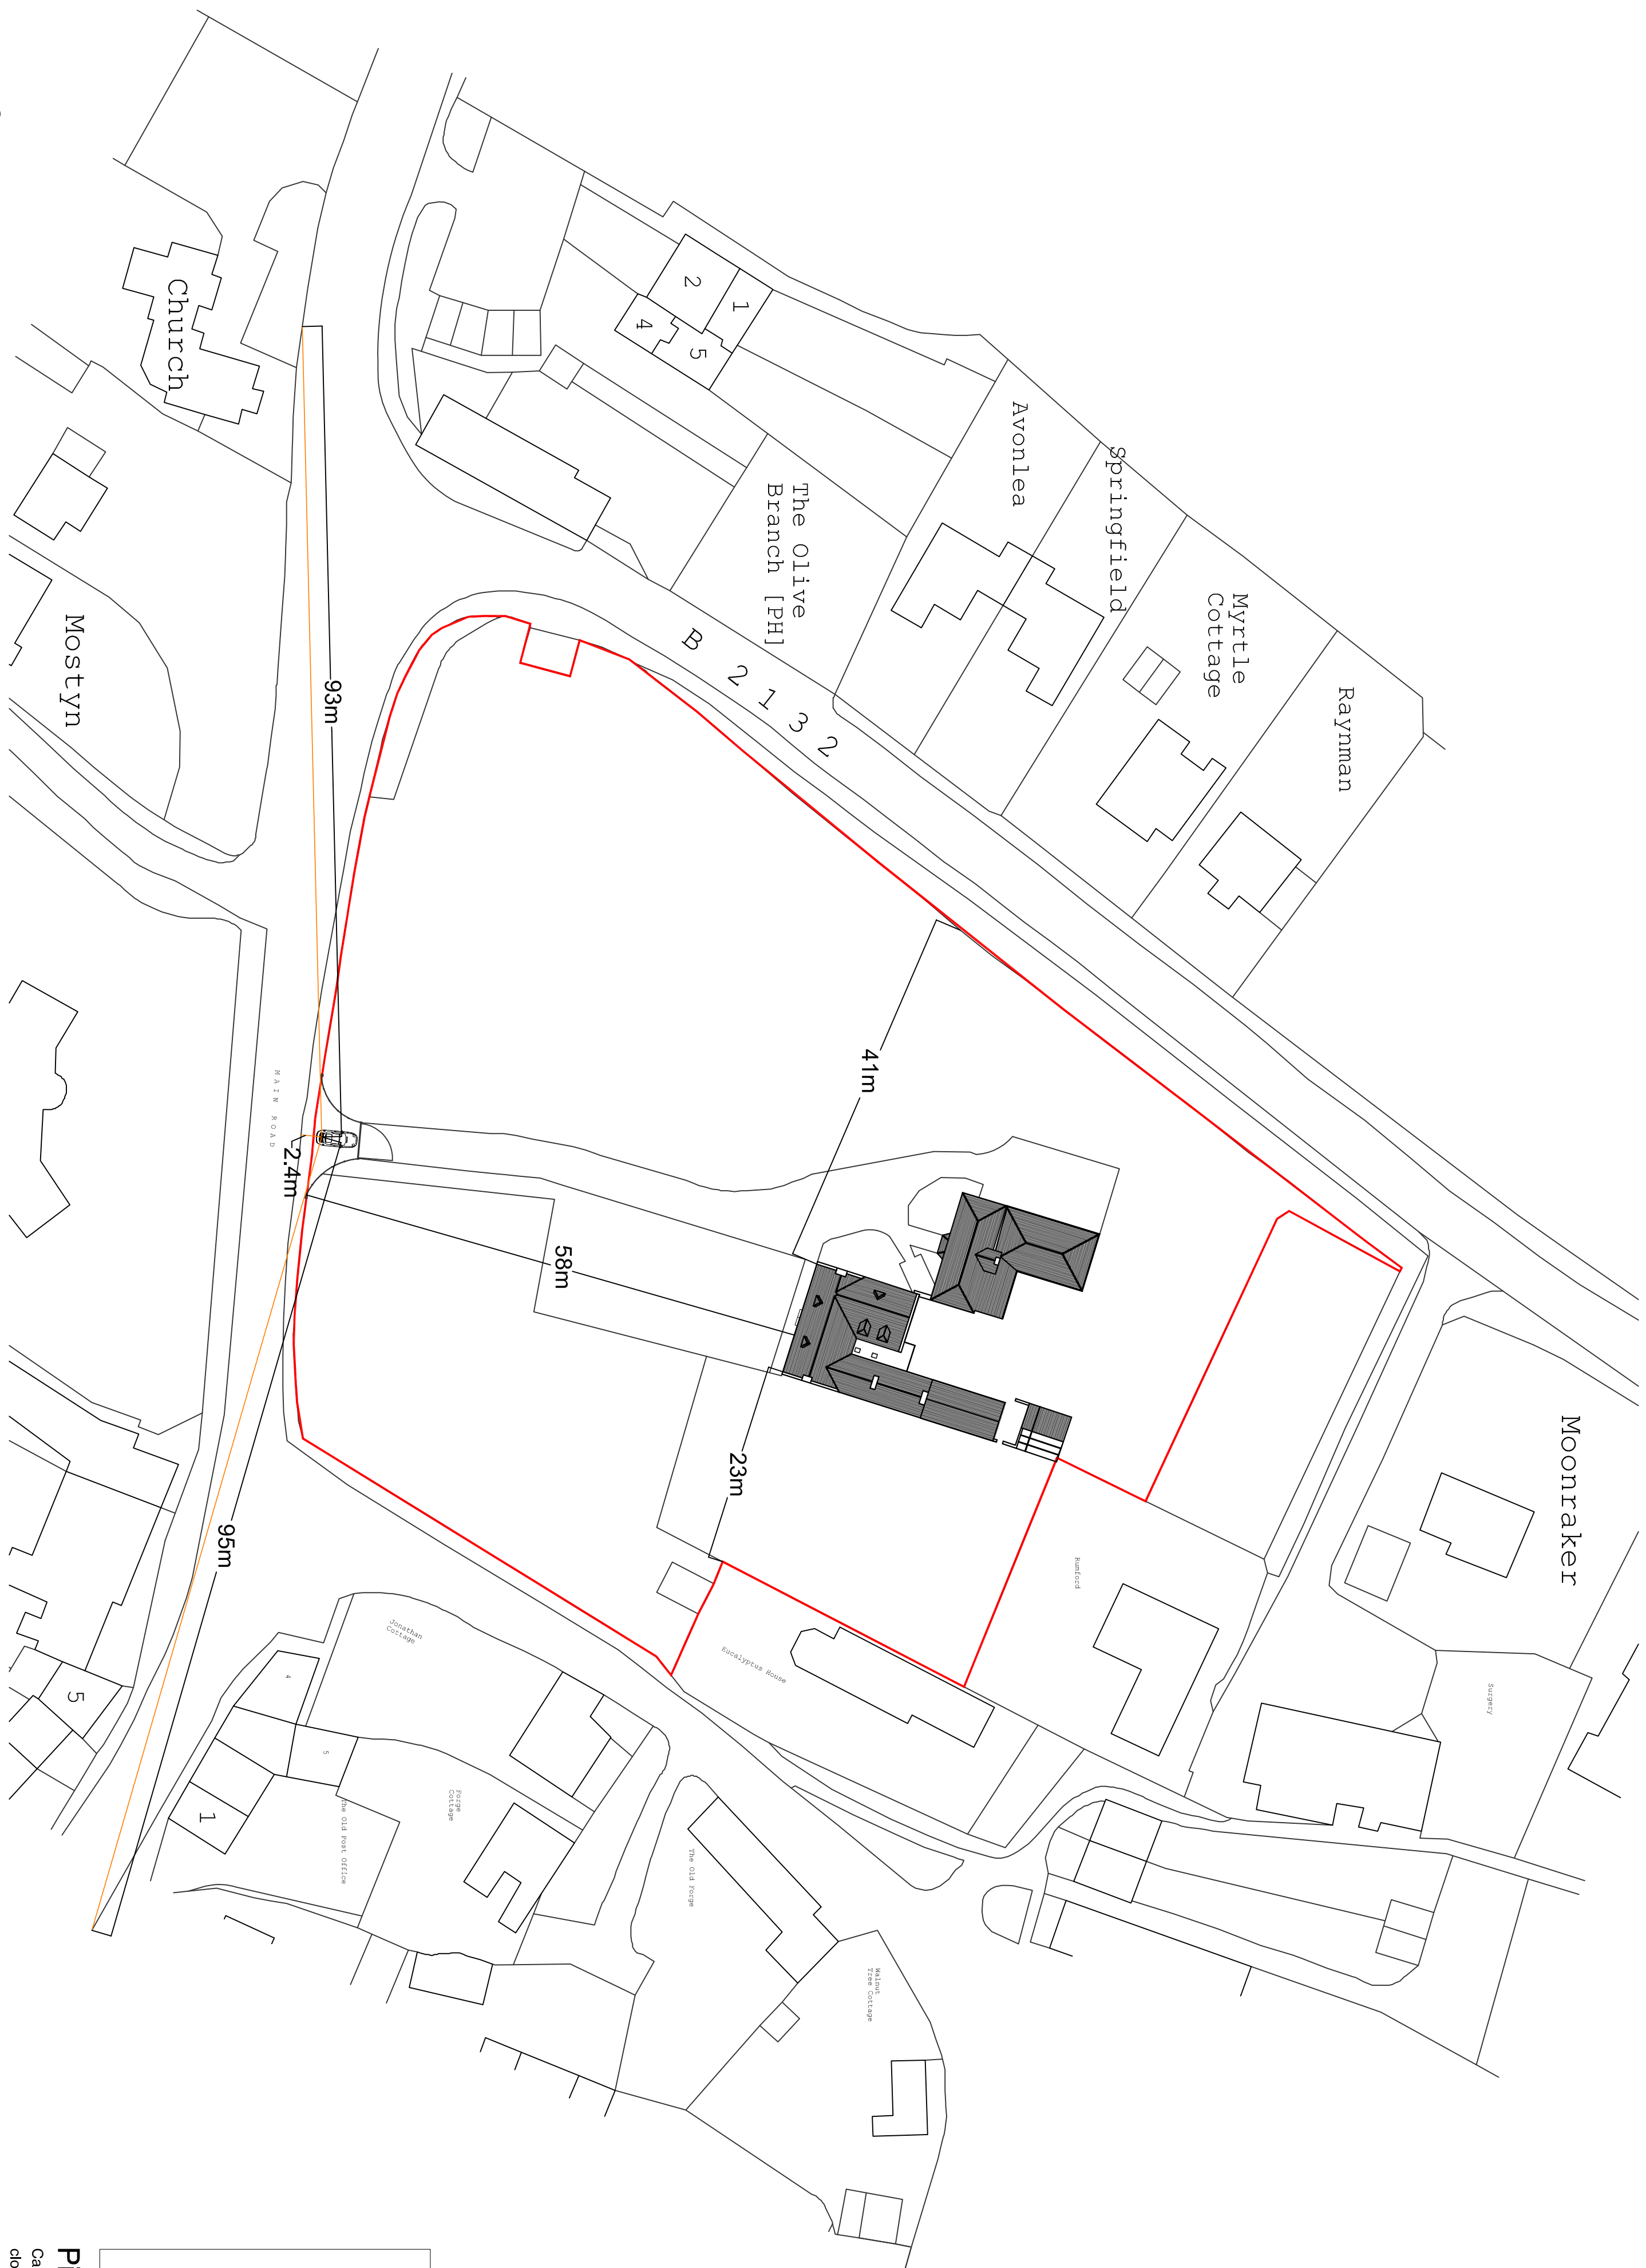


Picture 1: Estate Fencing.

Causing least amount of disturbance to existing retained trees along South Boundary close to new entrance.

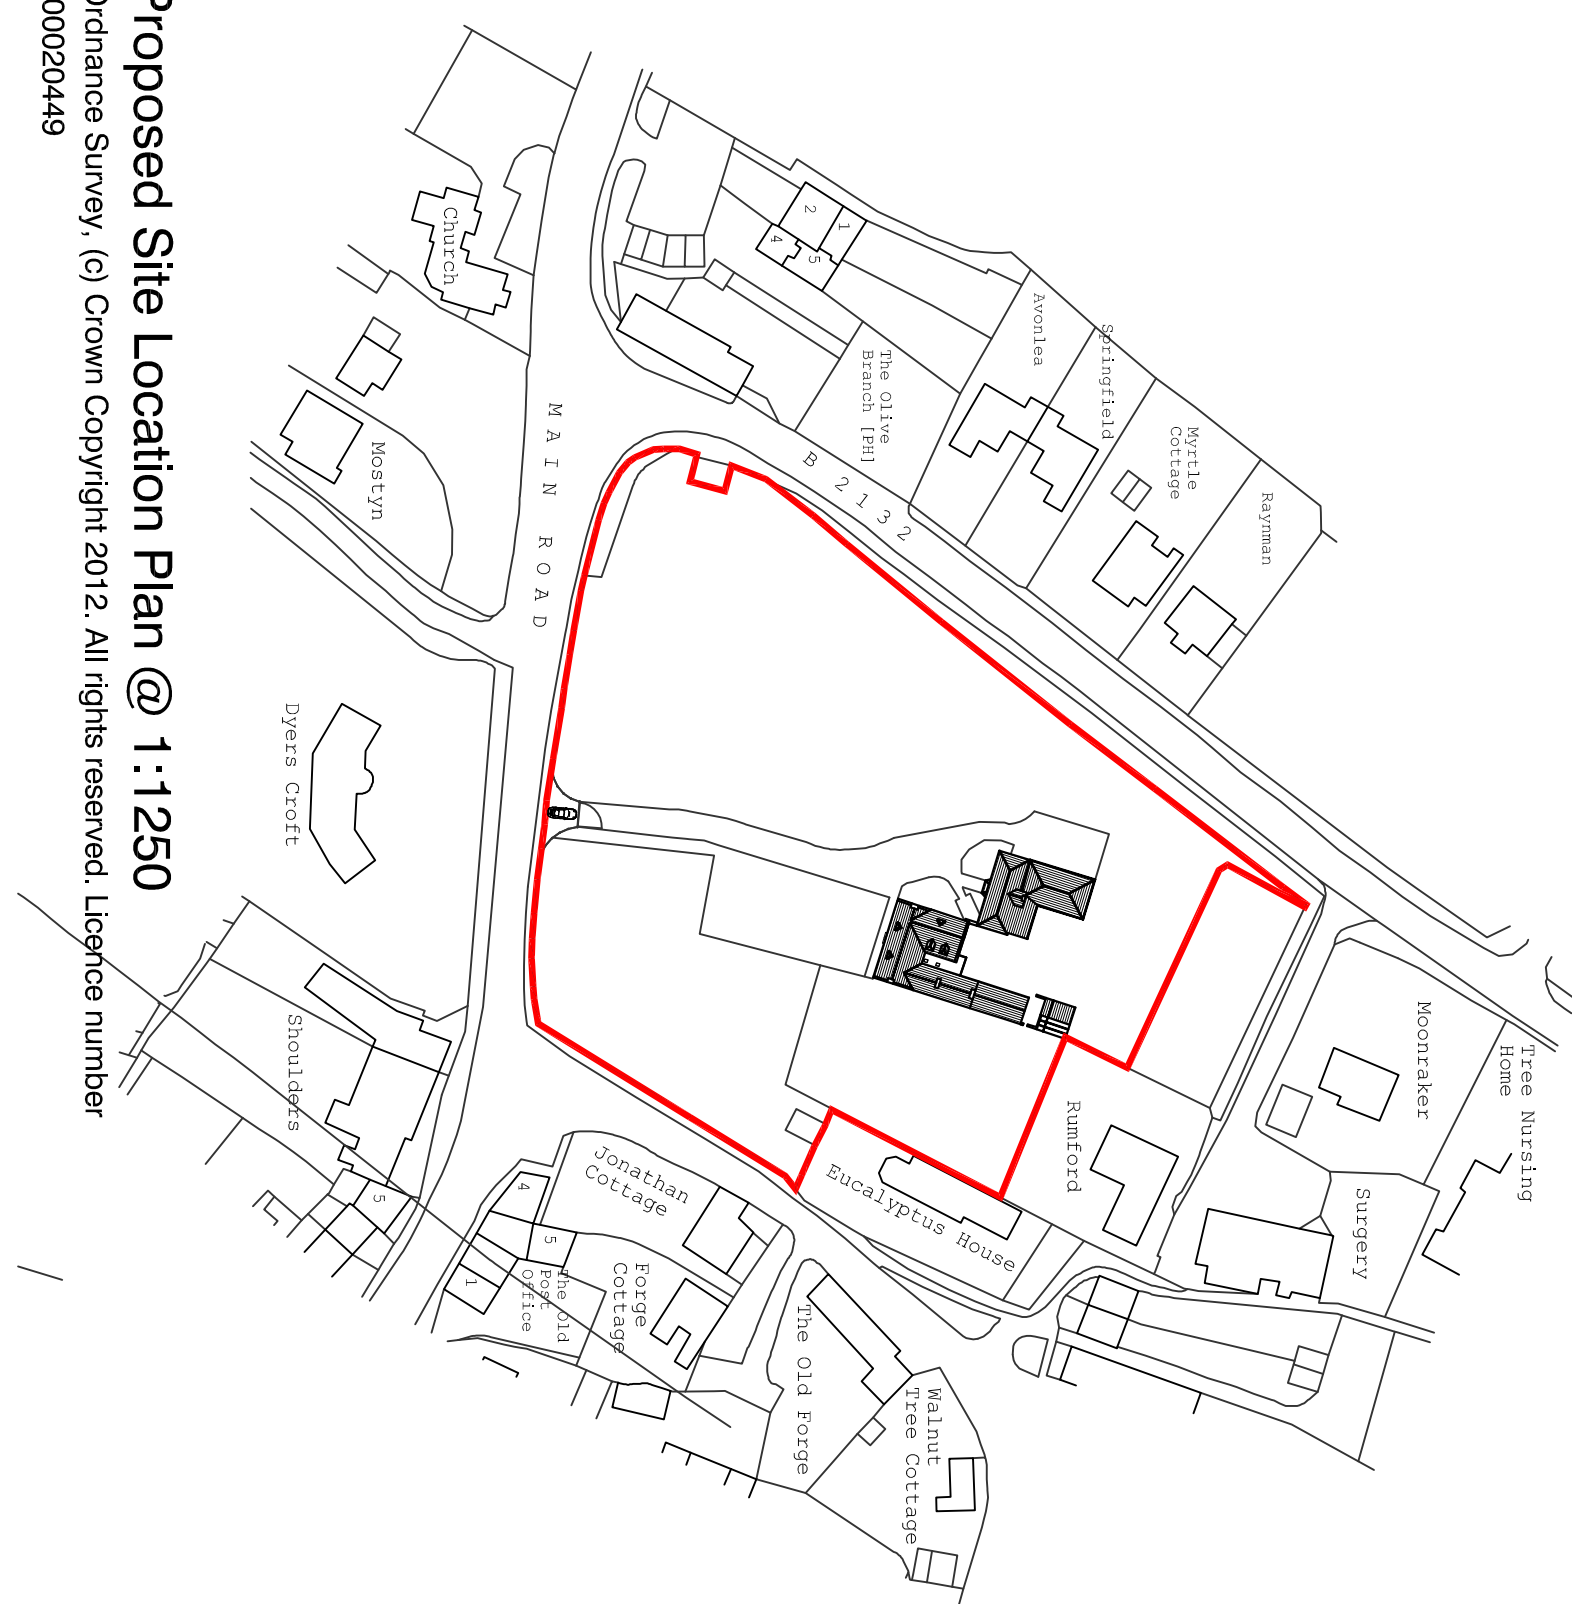

Proposed Site Location Plan @ 1:1250

Ordinance Survey, (c) Crown Copyright 2012. All rights reserved. Licence number 100020449

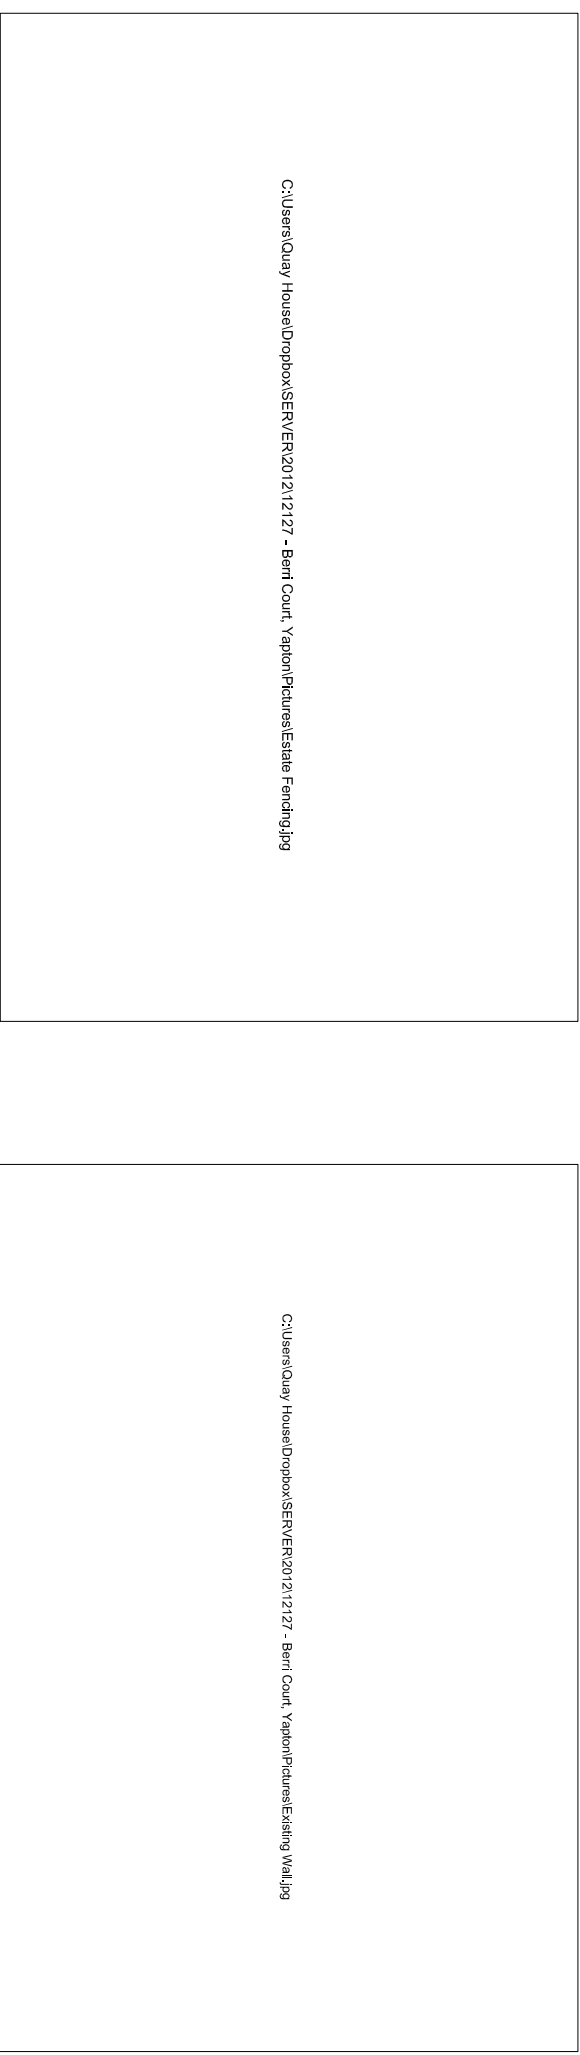


Picture 2: Existing Boundary Wall/Gate.


Proposed Site Block Plan @ 1:500

Ordnance Survey, (c) Crown Copyright 2012. All rights reserved.

Licence number 100020449

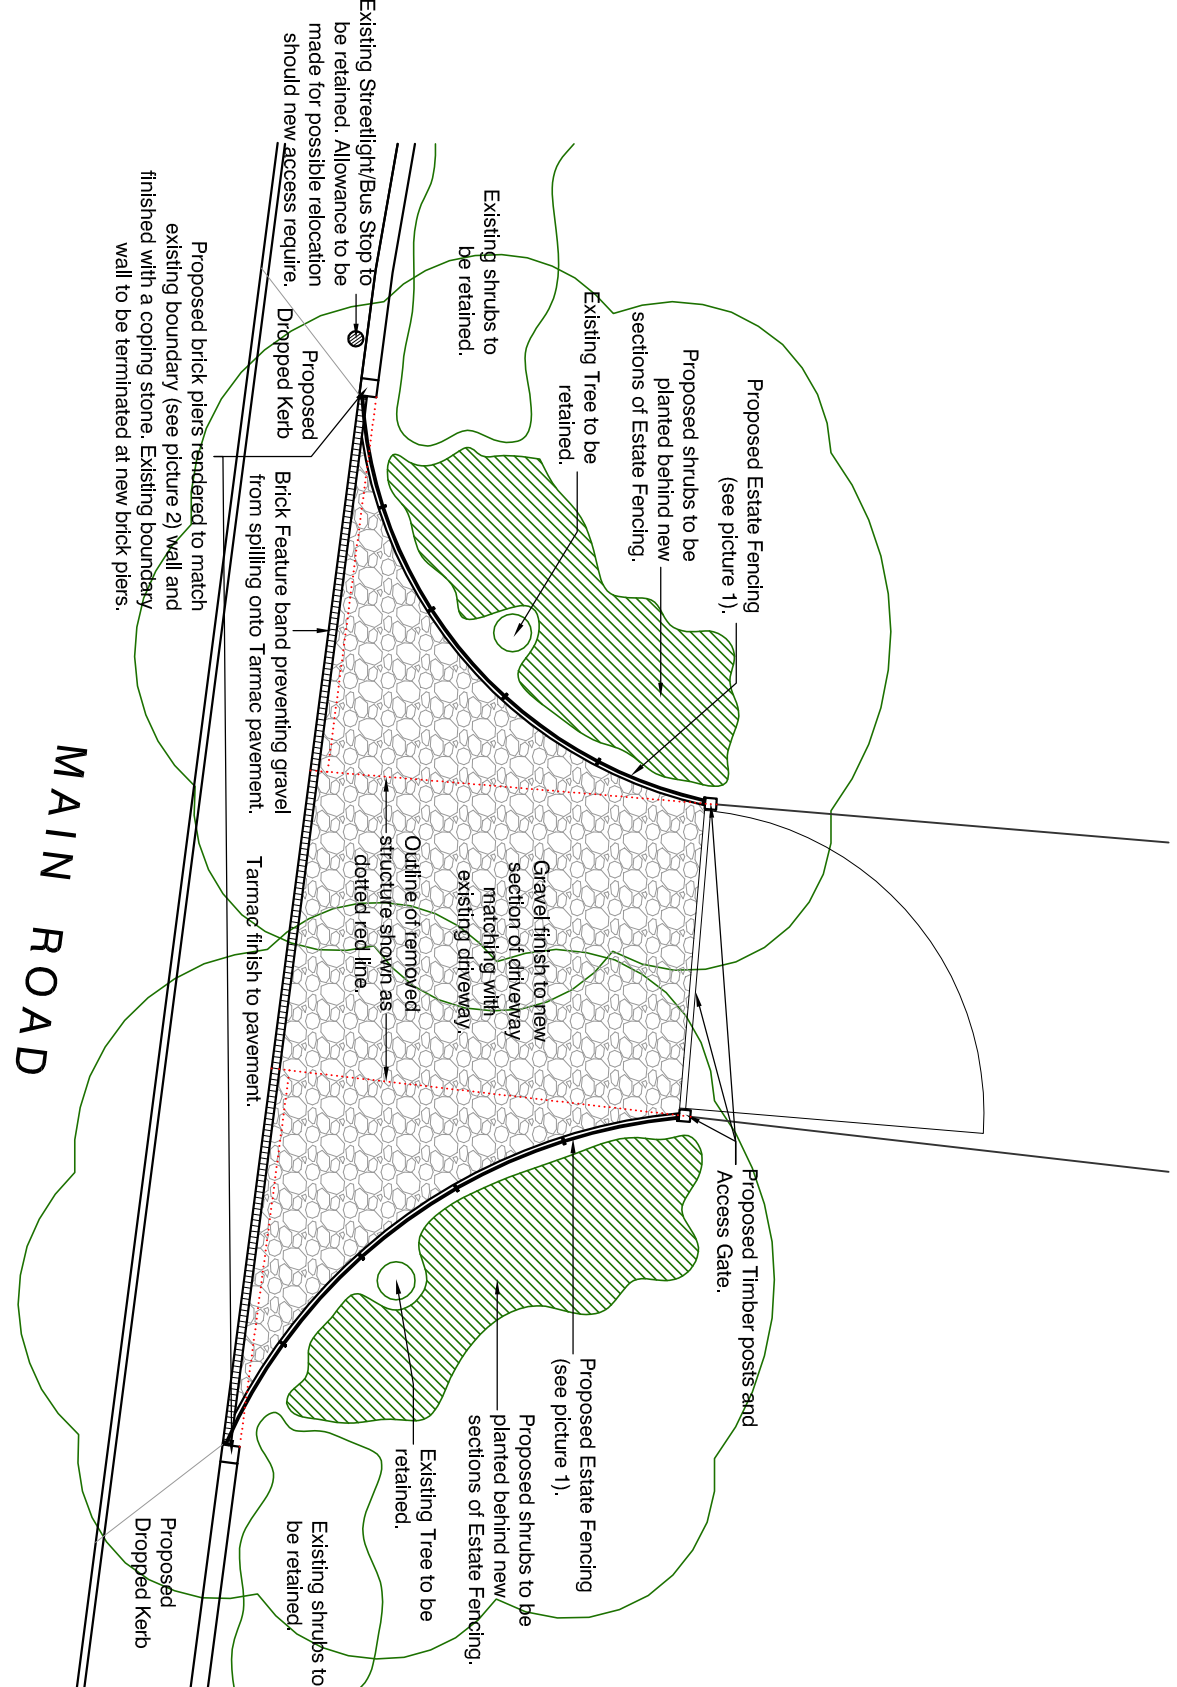

Proposed Gated Plan Entrance @ 1:100

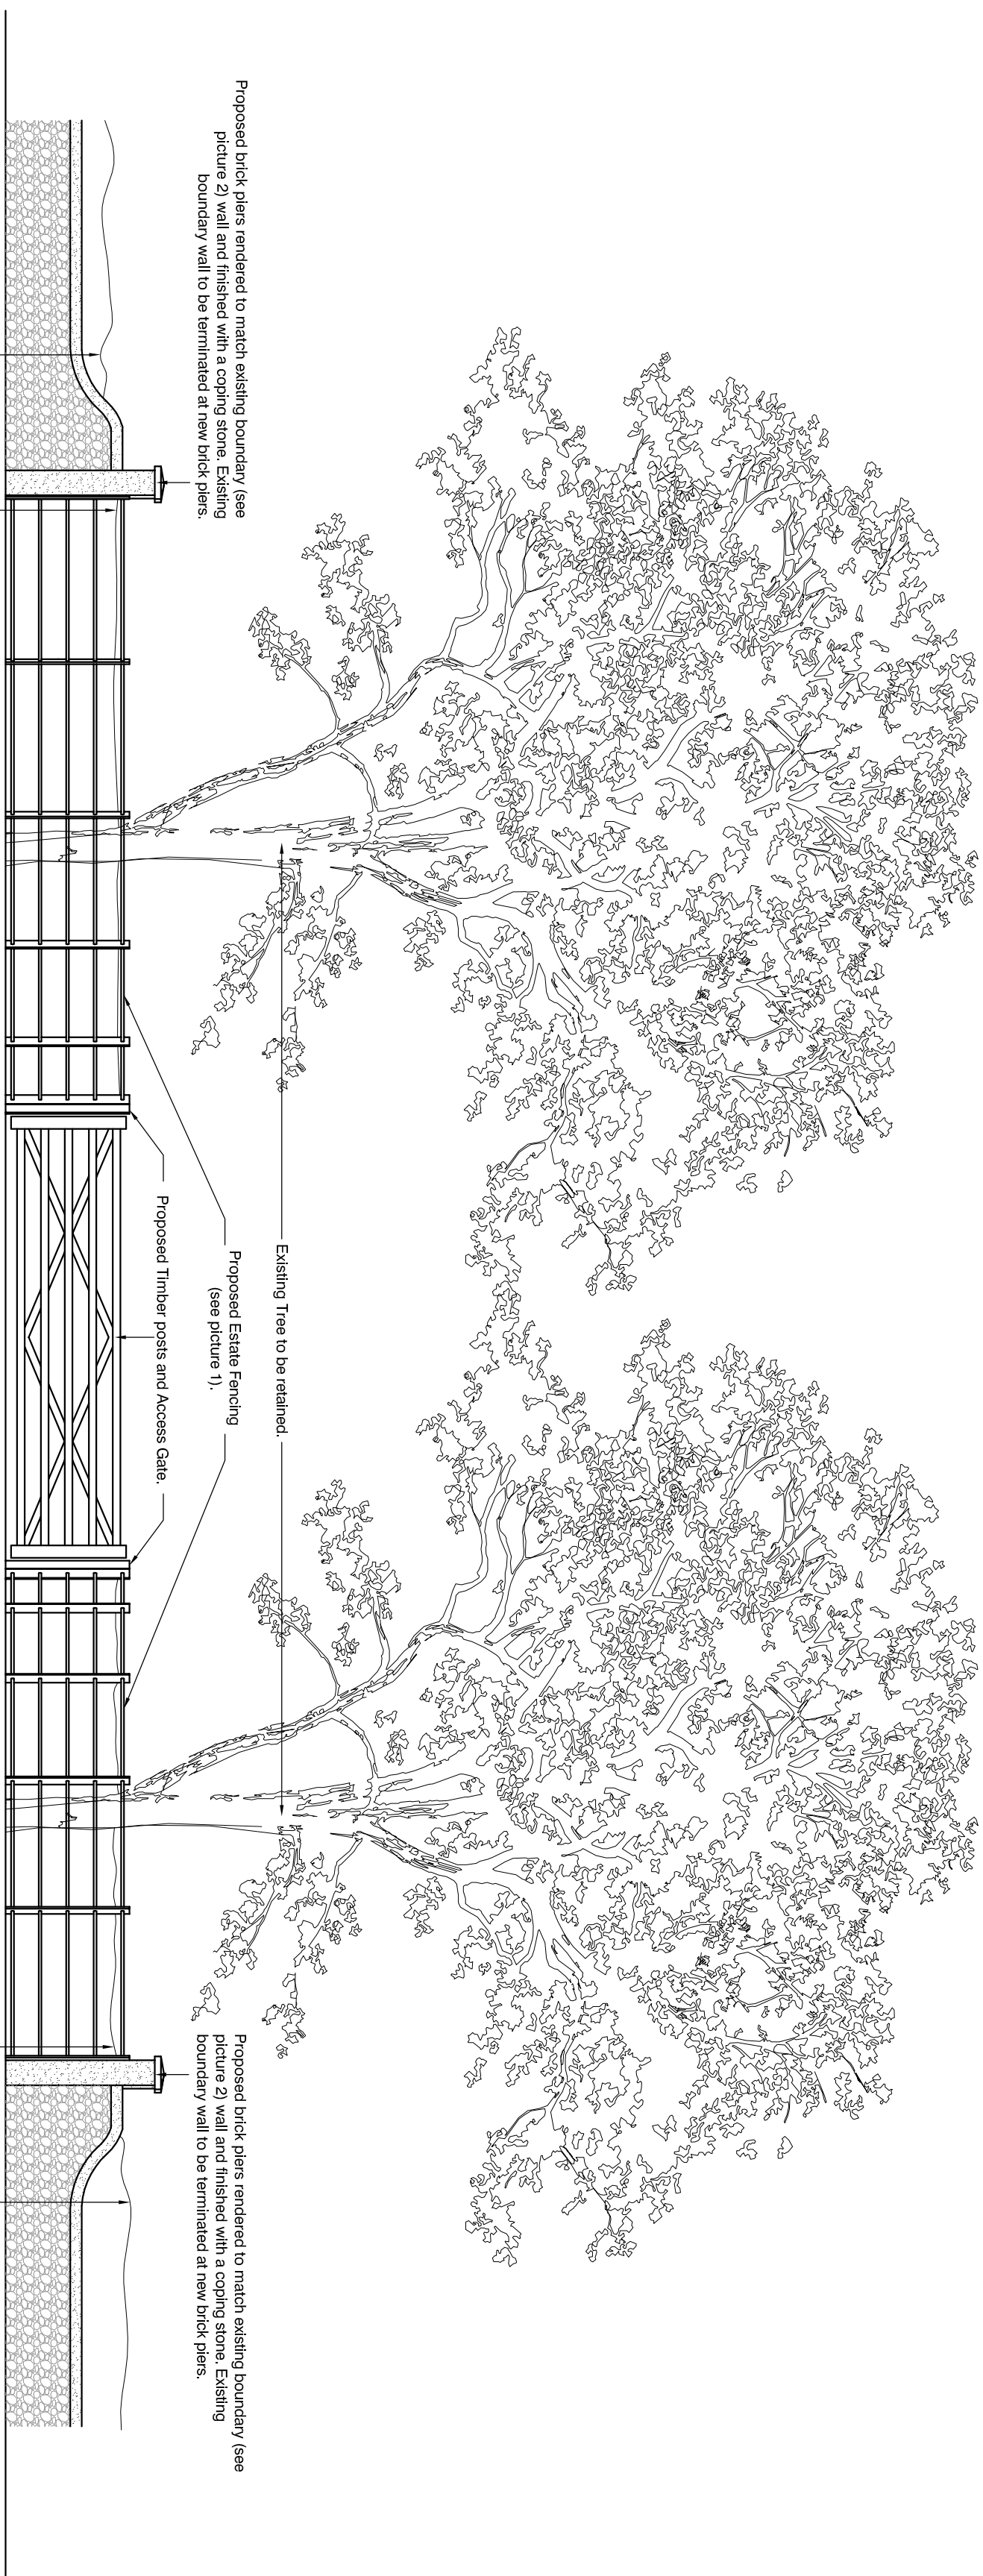

Proposed Gated Entrance Elevation (From Main Road) @ 1:100

REV	DATE	AMENDMENT	DRAWN
A	25.9.13	Drawing Revised Following Letter From Planners	THGD

hd
architects

Hevey Davies Architects Ltd
1 The Old Flour Mill,
Emsworth, PO10 7BT
01243 370 715

www.hdarchitects.co.uk
mail@hdarchitects.co.uk

CLIENT

Mr Mike Harding

PROJECT

Proposed Renovation and Extension
Beert Court

DRAWING		SCALE	
Proposed Site Block Location Plan and Gated Entrance Plan/Elevation.			
DATE August 2013		as noted @ A1	
DRAWING NUMBER	DRAWN SR	REVISION	
12/27/200		A	