



NOTES:

Dimensions to be checked on site before commencing work. Any discrepancies shall be reported to the architect immediately. Do not scale from these drawings except for planning purposes. Use figured dimensions only.


Where applicable this drawing is to be read in conjunction with other consultants' drawings. All drawings to be read in conjunction with specification and all other documents prepared by structural engineer and mechanical and electrical drawings / specification

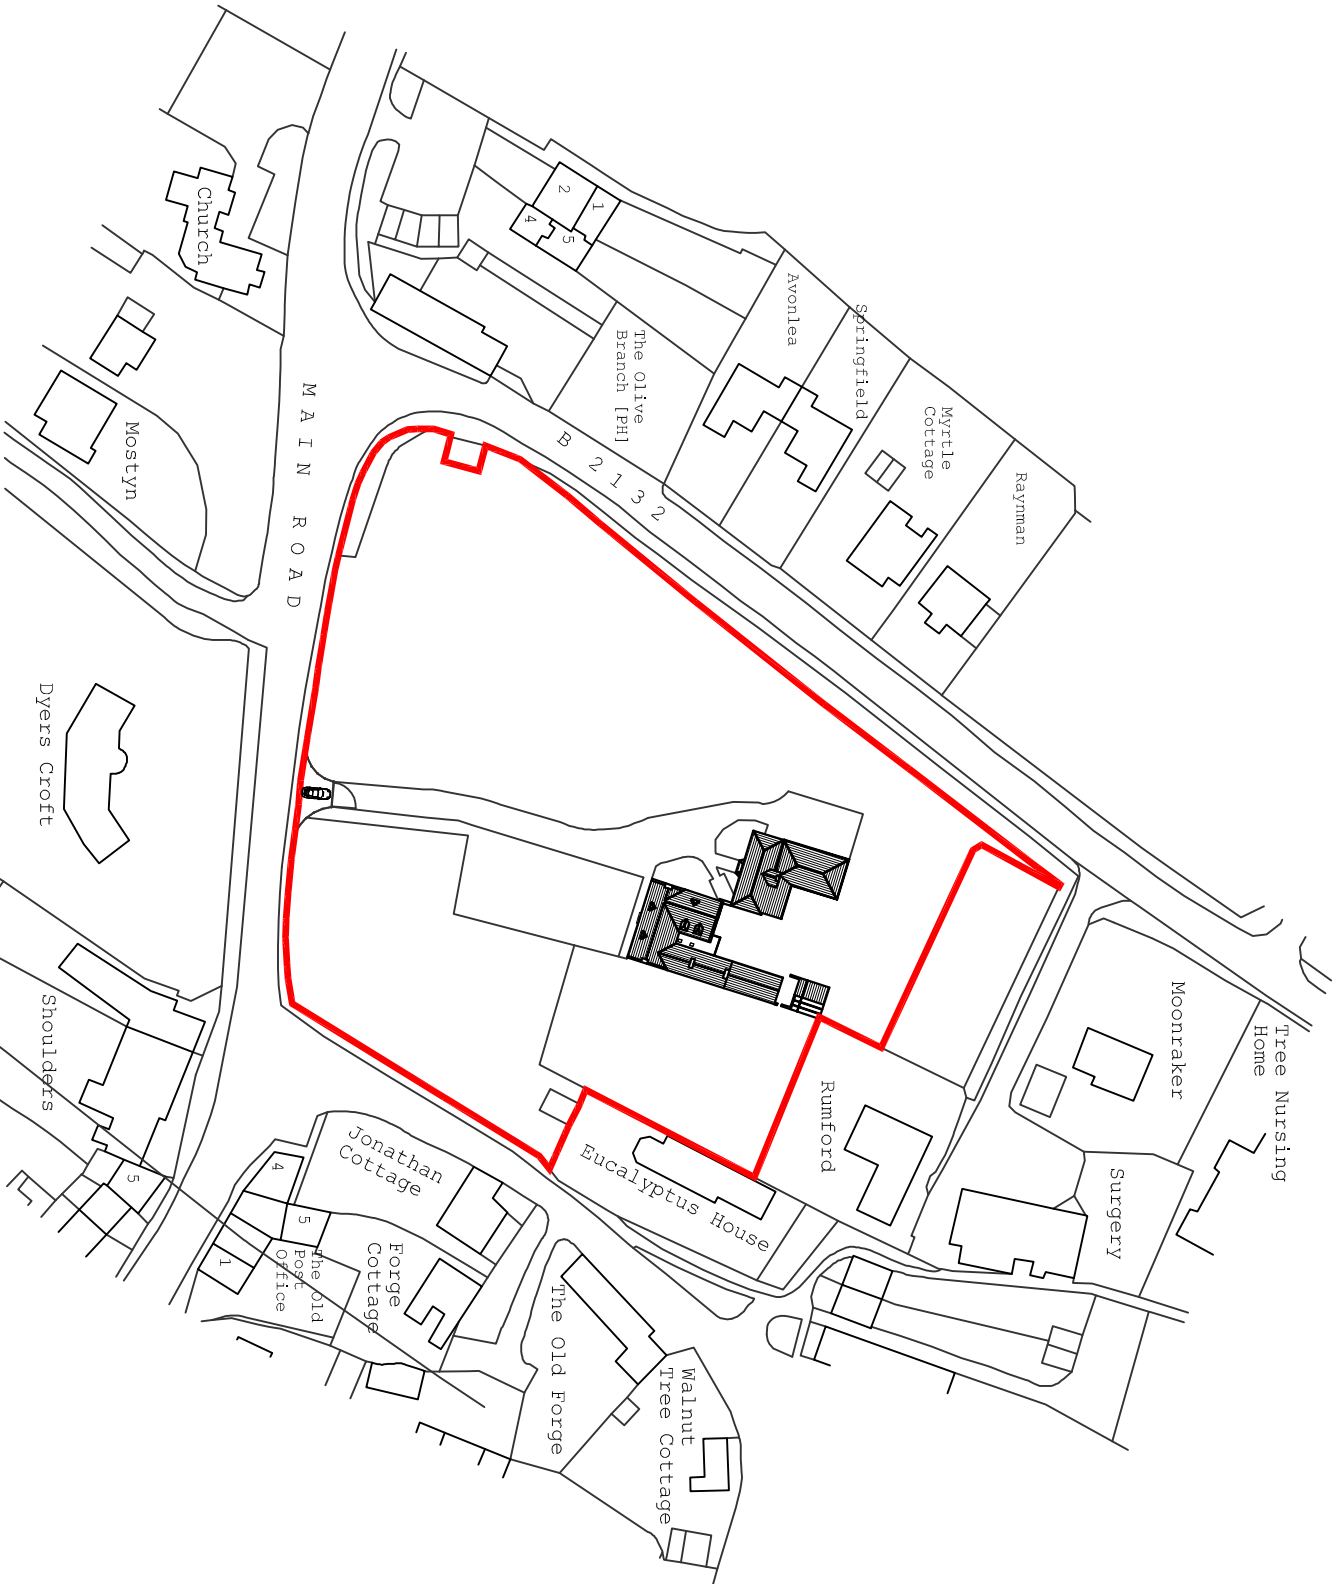


Proposed Site Location Plan @ 1:1250
Ordnance Survey, (c) Crown Copyright 2012. All rights reserved. Licence number 100020449

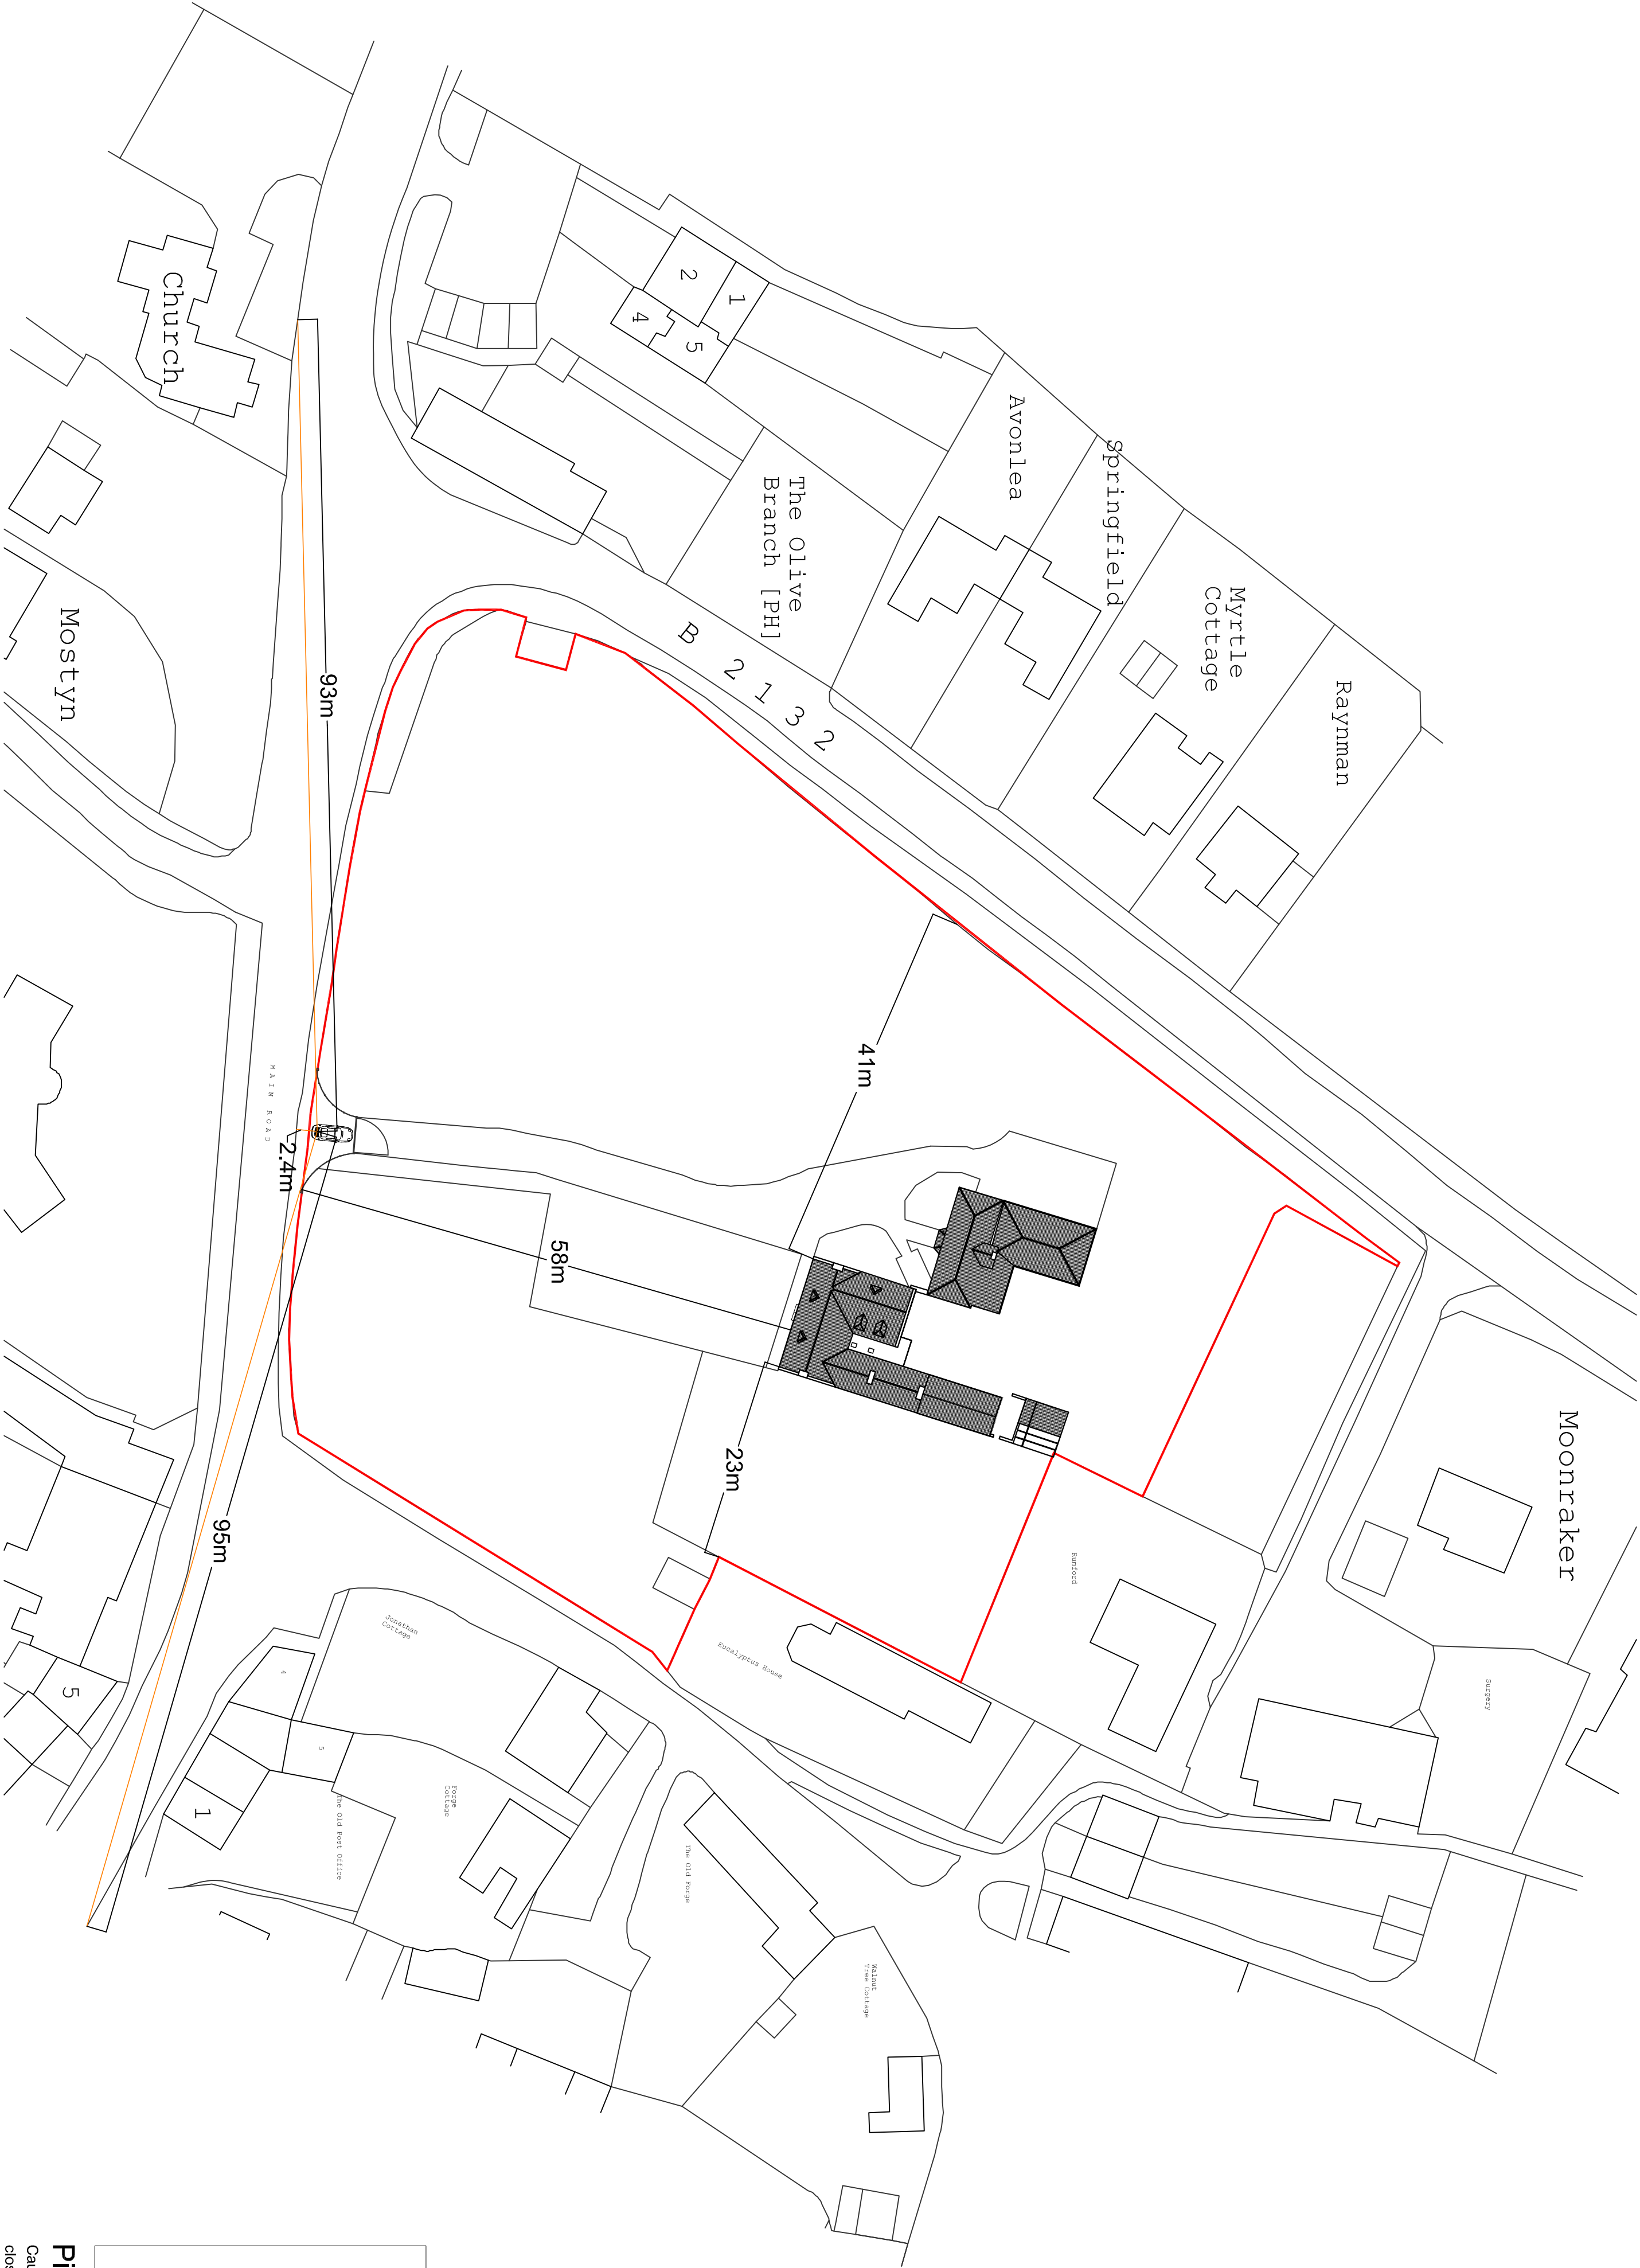


Proposed Site Block Plan @ 1:500
Ordnance Survey, (c) Crown Copyright 2012. All rights reserved. Licence number 100020449

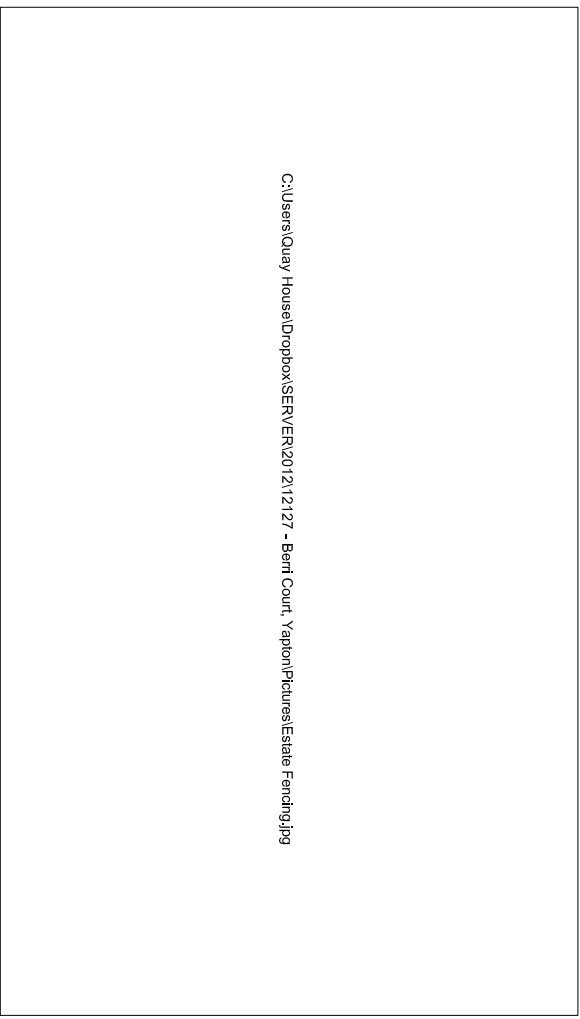


Picture 1: Estate Fencing.
Causing least amount of disturbance to existing retained trees along South Boundary close to new entrance.

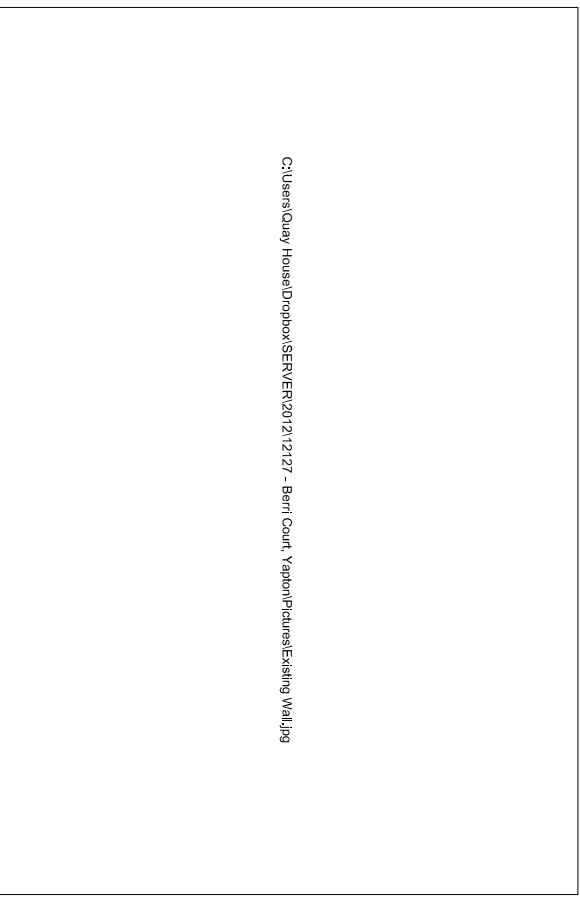

Picture 2: Existing Boundary Wall/Gate.

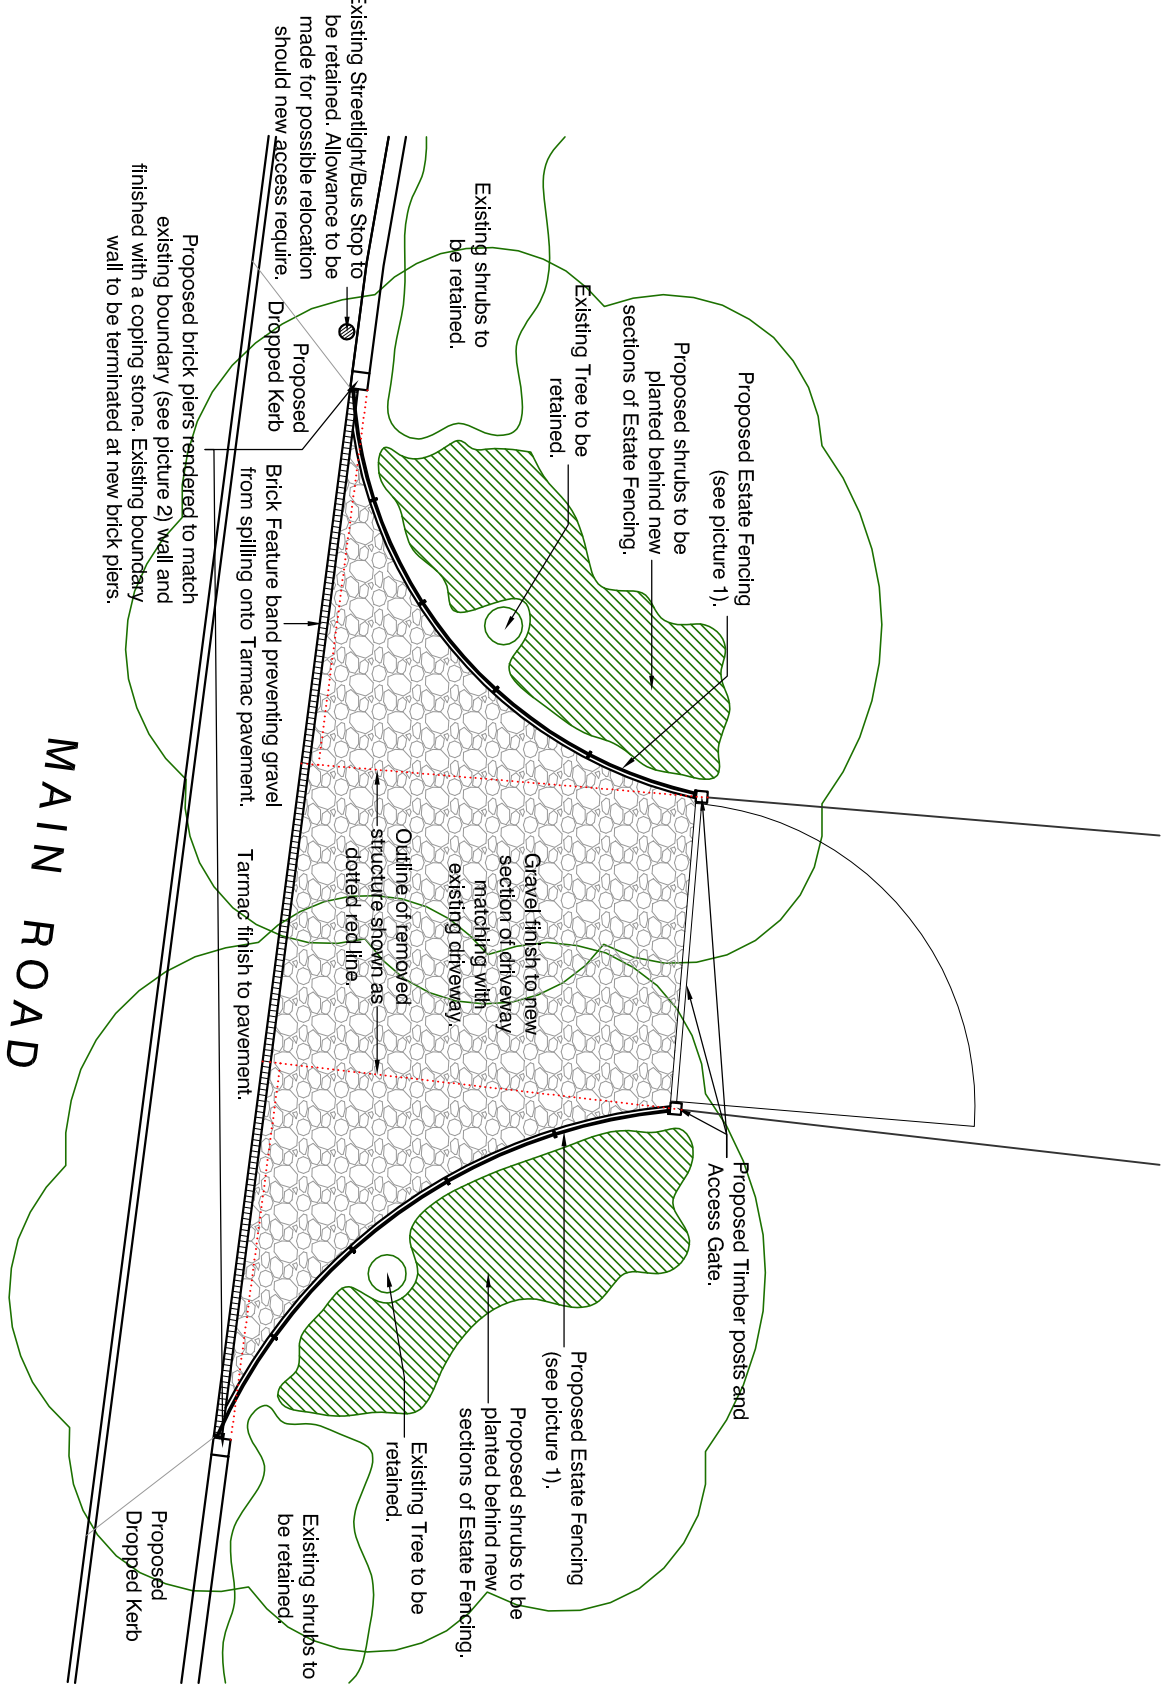

Proposed Gated Plan Entrance @ 1:100

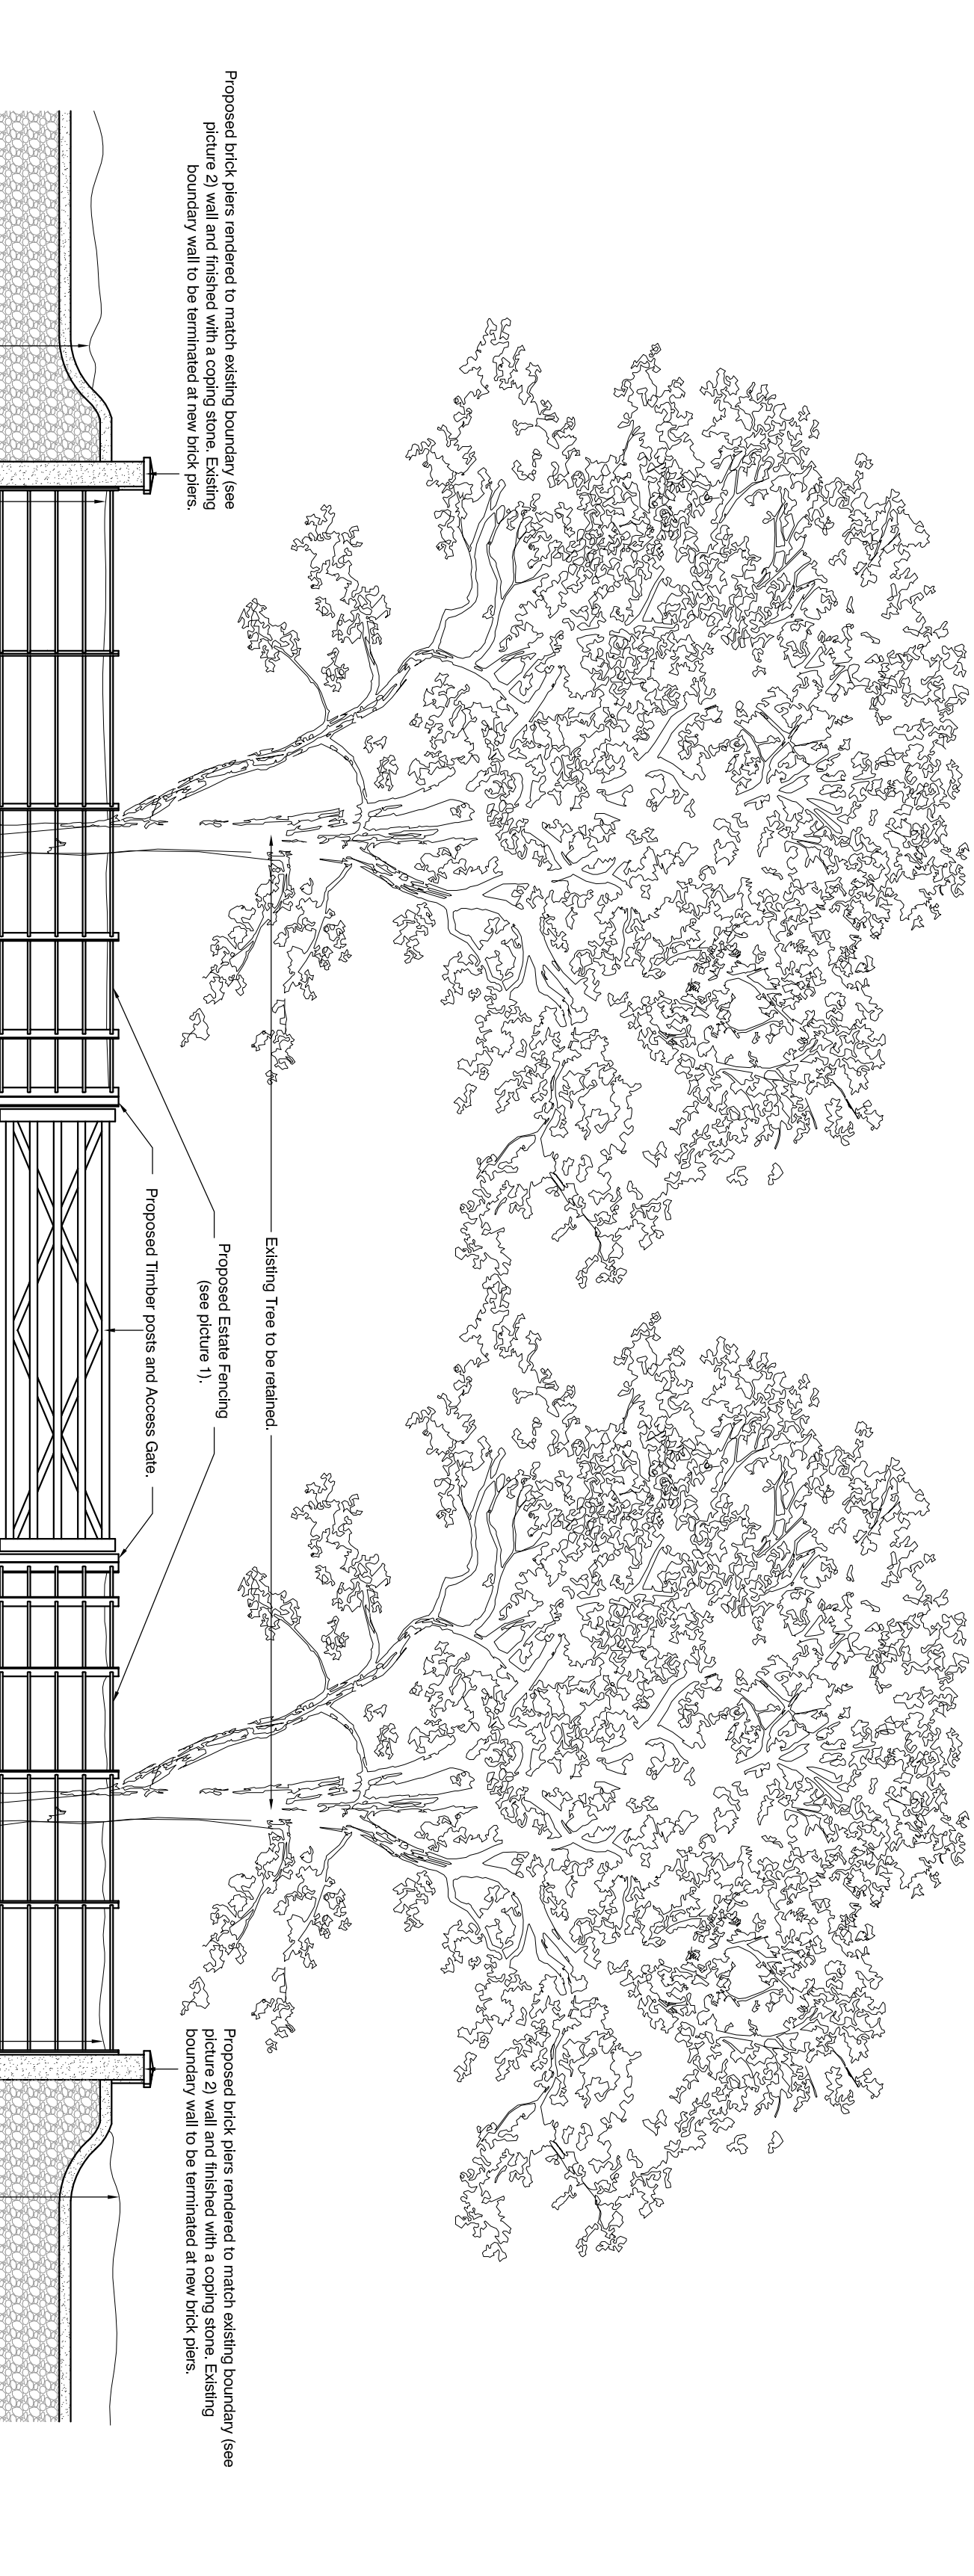

Proposed Gated Entrance Elevation (From Main Road) @ 1:100

REV	DATE	AMENDMENT	DRAWN
A	25.9.13	Drawing Revised Following Letter From Planners	THGD

hd
architects

Heather Davies Architects Ltd
1 The Old Rectory
Ennsworth, PO10 7BT
01243 370 715
ma@hdarchitects.co.uk

CLIENT
Mr Mike Harding

PROJECT
Proposed Renovation and Extension
Berrt Court

DRAWING

Proposed Site Block, Location Plan
and Gated Entrance Plan/Elevation.

as noted @ A1

DATE	DRAWN	REVISION
August 2013	SR	
12/17/2010	A	