


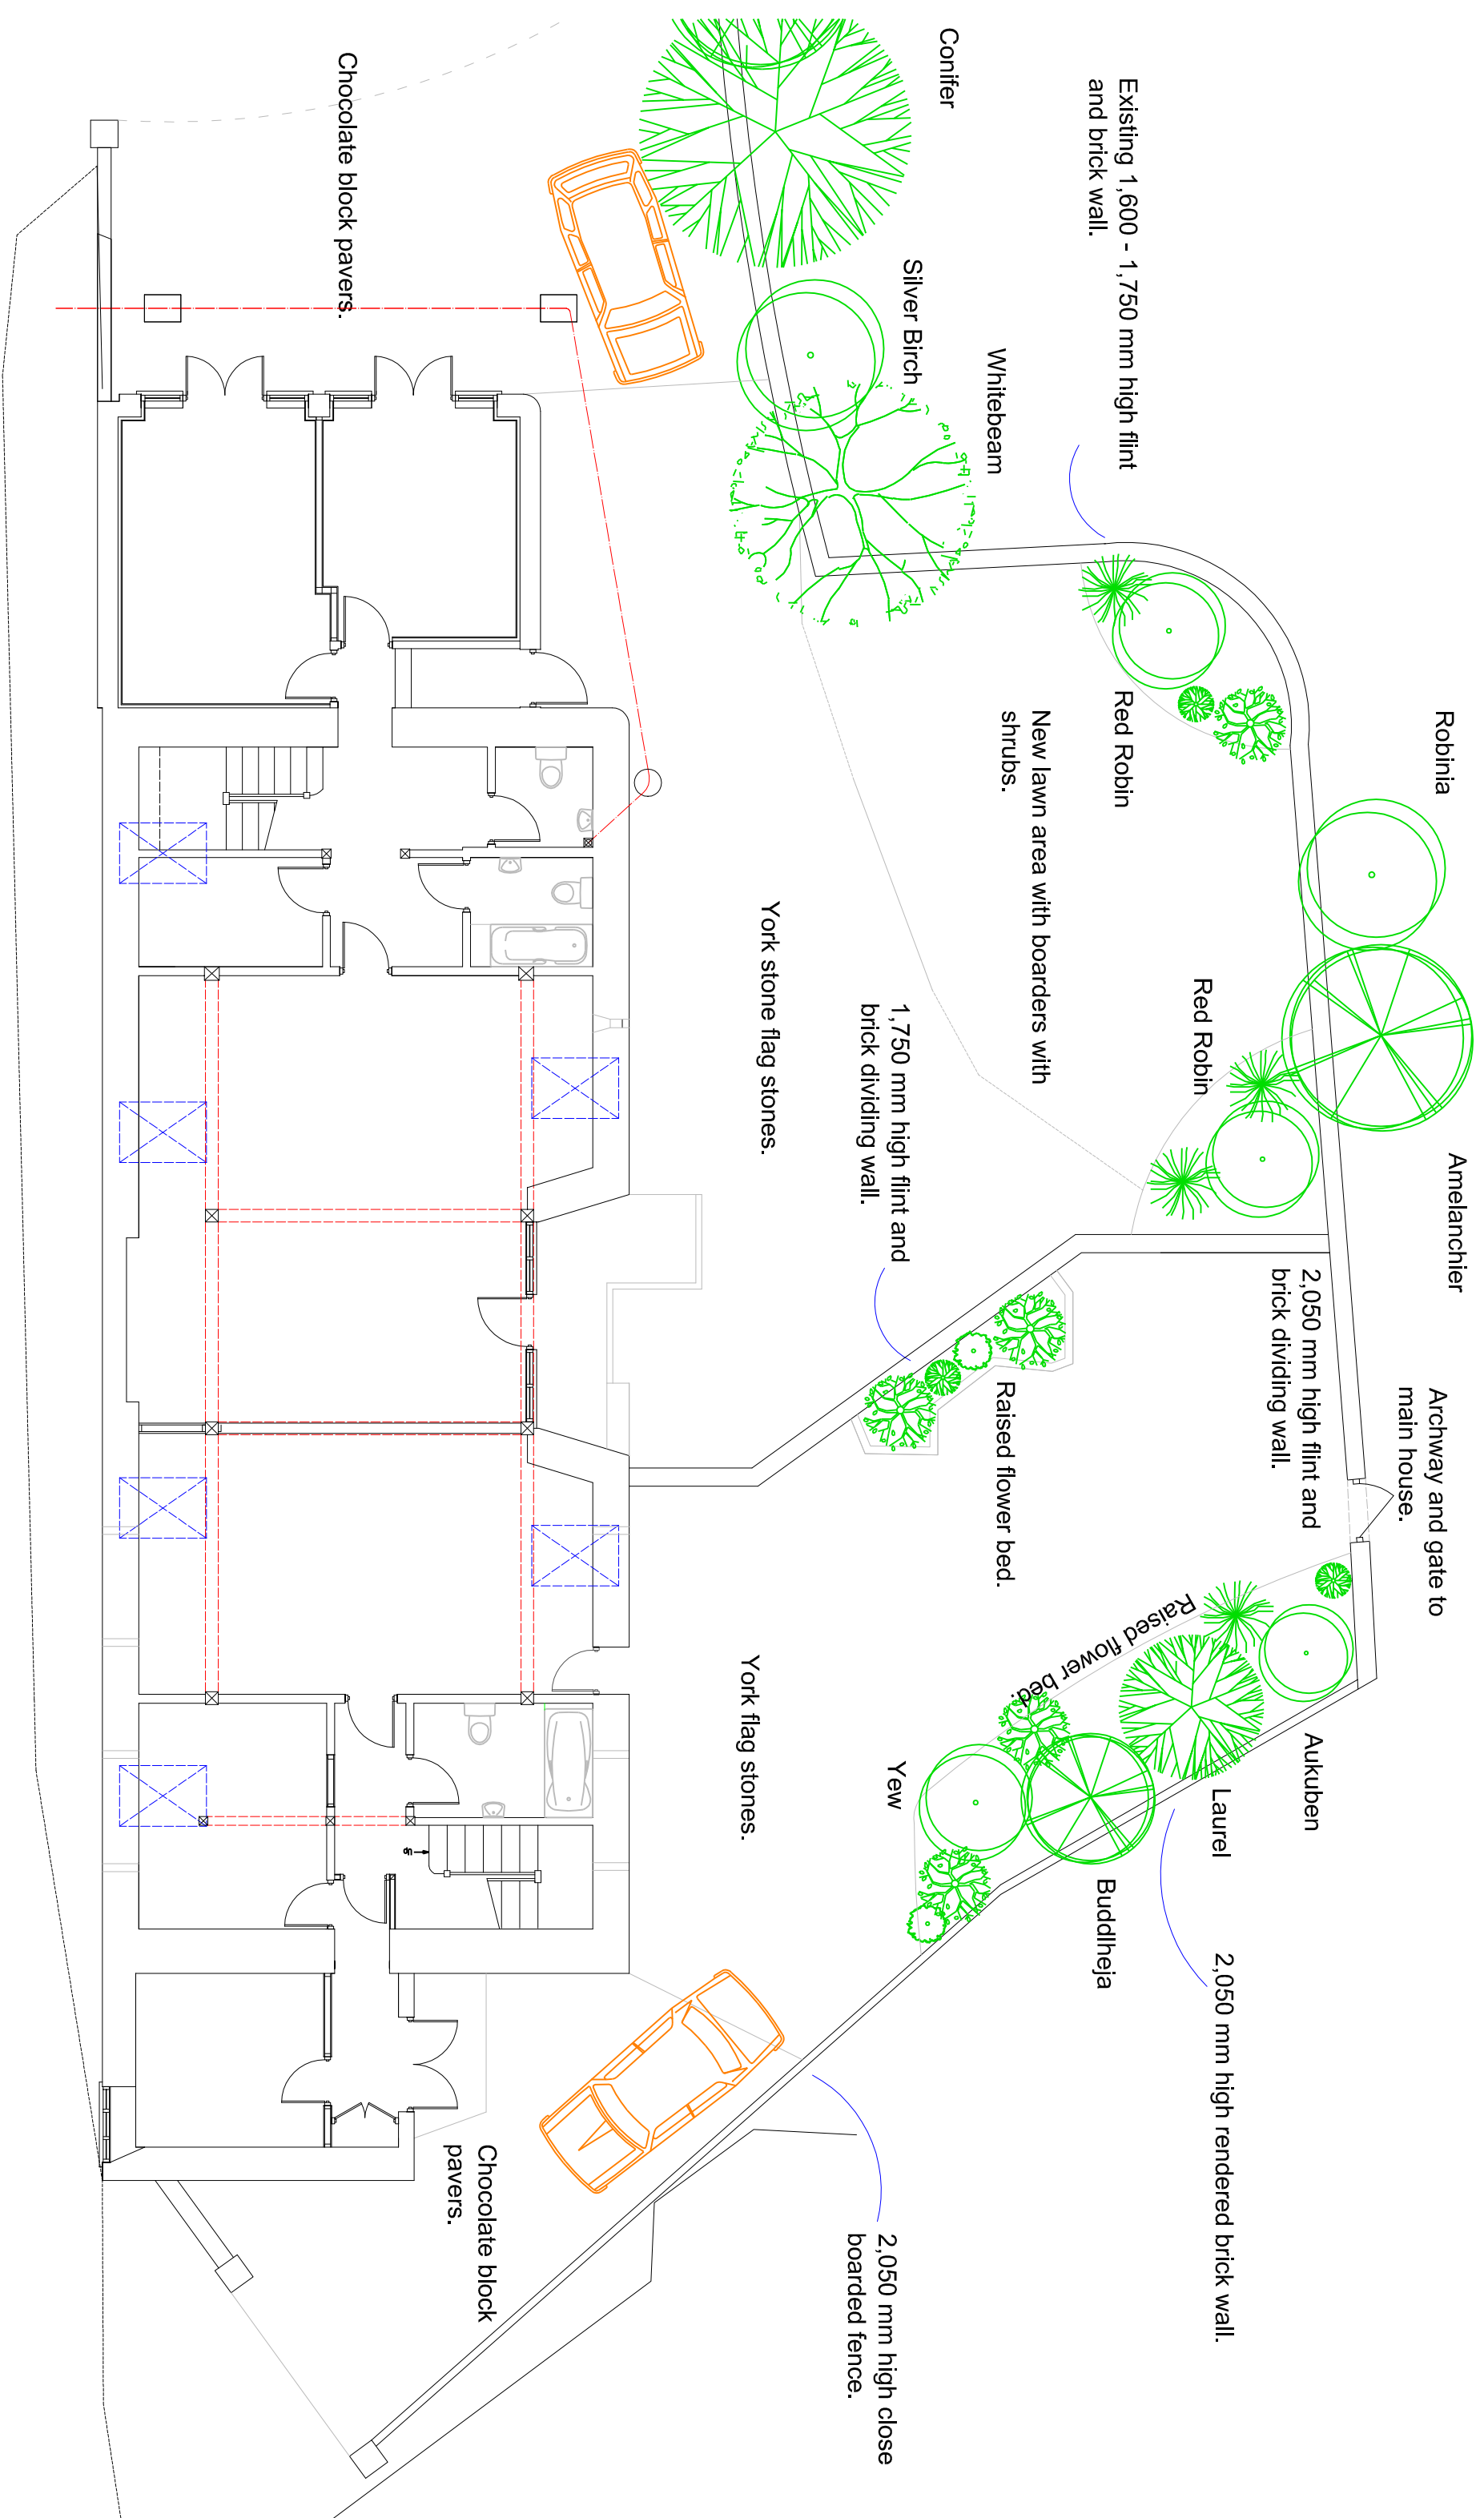

Existing 1,600 - 1,750 mm high flint and brick wall.

Whitebeam

Conifer

Silver Birch

Chocolate block pavers.

Robinia

Amelanchier

Archway and gate to main house.

2,050 mm high flint and brick dividing wall.

Red Robin

Red Robin

New lawn area with boarders with shrubs.

1,750 mm high flint and brick dividing wall.

Raised flower bed.

Aukuben

Laurel

Buddheja

Yew

2,050 mm high rendered brick wall.

2,050 mm high close boarded fence.

York stone flag stones.

York flag stones.

Chocolate block pavers.



EXISTING PLOT PLAN

SUSSEX BUILDING CONSULTANCY LIMITED

WELLOW BARN, HOE LANE, FLANSHAM,
BOGNOR REGIS, WEST SUSSEX.

SCALE - 1/100 REV - DATE - 25/07/2017

LABC partner

3 NORTHGOTE ROAD
BOGNOR REGIS
PO21 5LZ

TEL/FAX - (01243) 861379