



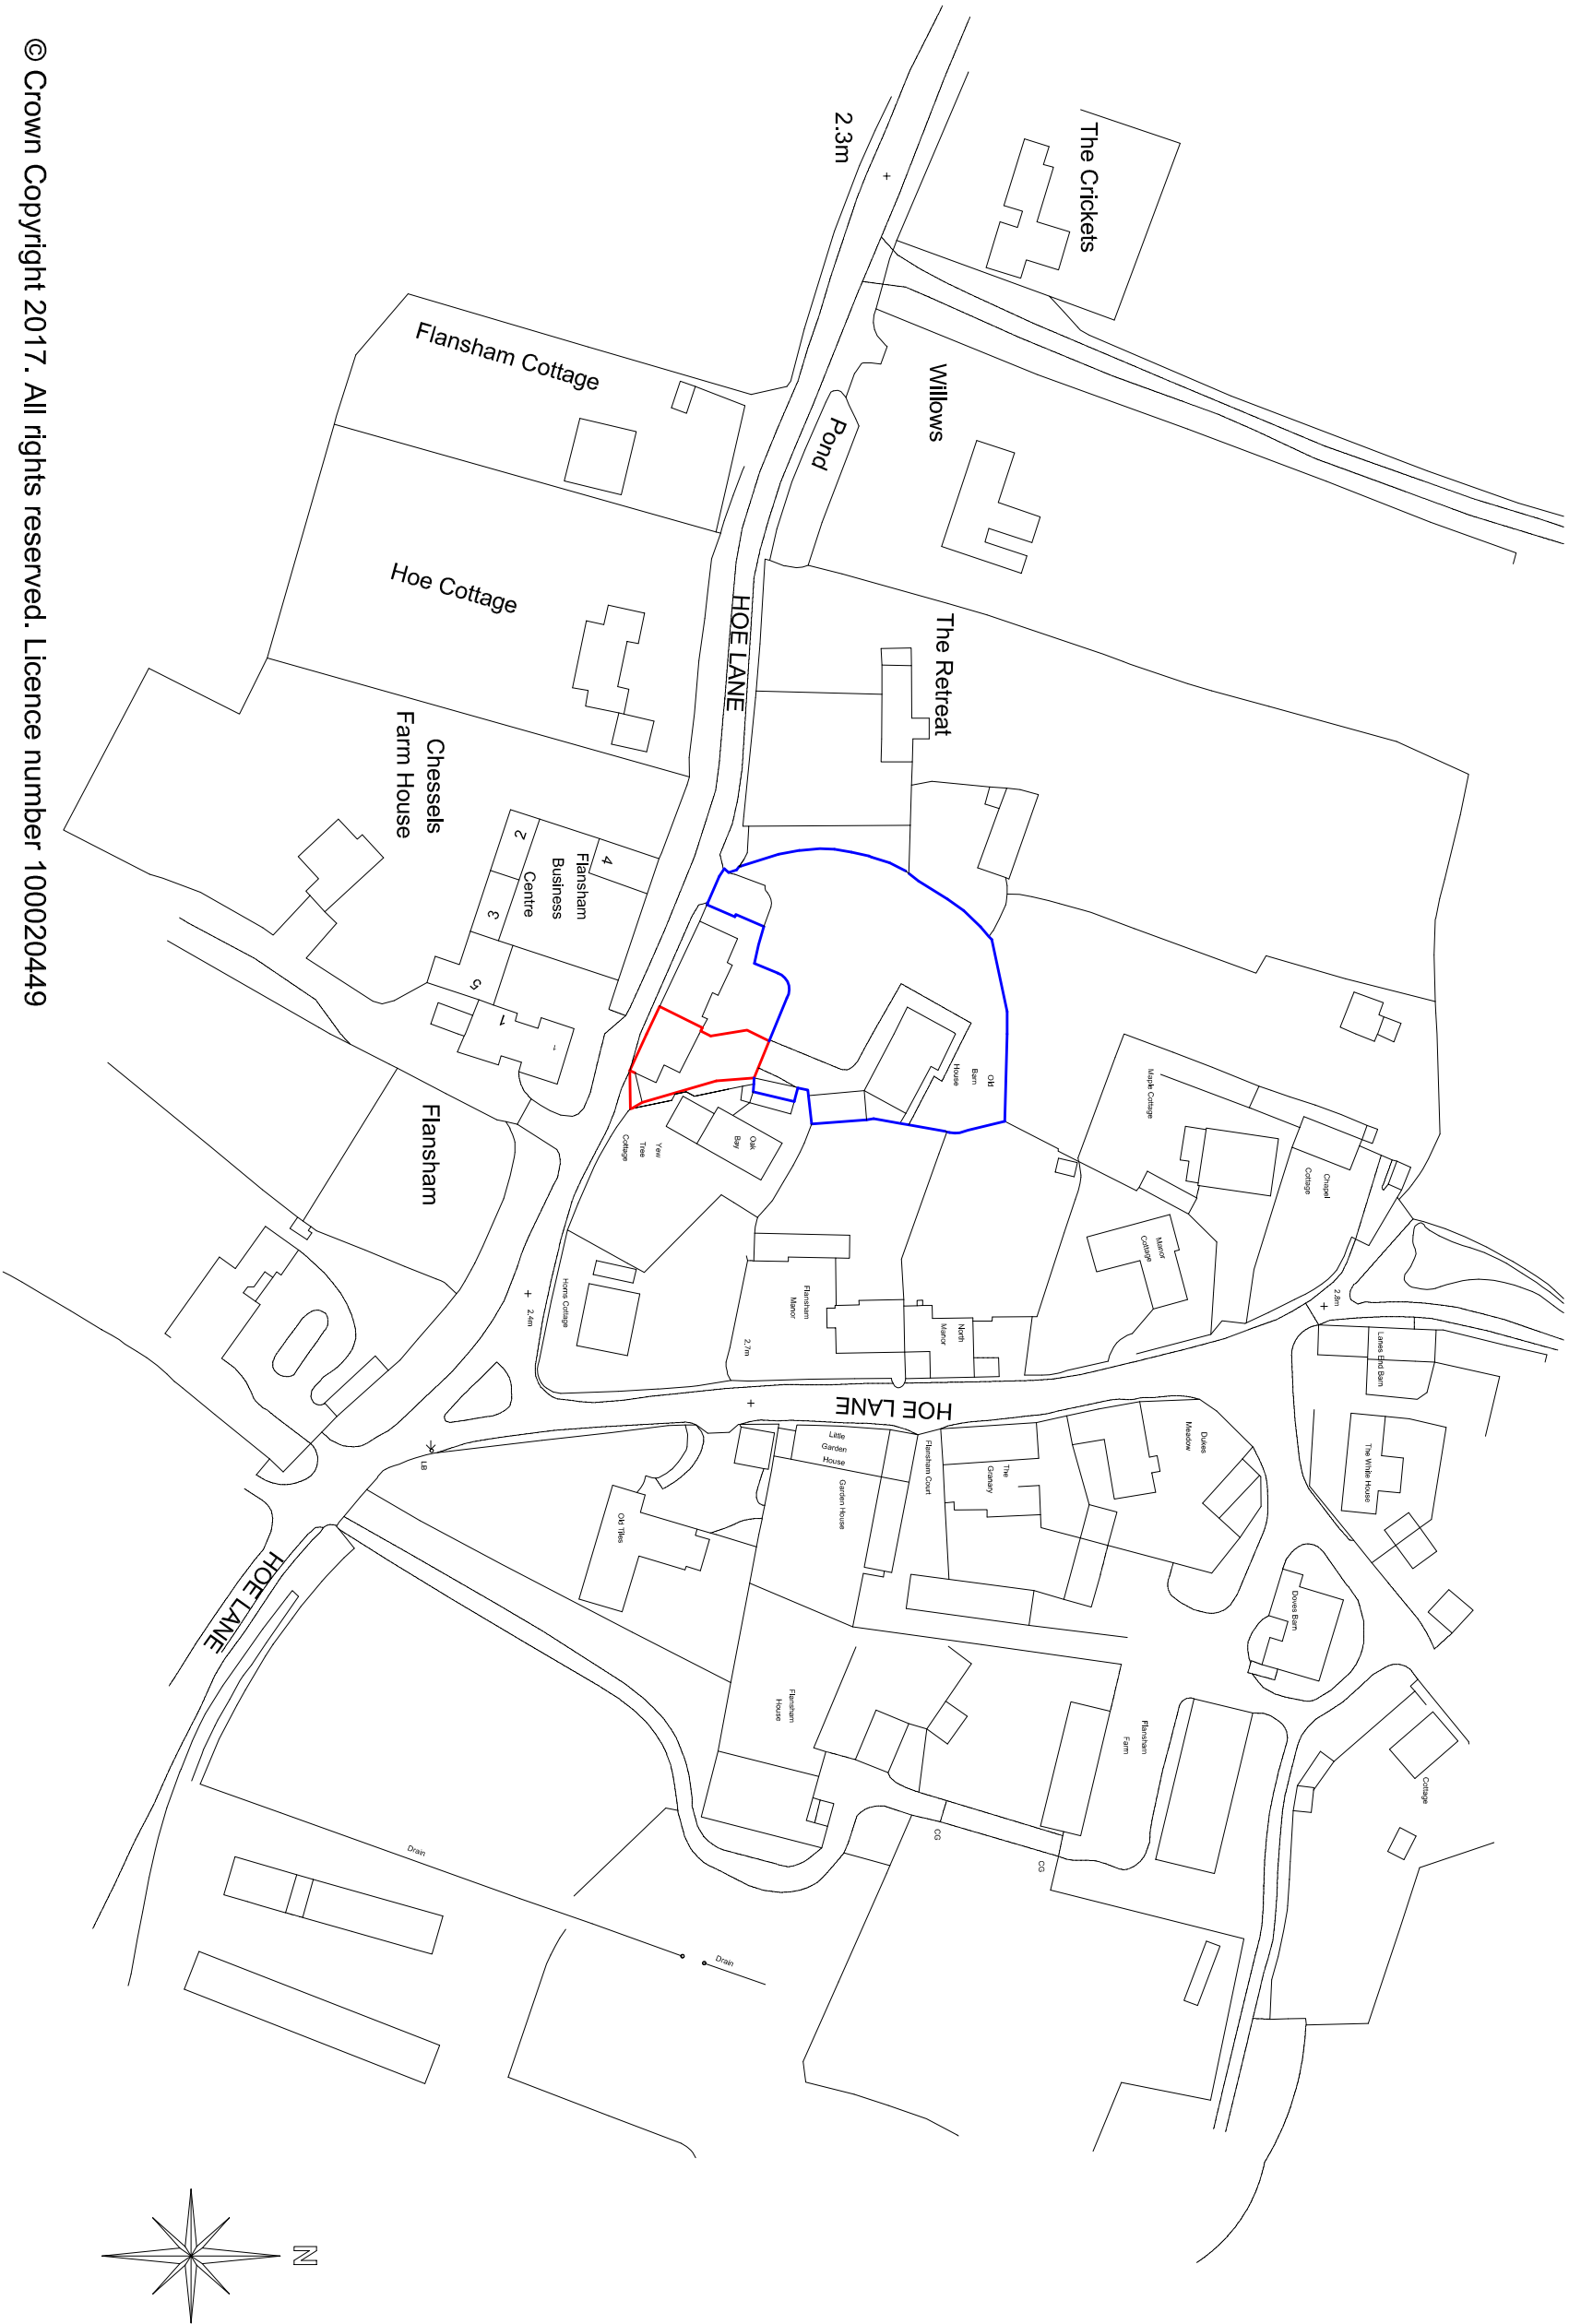

© Crown Copyright 2017. All rights reserved. Licence number 100020449

LOCATION PLAN - 1/1250

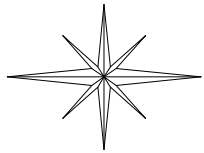

SUSSEX BUILDING CONSULTANCY LIMITED	
WELLOW BARN, HOE LANE, FLANSHAM, BOGNOR REGIS, WEST SUSSEX.	
REVISIONS - DATE - 04/09/2017.	
	LABC partner
3 NORTHCOOTE ROAD BOGNOR REGIS PO21 5LZ TEL/FAX - (01243) 861379	

