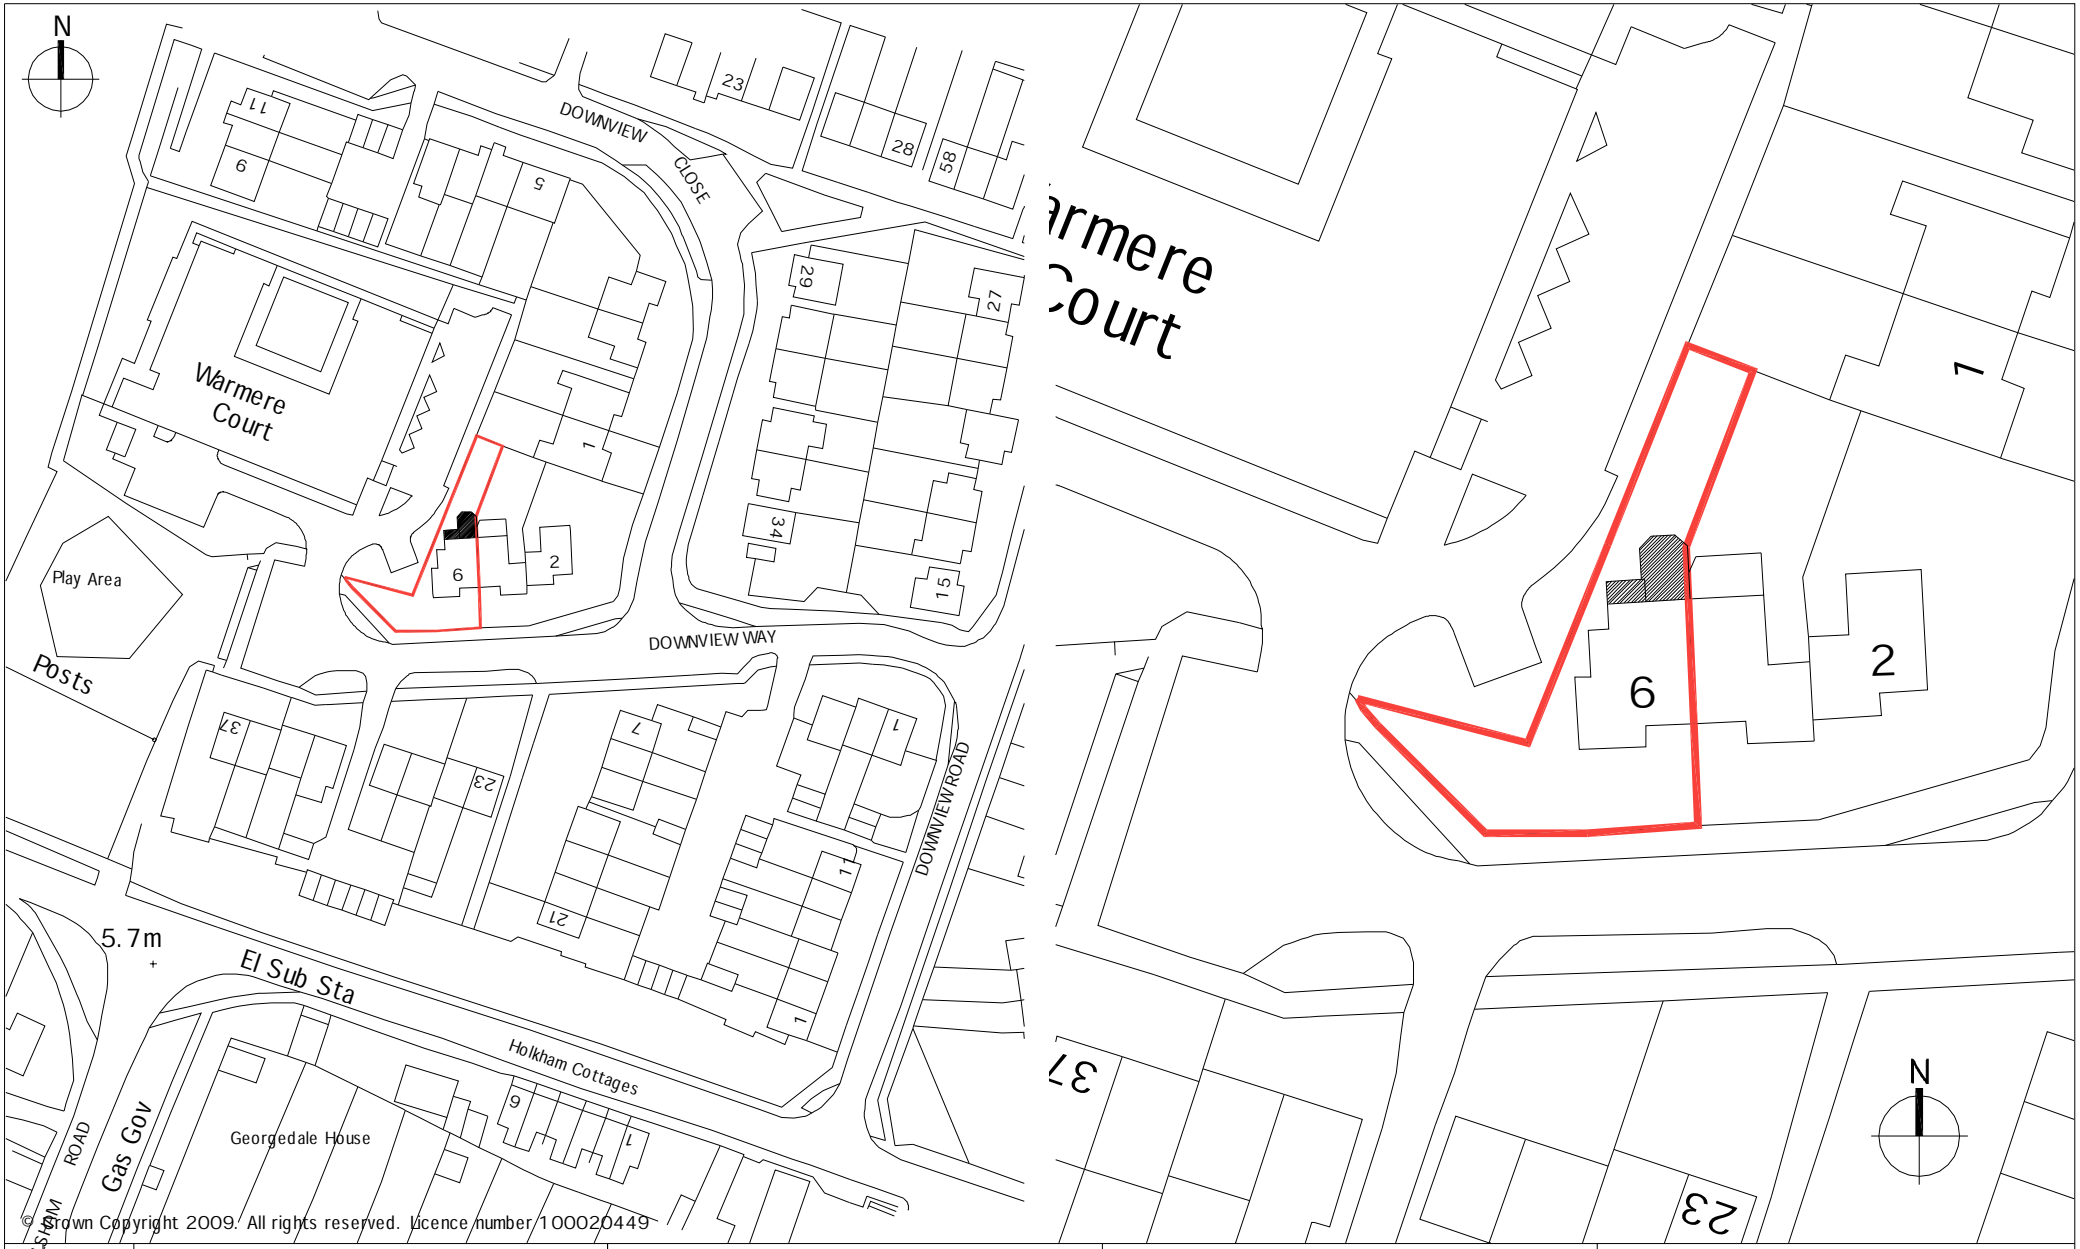


© Crown Copyright 2009. All rights reserved. Licence number 100020449

REV.	DATE	REVISIONS:

© COPYRIGHT EXISTS ON THE DESIGNS AND INFORMATION SHOWN ON THIS DRAWING THE CONTRACTOR MUST VERIFY ALL DIMENSIONS ON SITE BEFORE MAKING SHOP DRAWINGS OR COMMENCING WORK OF ANY KIND

CLIENT:	Mr & Mrs Clark	PROJECT:	6 Down view Way Yapton
SCALE:	1:1250 / 1:500 (A3 ORIGINAL)	DRAWING:	Site & Location Plan
DRAWN: MJH DATE: Aug 09	CHECKED: DATE:	A	0209 S100

M J Harris
28 St Clares Gardens
Bognor Regis
West Sussex
PO21 5UD
Email: martinjharris25@hotmail.com
Mob: 07595838614

ARUN DISTRICT COUNCIL Y/57/09/