


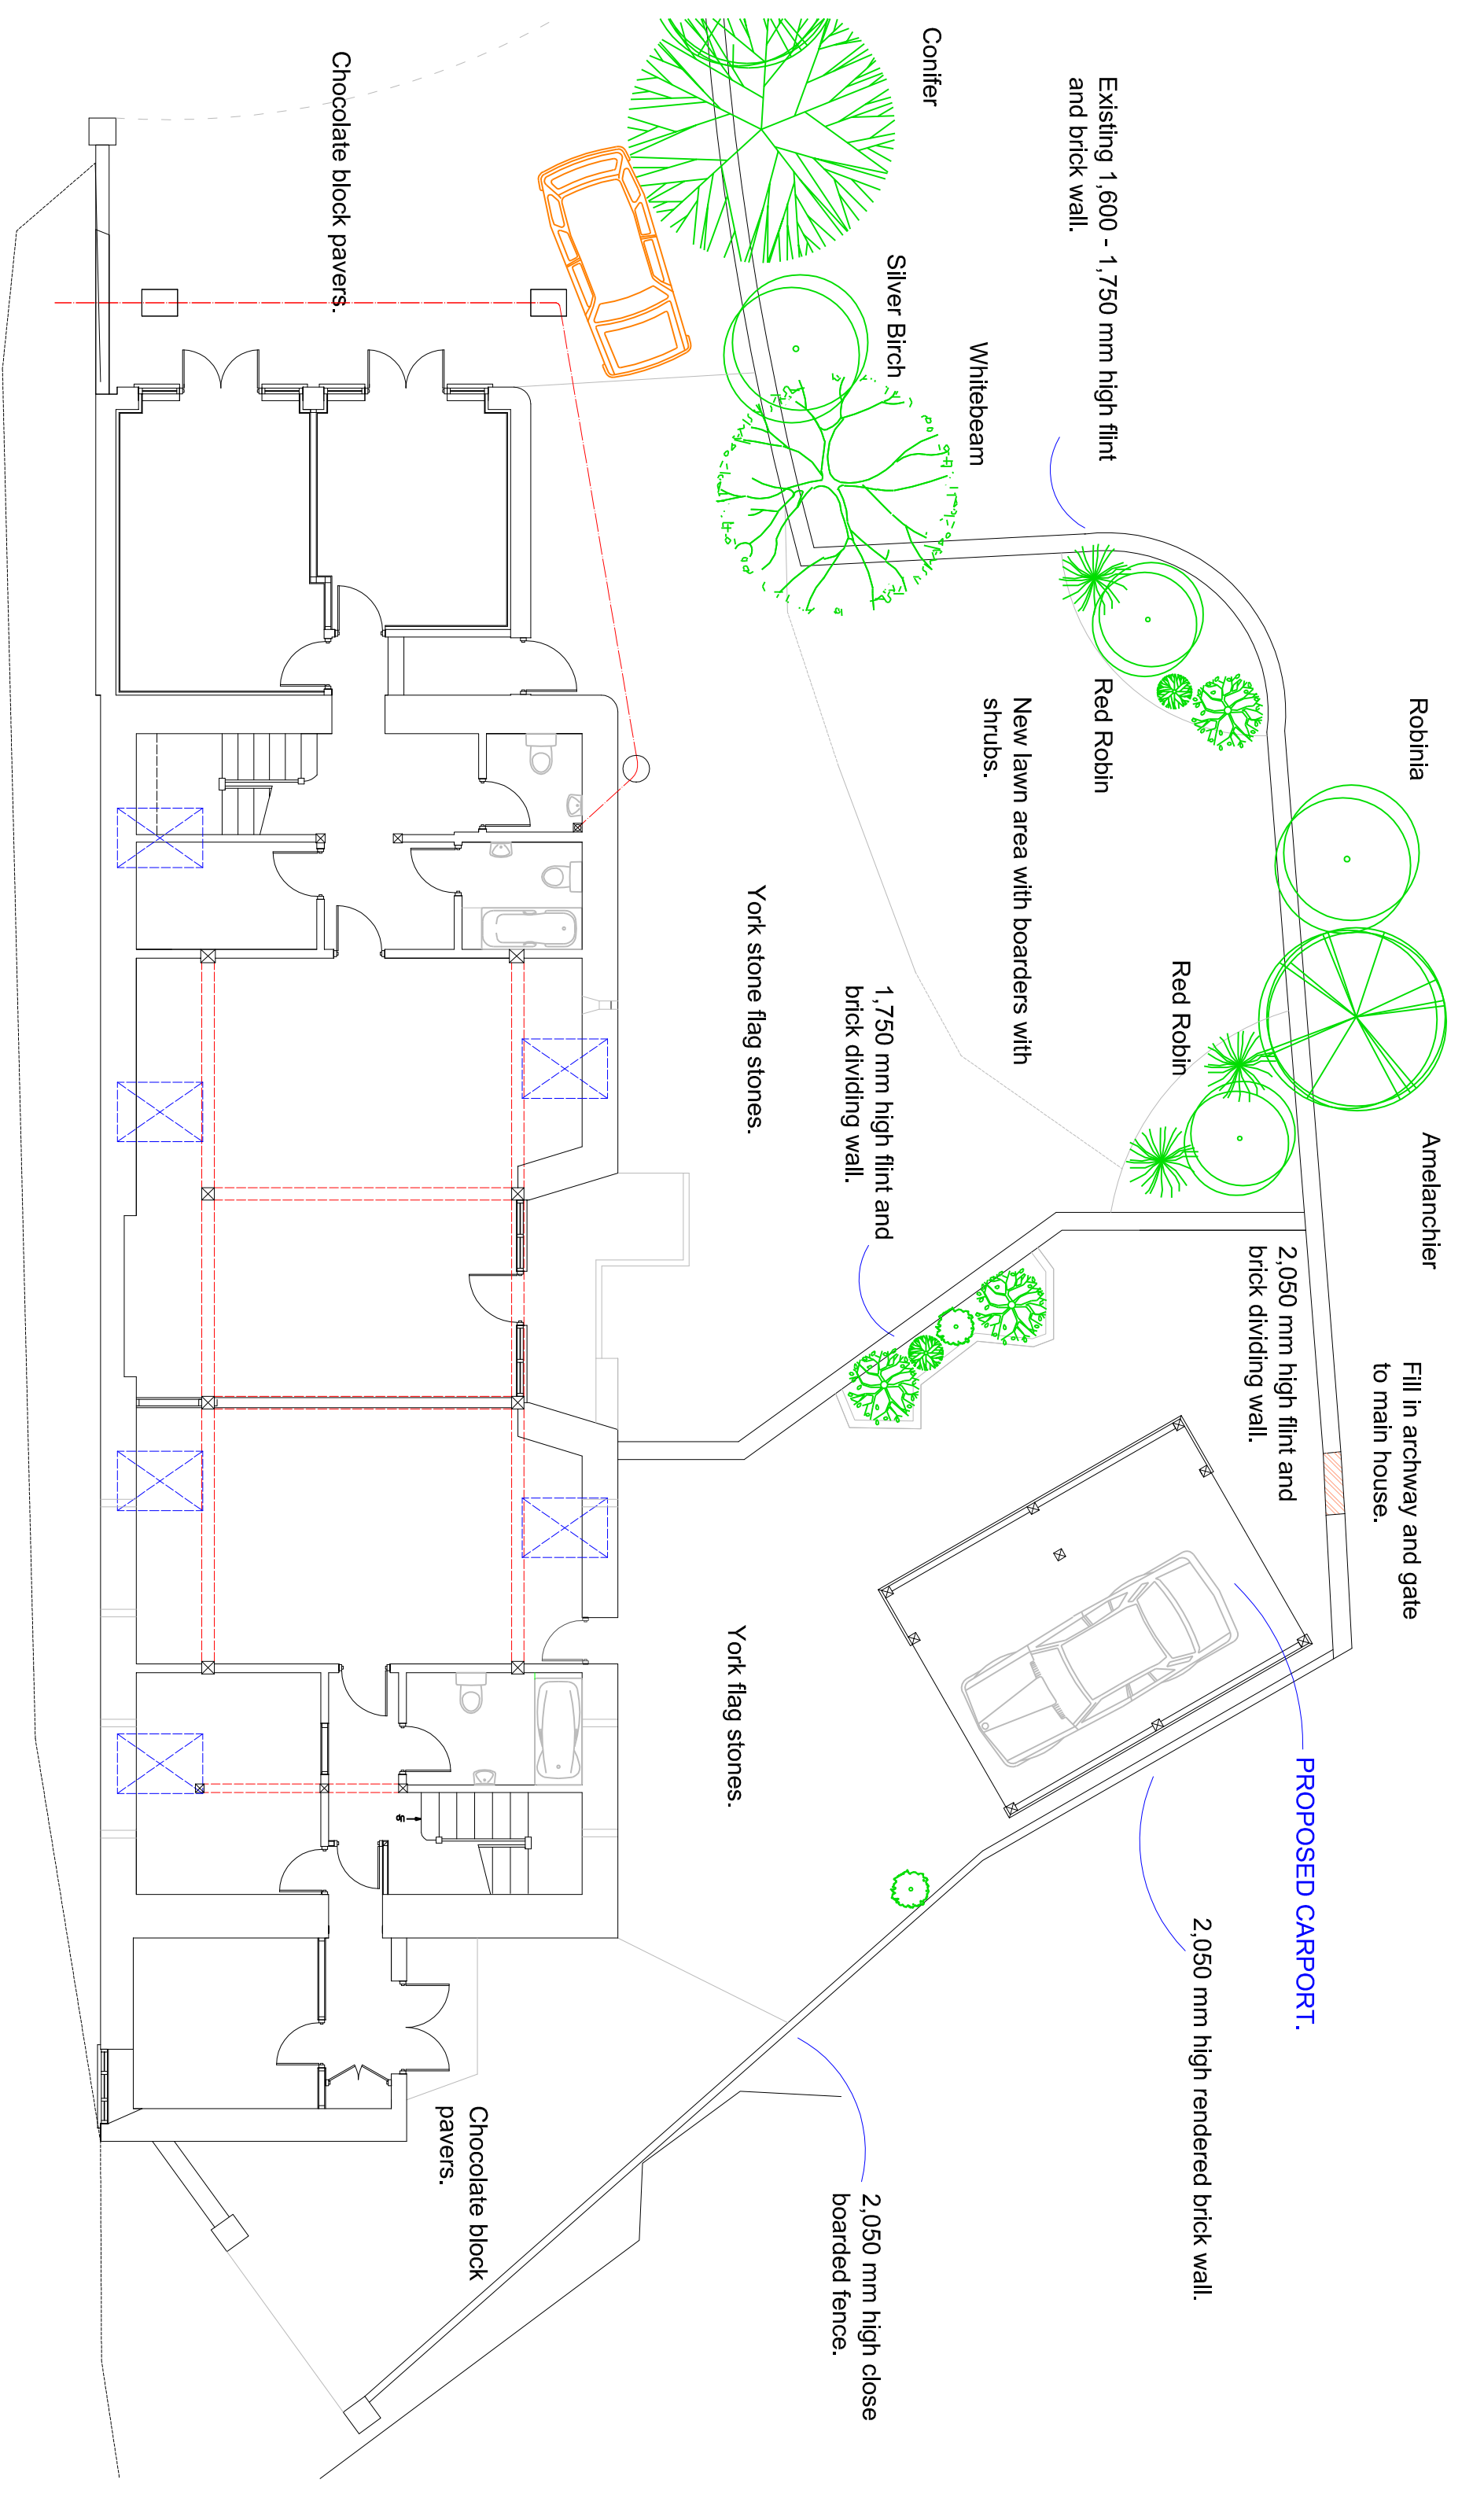

PROPOSED PLOT PLAN

SUSSEX BUILDING CONSULTANCY LIMITED

WELLOW BARN, HOE LANE, FLANSHAM,
BOGNOR REGIS, WEST SUSSEX.

SCALE - 1/100 REV - DATE - 13/08/2017



partner
LABC

3 NORTHGOTE ROAD
BOGNOR REGIS
PO21 5LZ
TEL/FAX - (01243) 861379