



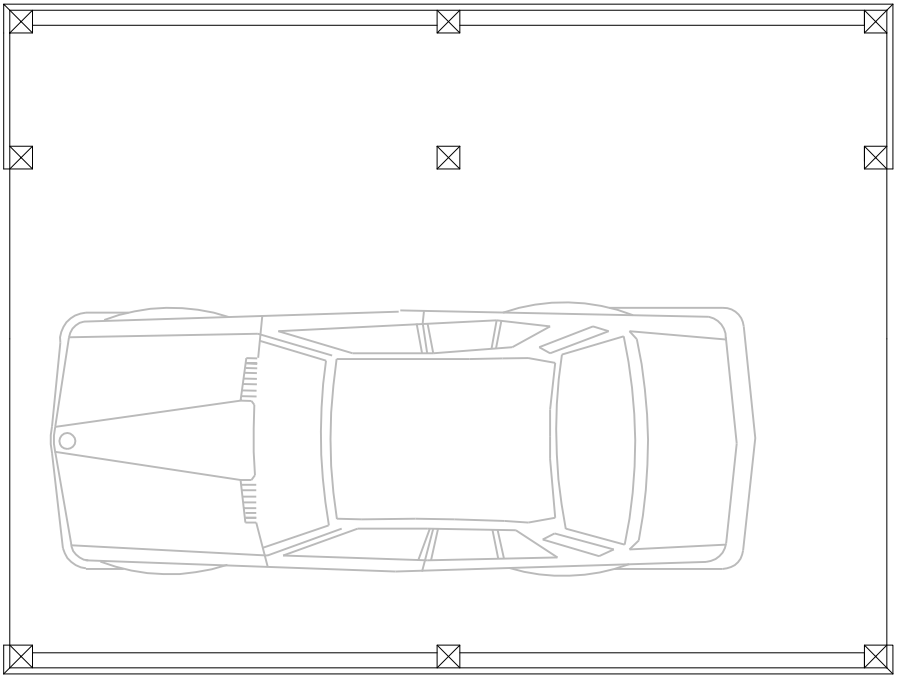


PROPOSED GROUND FLOOR PLAN

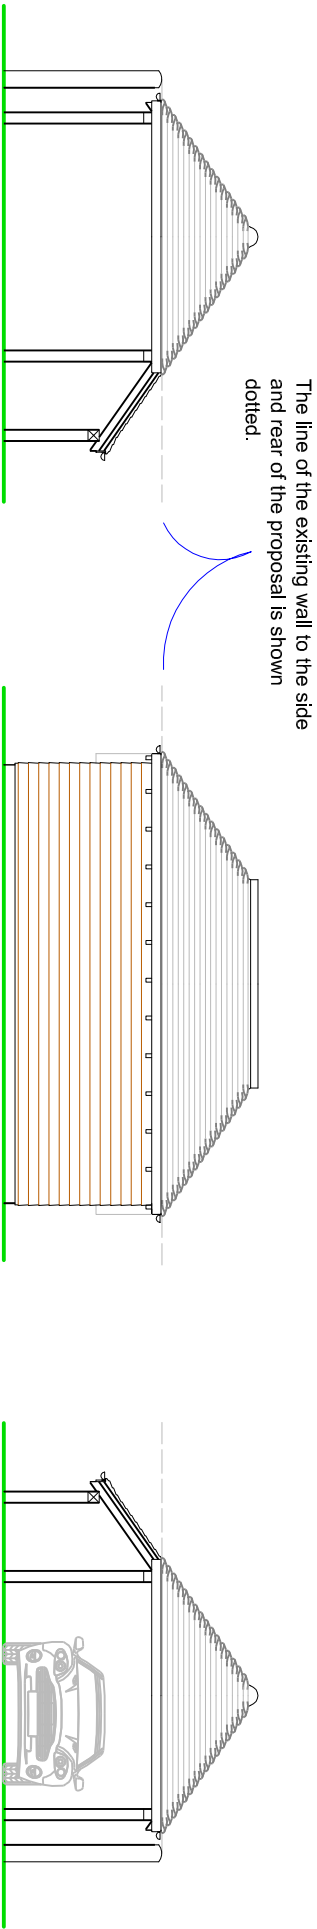


REAR ELEVATION

SIDE ELEVATION

FRONT ELEVATION

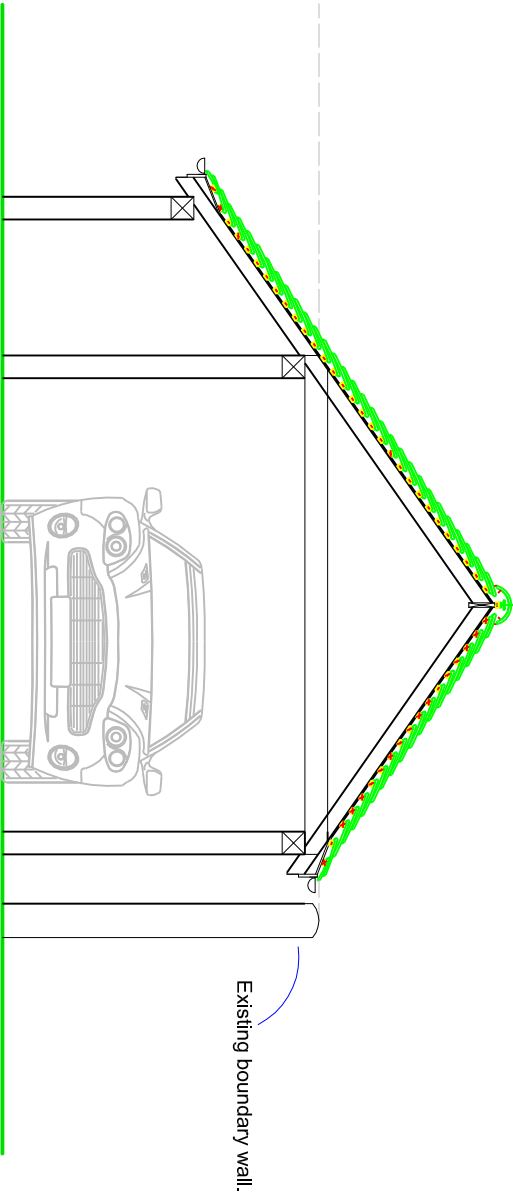

PROPOSED CROSS SECTION

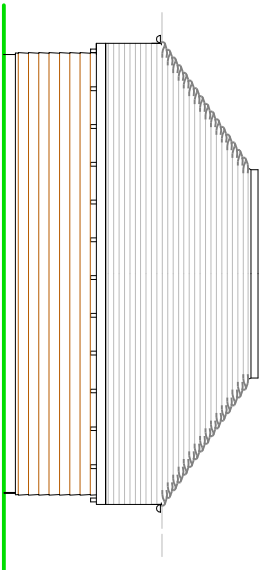

SIDE ELEVATION

- NOTES
- ROOF - Handmade plain clay tiles and matching bonnett tiles to planning approval.
 - WALLS - Stained cedar weatherboarding to match with existing barn.
 - FRAME - Timber Oak frame by specialist.



SUSSEX BUILDING CONSULTANCY LIMITED

WELLOW BARN, HOE LANE, FLANSHAM,
BOGNOR REGIS, WEST SUSSEX.

SCALE - 1/50 & 100 REV - A DATE - 04/09/2017

LABC partner

3 NORTHCOOTE ROAD
BOGNOR REGIS
PO21 5LZ

TEL/FAX - (01243) 861379