


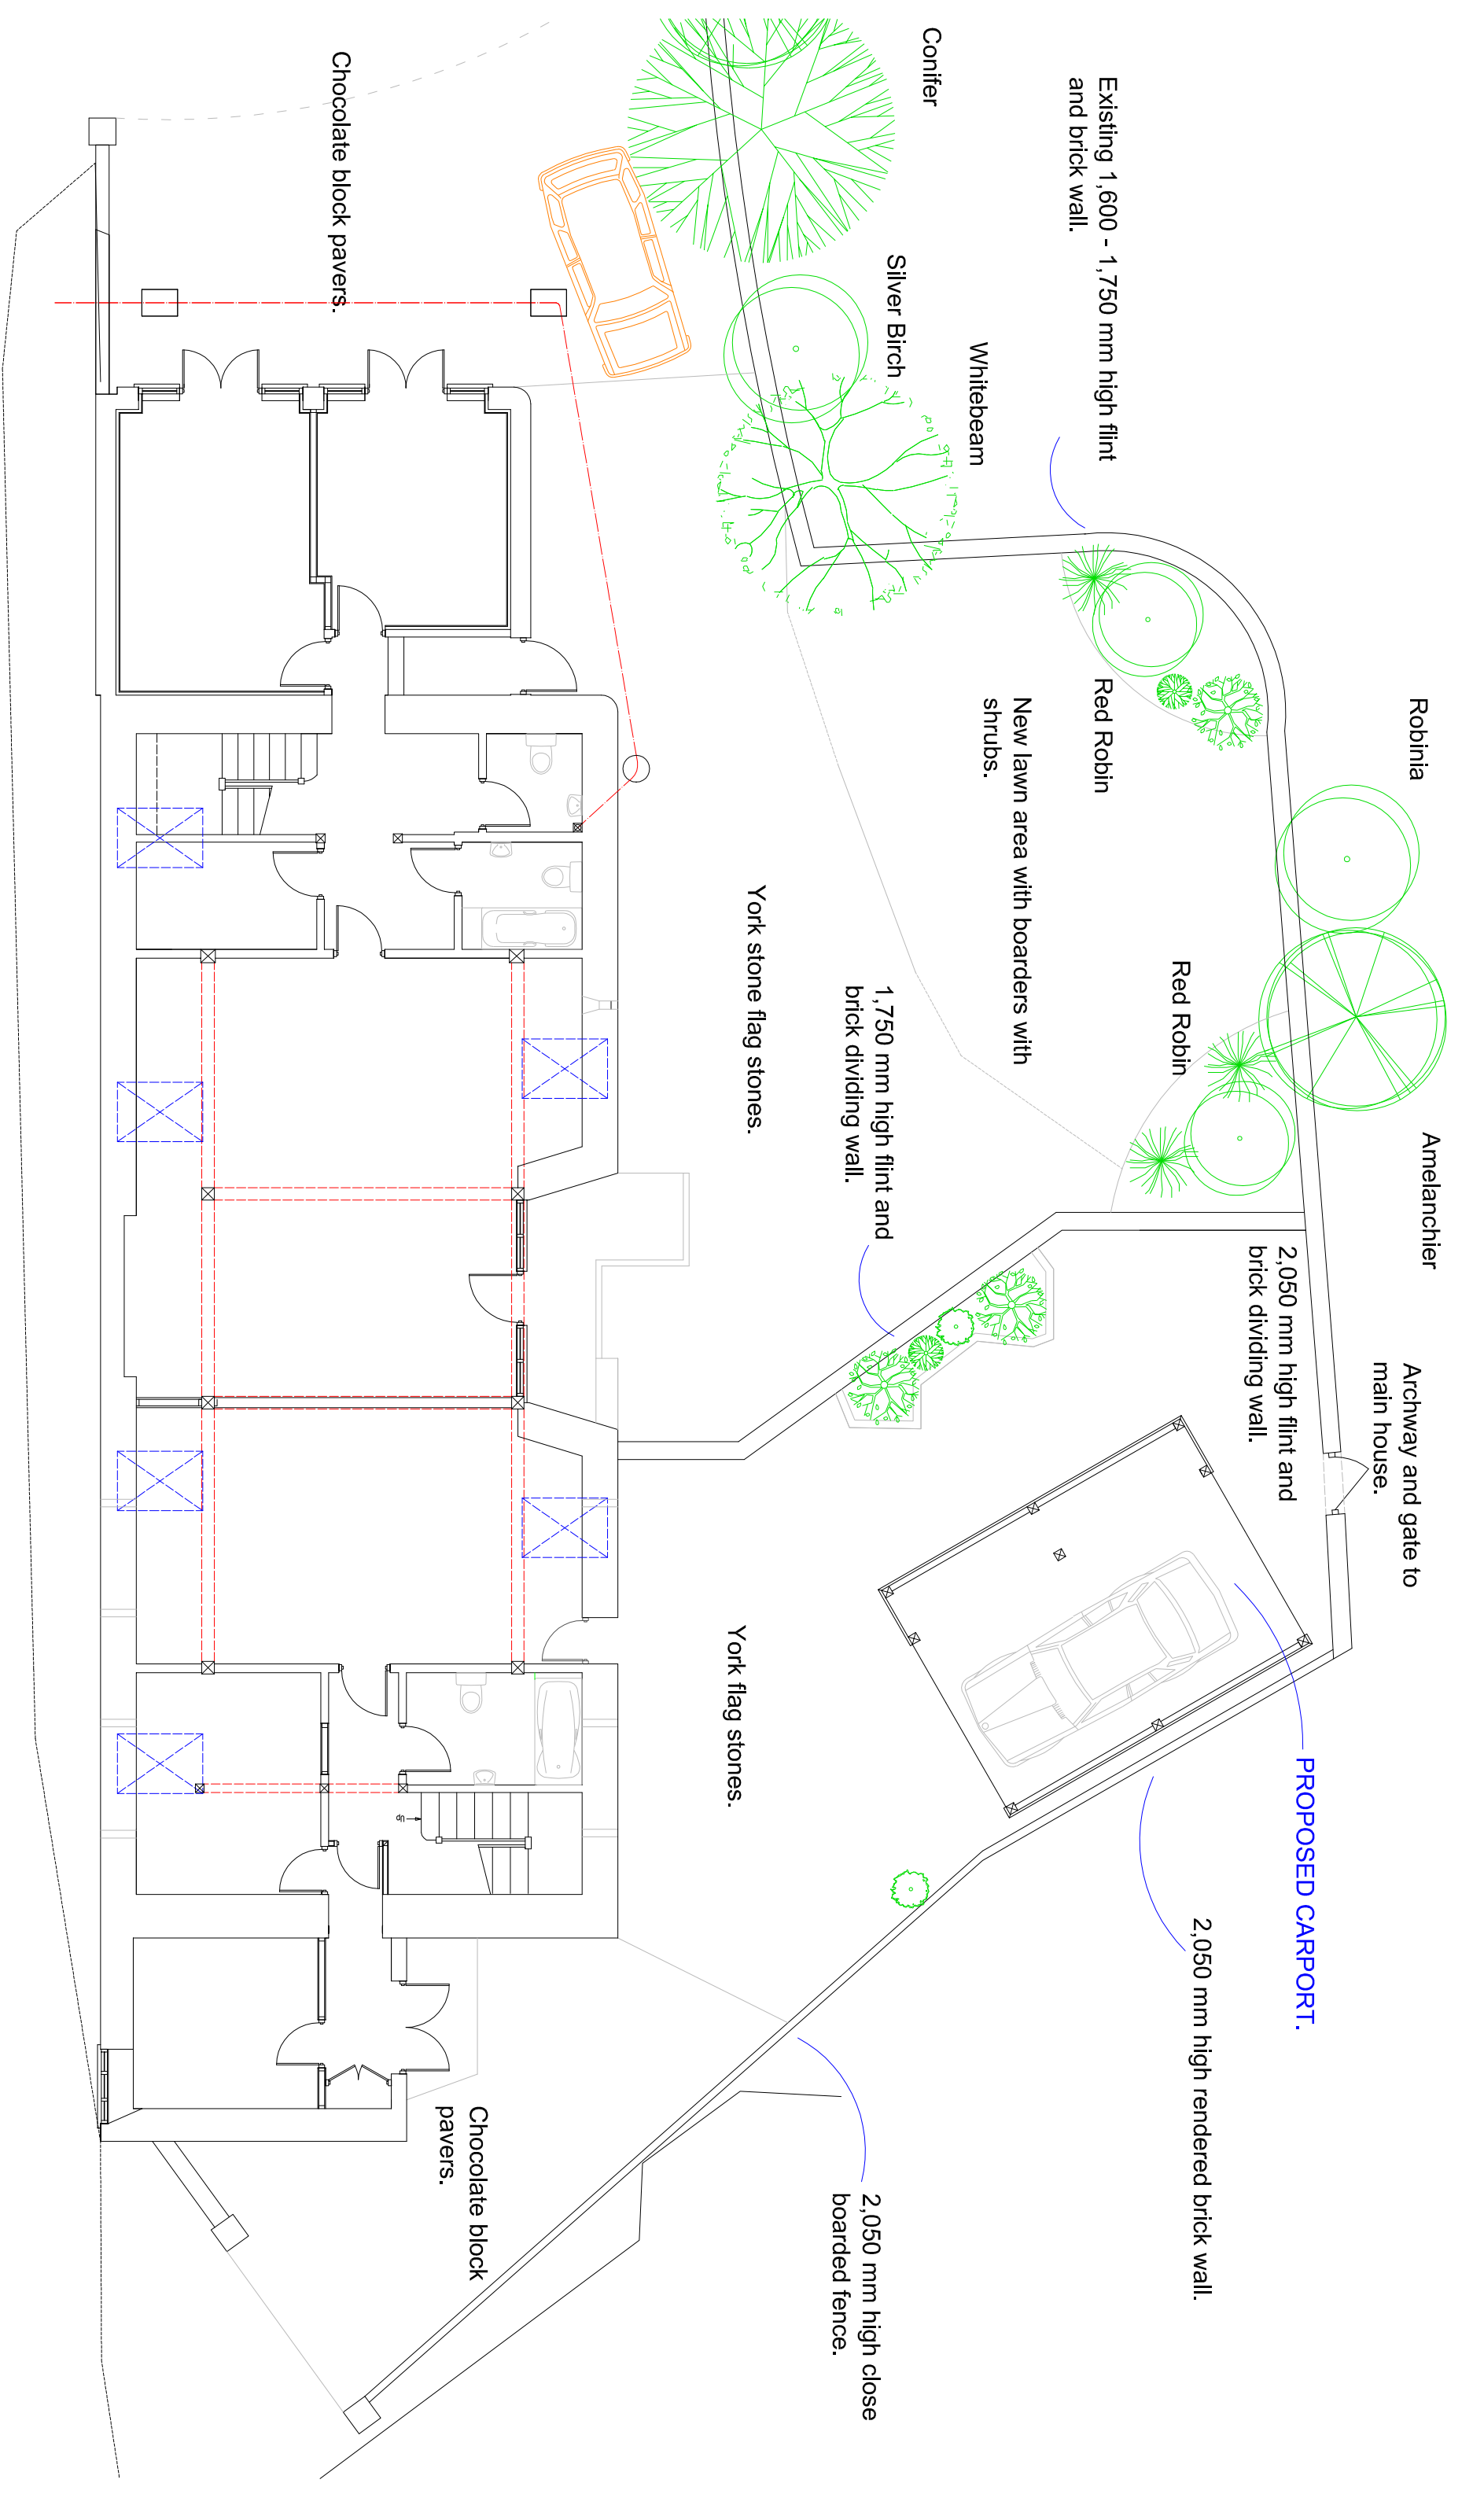

Robinia

Amelanchier

Archway and gate to main house.

2,050 mm high flint and brick dividing wall.

2,050 mm high rendered brick wall.

PROPOSED CARPORT.

Existing 1,600 - 1,750 mm high flint and brick wall.

Whitebeam

New lawn area with boarders with shrubs.

Red Robin

Red Robin

Conifer

Silver Birch

1,750 mm high flint and brick dividing wall.

York stone flag stones.

York flag stones.

Chocolate block pavers.

Chocolate block pavers.



PROPOSED PLOT PLAN

SUSSEX BUILDING CONSULTANCY LIMITED

WELLOW BARN, HOE LANE, FLANSHAM,
BOGNOR REGIS, WEST SUSSEX.

SCALE - 1/100 REV - A DATE - 14/11/2017

