


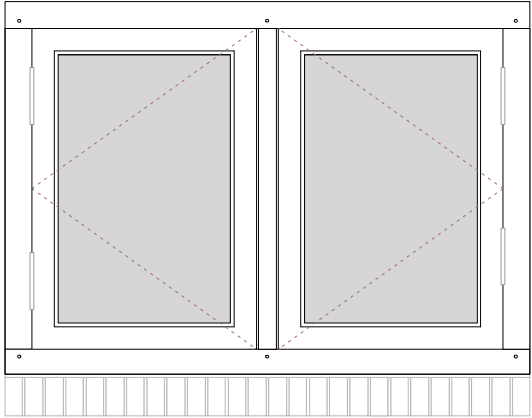


TOP RAIL

CASEMENT WINDOW


BOTTOM RAIL

EXT. BRICK CILL

Elevation at 1:20 scale

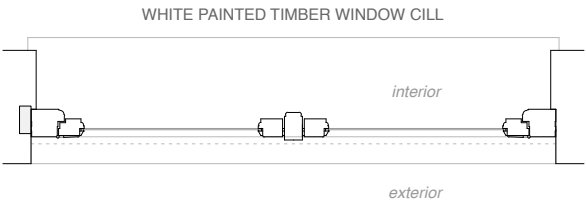


Plan at 1:20 scale

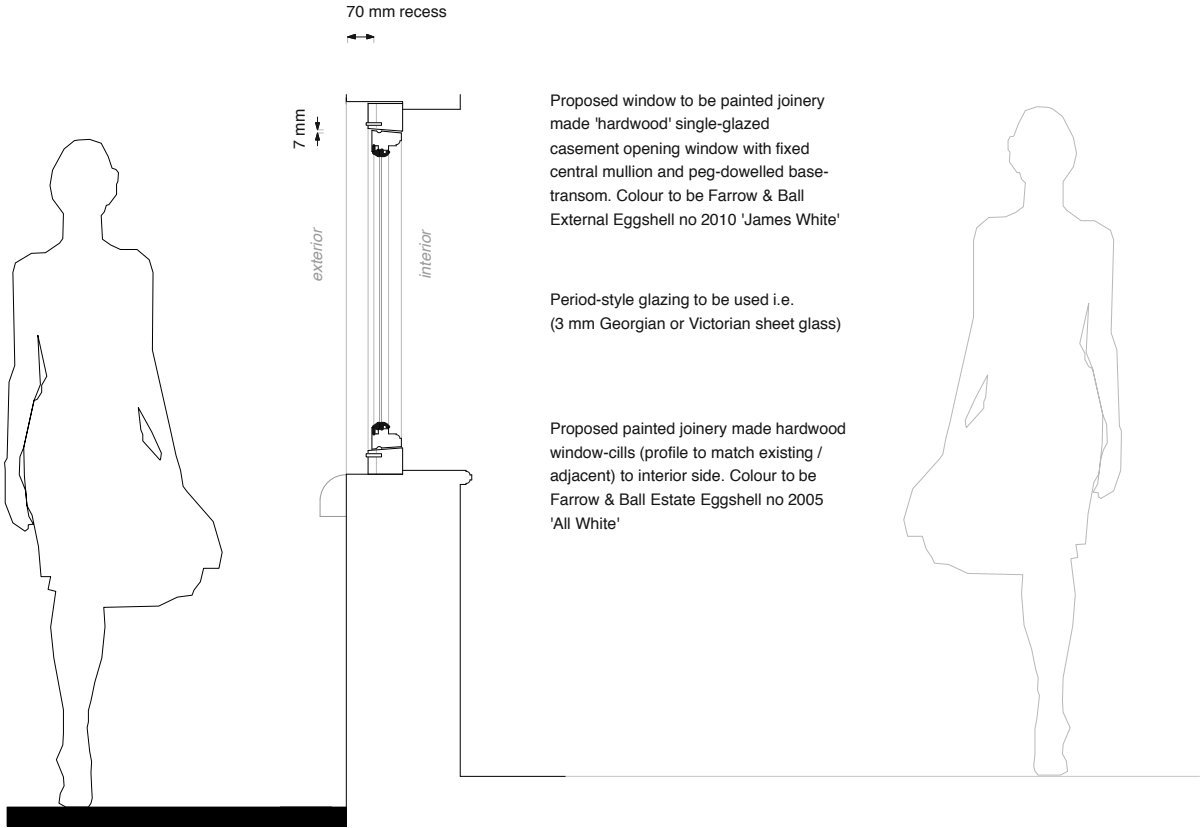



Section at 1:20 scale



1: 20 Scale Bar

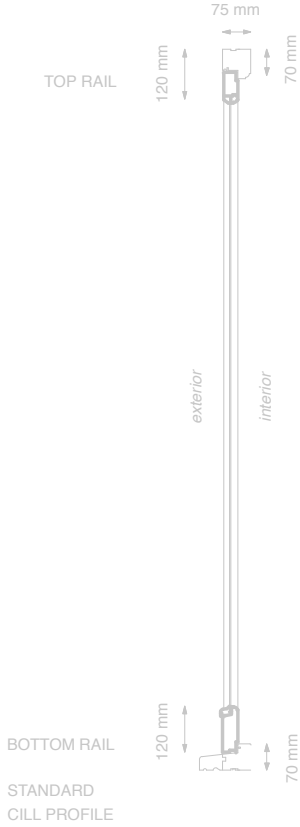


Section at 1:20 scale

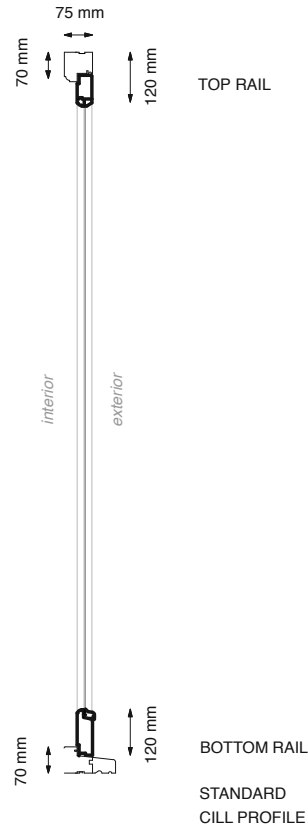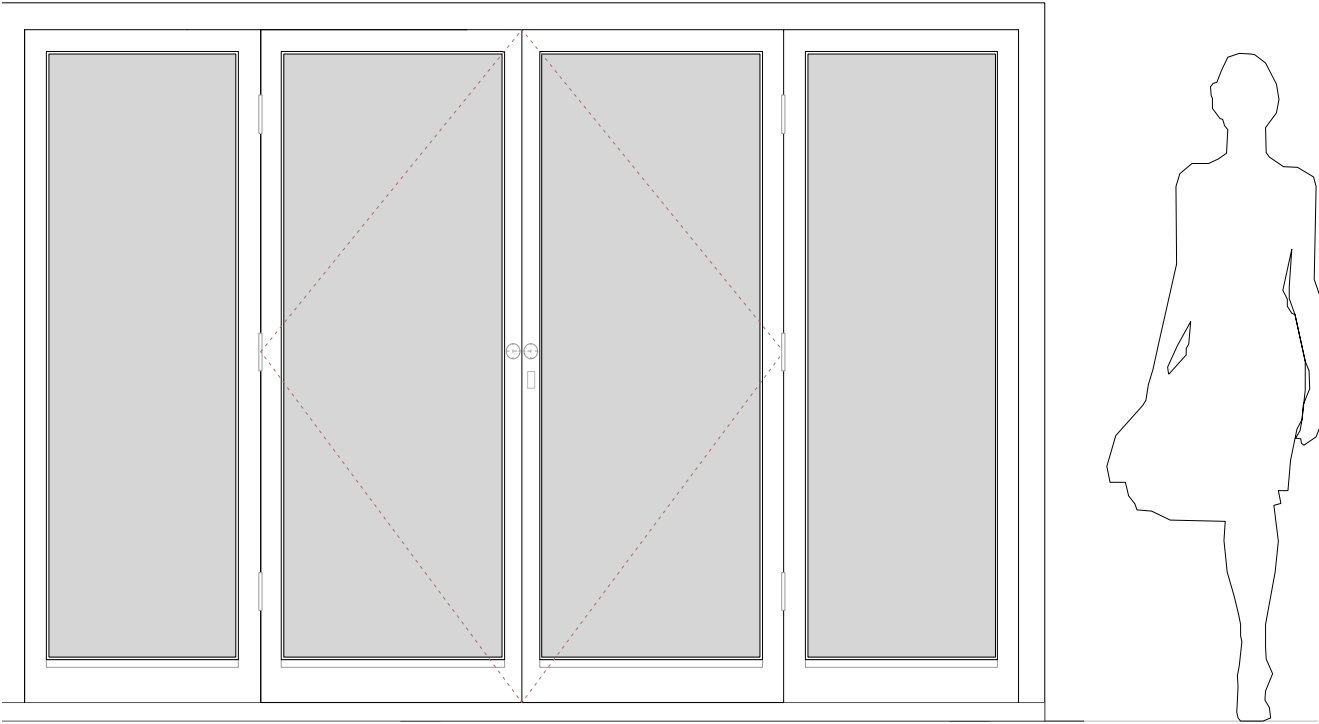

Proposed **Door Elevation** at 1:20 scale

Proposed painted joinery made 'hardwood'
(clear grade knot free engineered timber
BS EN 942 2000) single-glazed door-set.

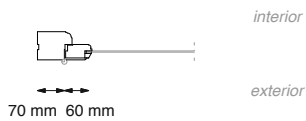


Jamb Detail at 1:20 scale



1:20 Scale Bar

Section at 1:20 scale

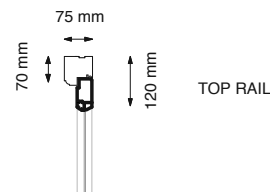




Proposed **East Elevation** at 1:100 scale



Proposed **North Elevation** at 1:100 scale

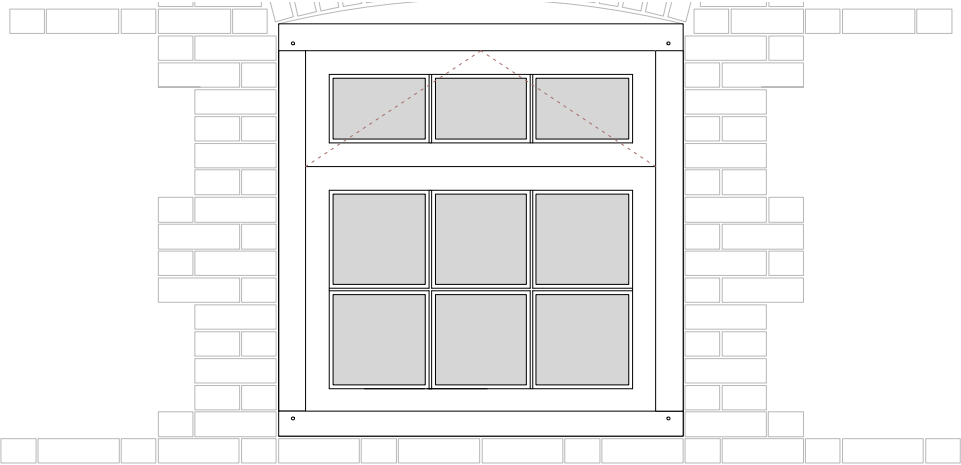

Elevation at 1:20 scale




1: 20 Scale Bar



Plan at 1:20 scale

TOP RAIL
CASEMENT WINDOW
MID RAIL
BOTTOM RAIL
QUOINING TO MATCH ADJACENT

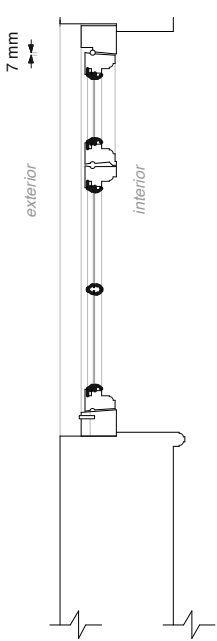


Section at 1:20 scale


with fixed central transom

Period-style glazing to be used i.e. (3 mm Georgian or Victorian sheet glass)

Proposed painted joinery made hardwood window-cills (profile to match existing / adjacent) to interior side. Colour to be Farrow & Ball Estate Eggshell no 2005 'All White'

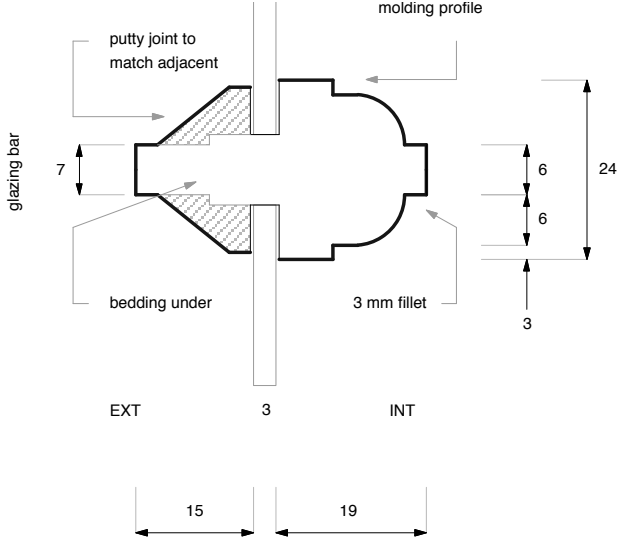


Glazing Bar at 1:1 scale

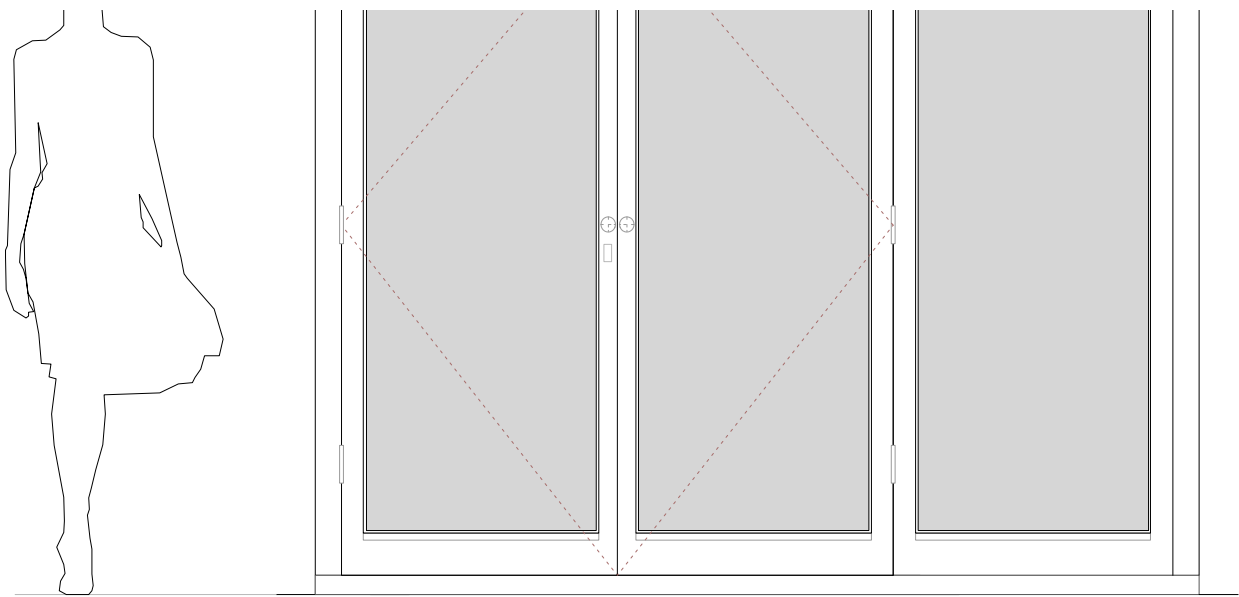

Proposed **Door Elevation** at 1:20 scale


Proposed painted joinery made 'hardwood'
(clear grade knot free engineered timber
BS EN 942 2000) single-glazed door-set.

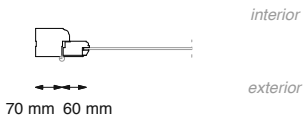

Jamb Detail at 1:20 scale



1:20 Scale Bar

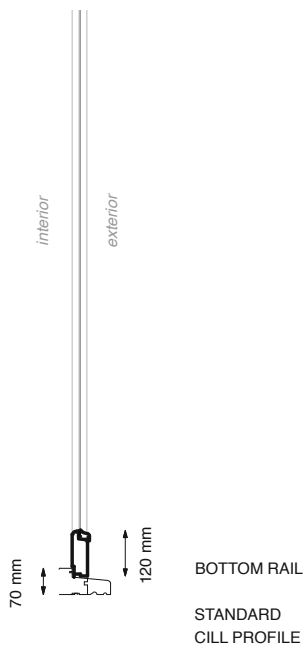

Section at 1:20 scale

CLIENT	Mr M Ingles	
SITE	Old Bilsham Farmhouse, Bilsham, West Sussex	
PROJECT	Proposed Change of Use	
DRAWING	010 Fenestration Details	
DATE	03 10 14	
AUTHOR		0m1m2m3m SCALE BAR @ 1: 100
STATUS	DRAFT	
SCALE	1: 20 / 1 @ A1	
REVISION	DATE	AMENDMENT

- NOTES
1. DRAWINGS ARE NOT TO BE SCALED EXCEPT FOR PLANNING PURPOSES.

2. SCALE BAR FOR PLANING PURPOSES ONLY.

3. ROOM DIMENSIONS WHERE SHOWN ARE APPROXIMATE.

4. ALL DIMENSIONS TO BE CONTRACTOR-CHECKED ON SITE BEFORE USE.

5. PROPOSED DRAWINGS ARE SUBJECT TO LOCAL AUTHORITY PLANNING / LBC & BUILDING REGULATIONS APPROVAL.


6. DRAWINGS CREATED FROM DATA SUPPLIED BY THIRD PARTY, AS SUCH ALL DIMENSIONS MUST BE CHECKED AND CONFIRMED PRIOR TO ANY CONSTRUCTION WORKS TAKING PLACE.

7. THESE ARE NOT SURVEY DRAWINGS.


8. DRAWINGS REMAIN COPYRIGHT OF CORINTHIAN ARCHITECTURAL DESIGN AND CANNOT BE REPRODUCED OR USED BY ANOTHER PARTY WITHOUT PRIOR WRITTEN CONSENT.

CORINTHIAN ARCHITECTURAL DESIGN

8 Davys Court, Funtington, Chichester, West Sussex. PO18 9LG
01243 576 078 > contact@corinthianad.co.uk > www.corinthianad.co.uk

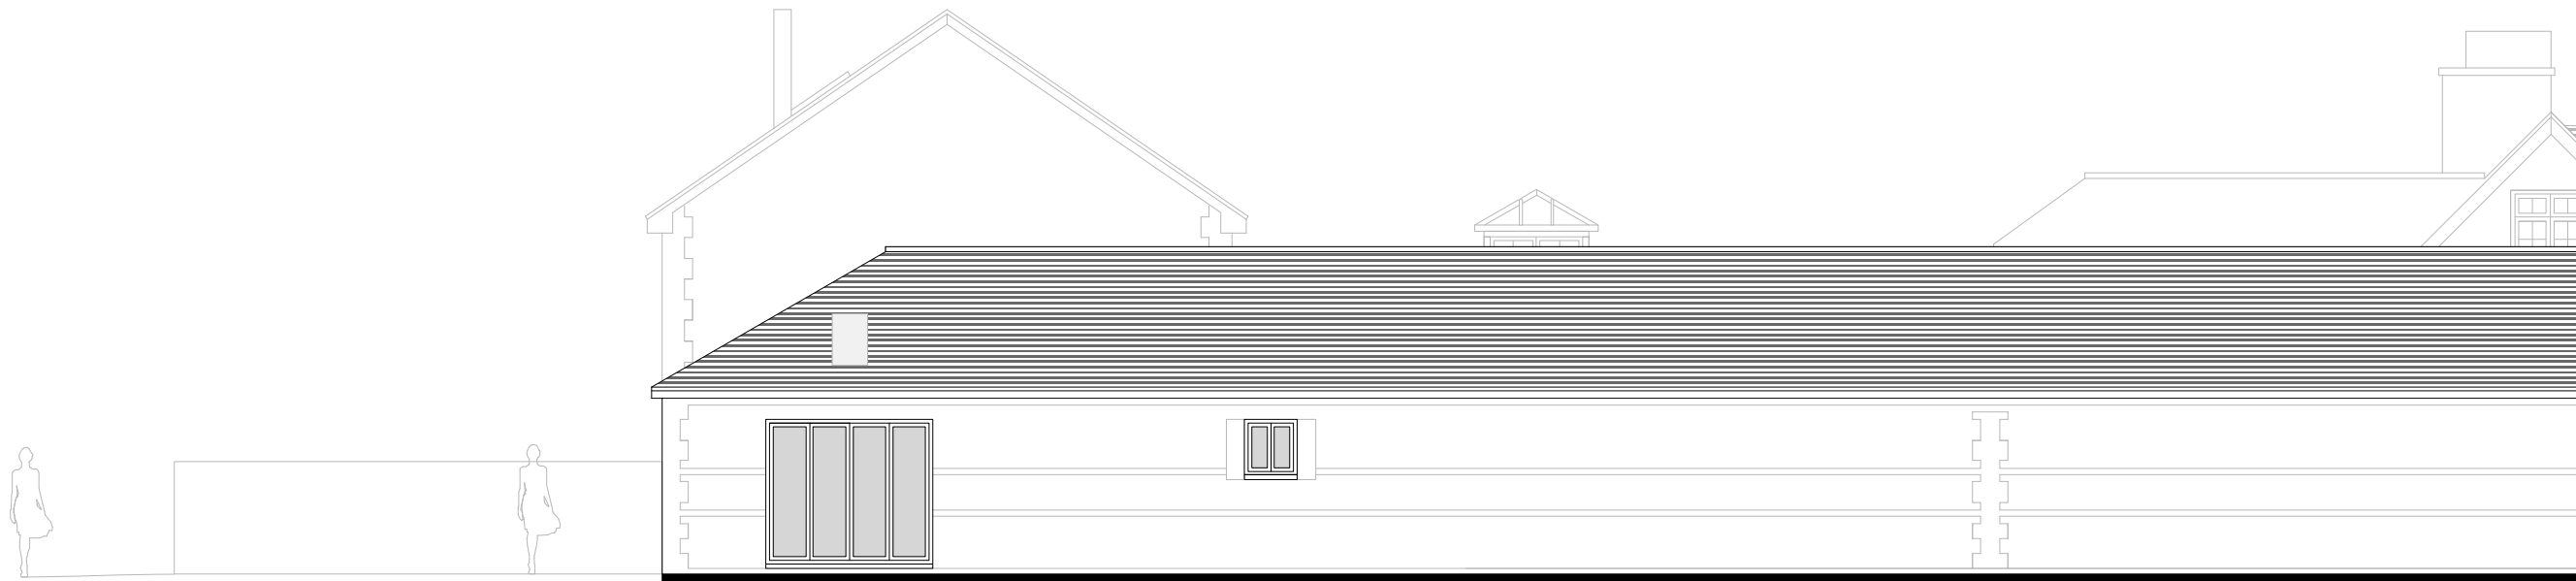

Proposed **West Elevation** at 1:100 scale

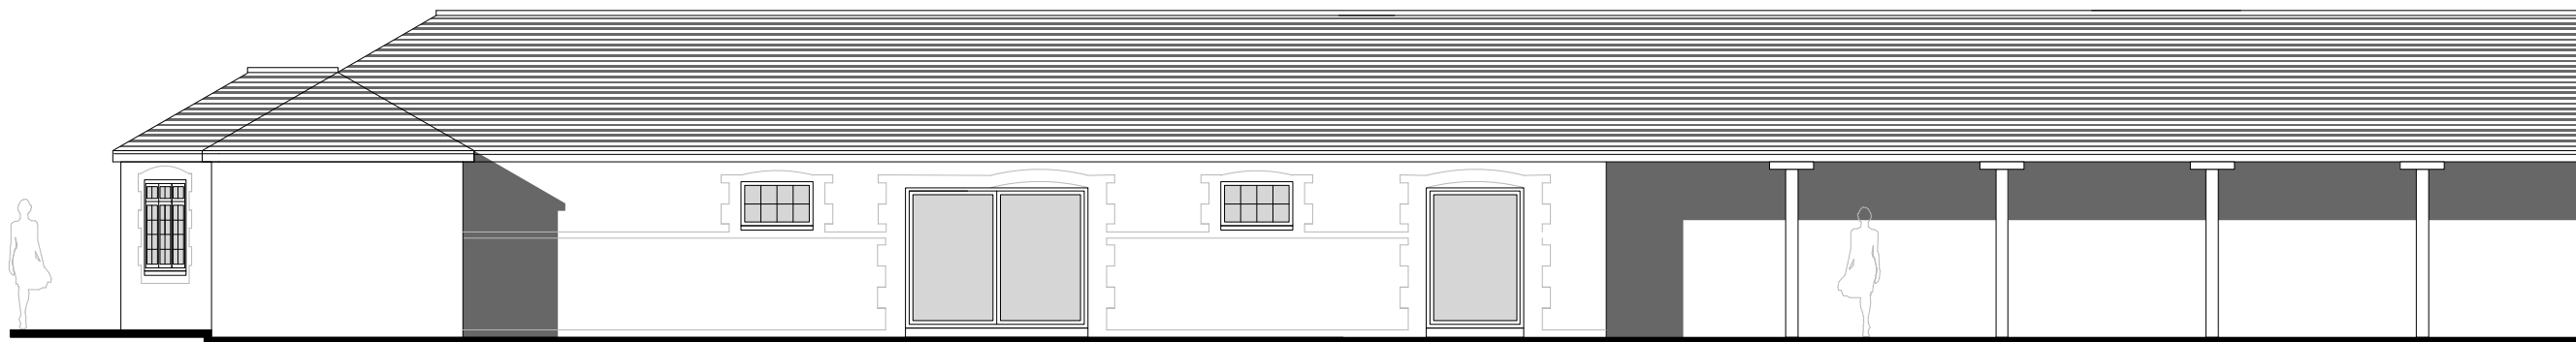

Existing **Inner East Elevation** at 1:100 scale

