





Birdseye



Street View

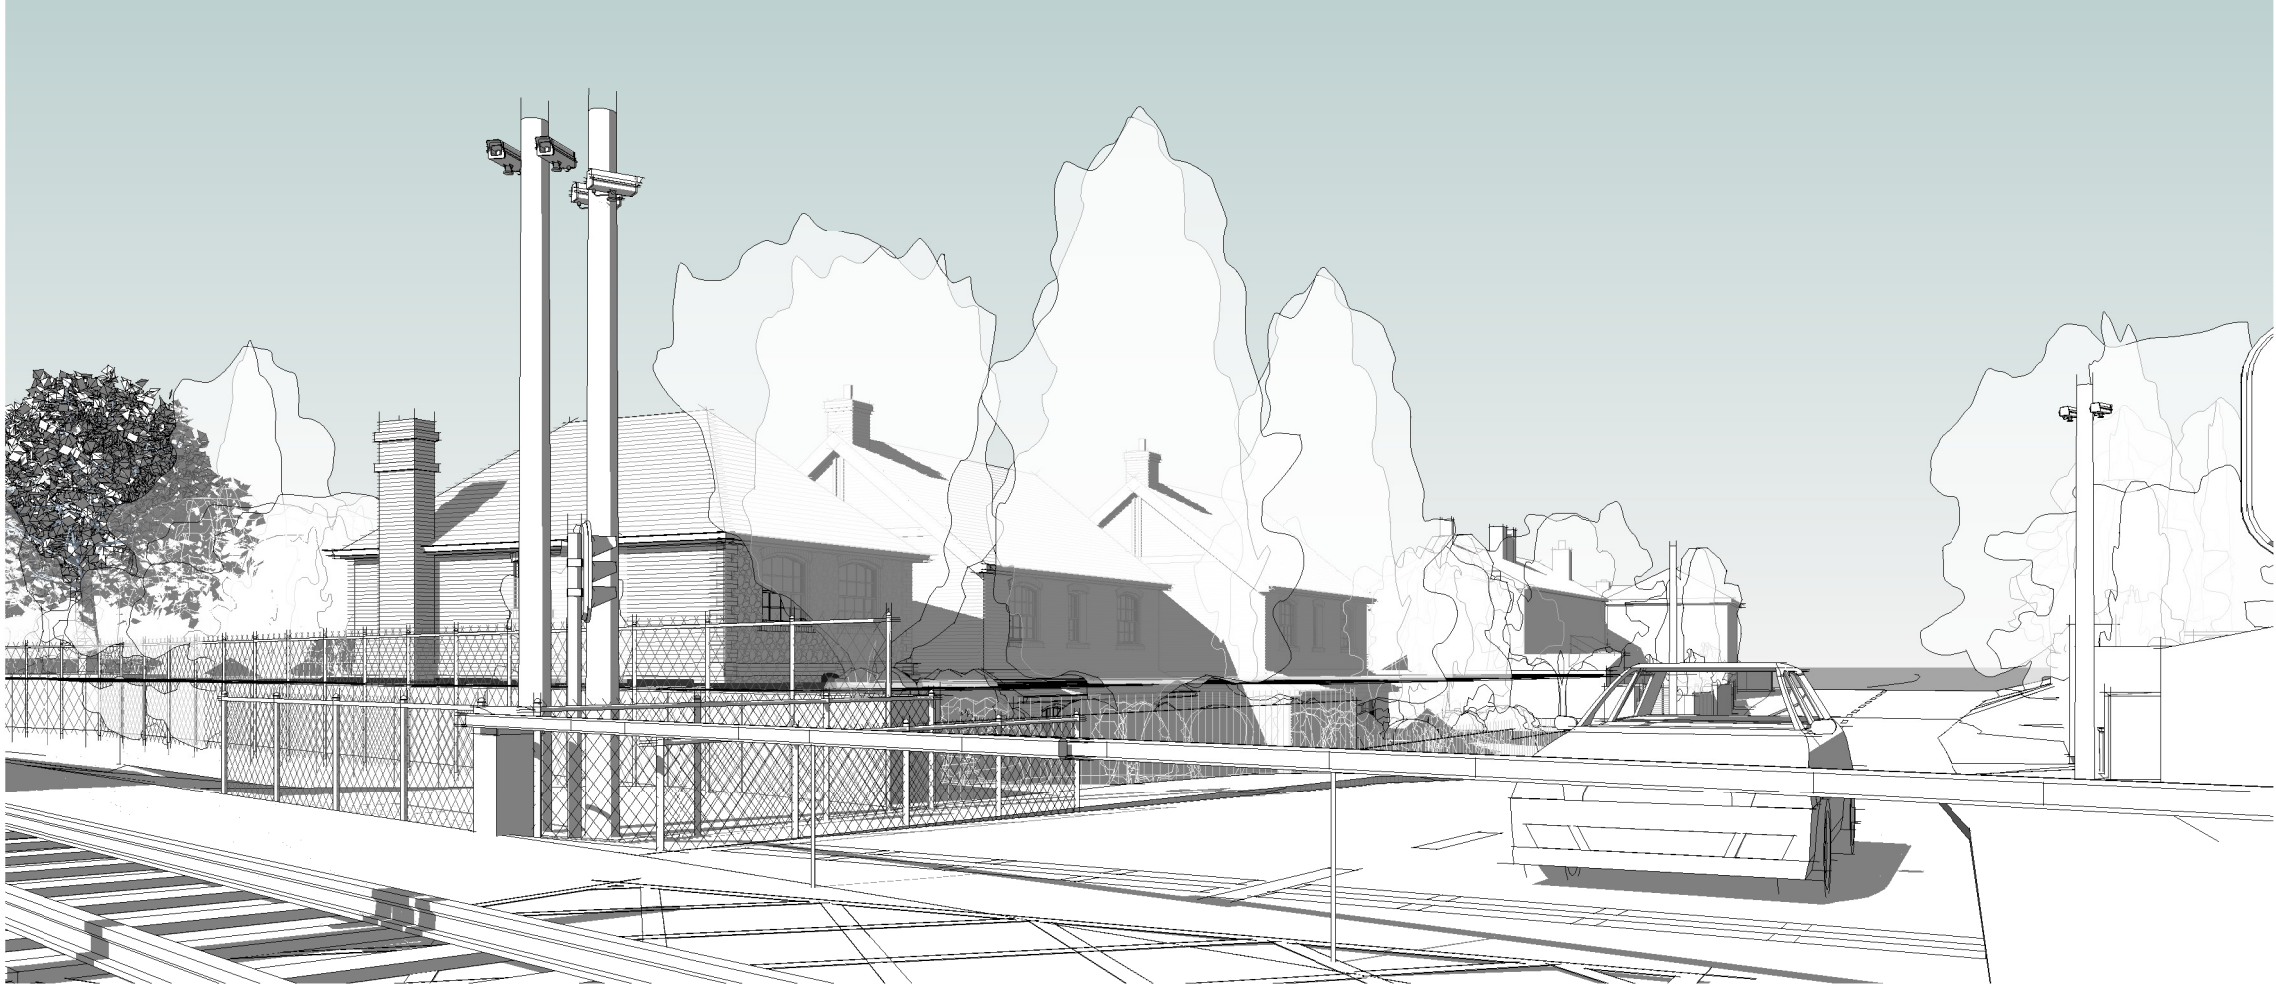


View from Crossing

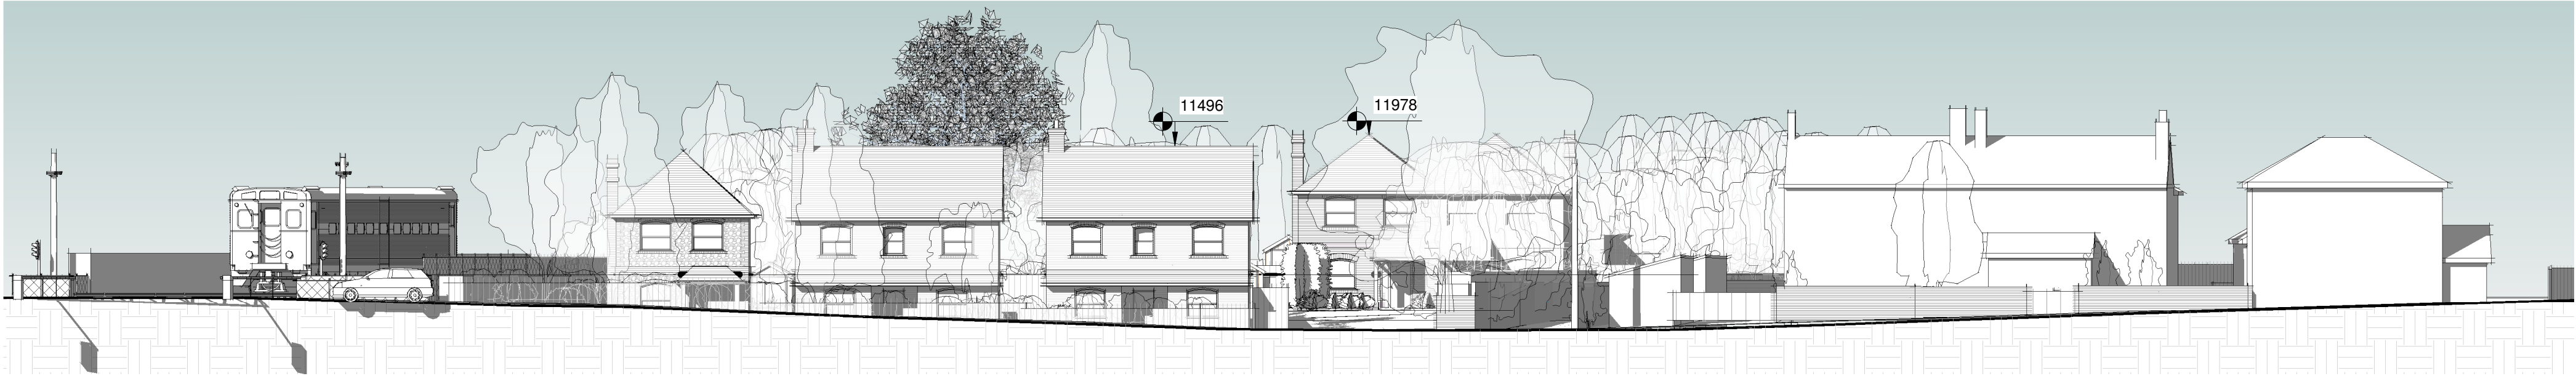

Street Elevation

1 : 200
0m 4m 8m 12m 16m 20m
VISUAL SCALE 1:200

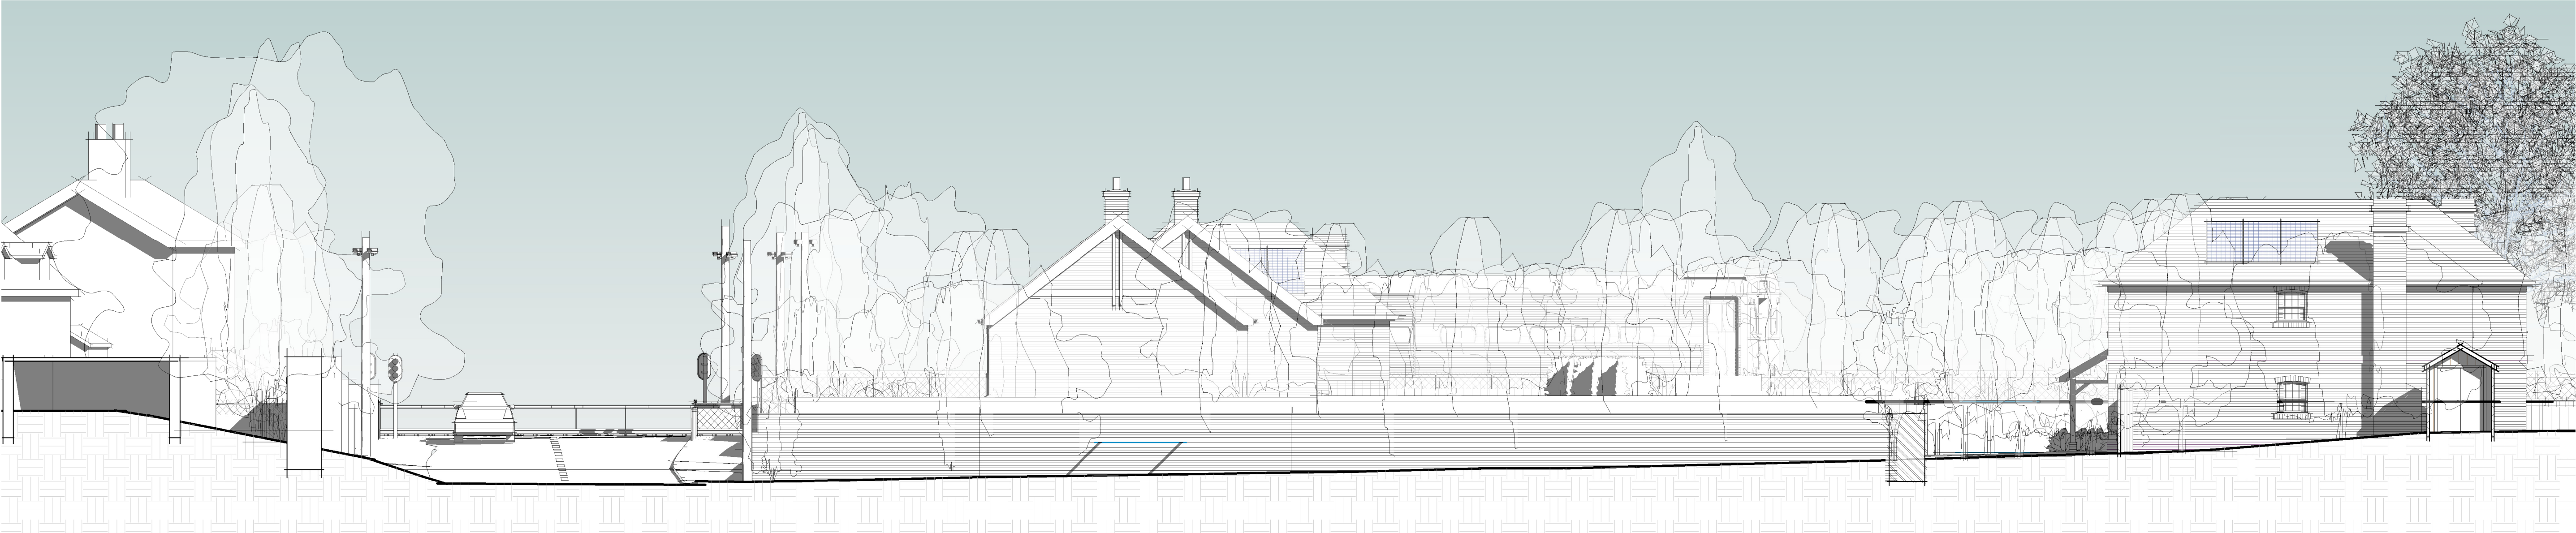

Site Section

1 : 100
0m 2m 4m 6m 8m 10m
VISUAL SCALE 1:100