
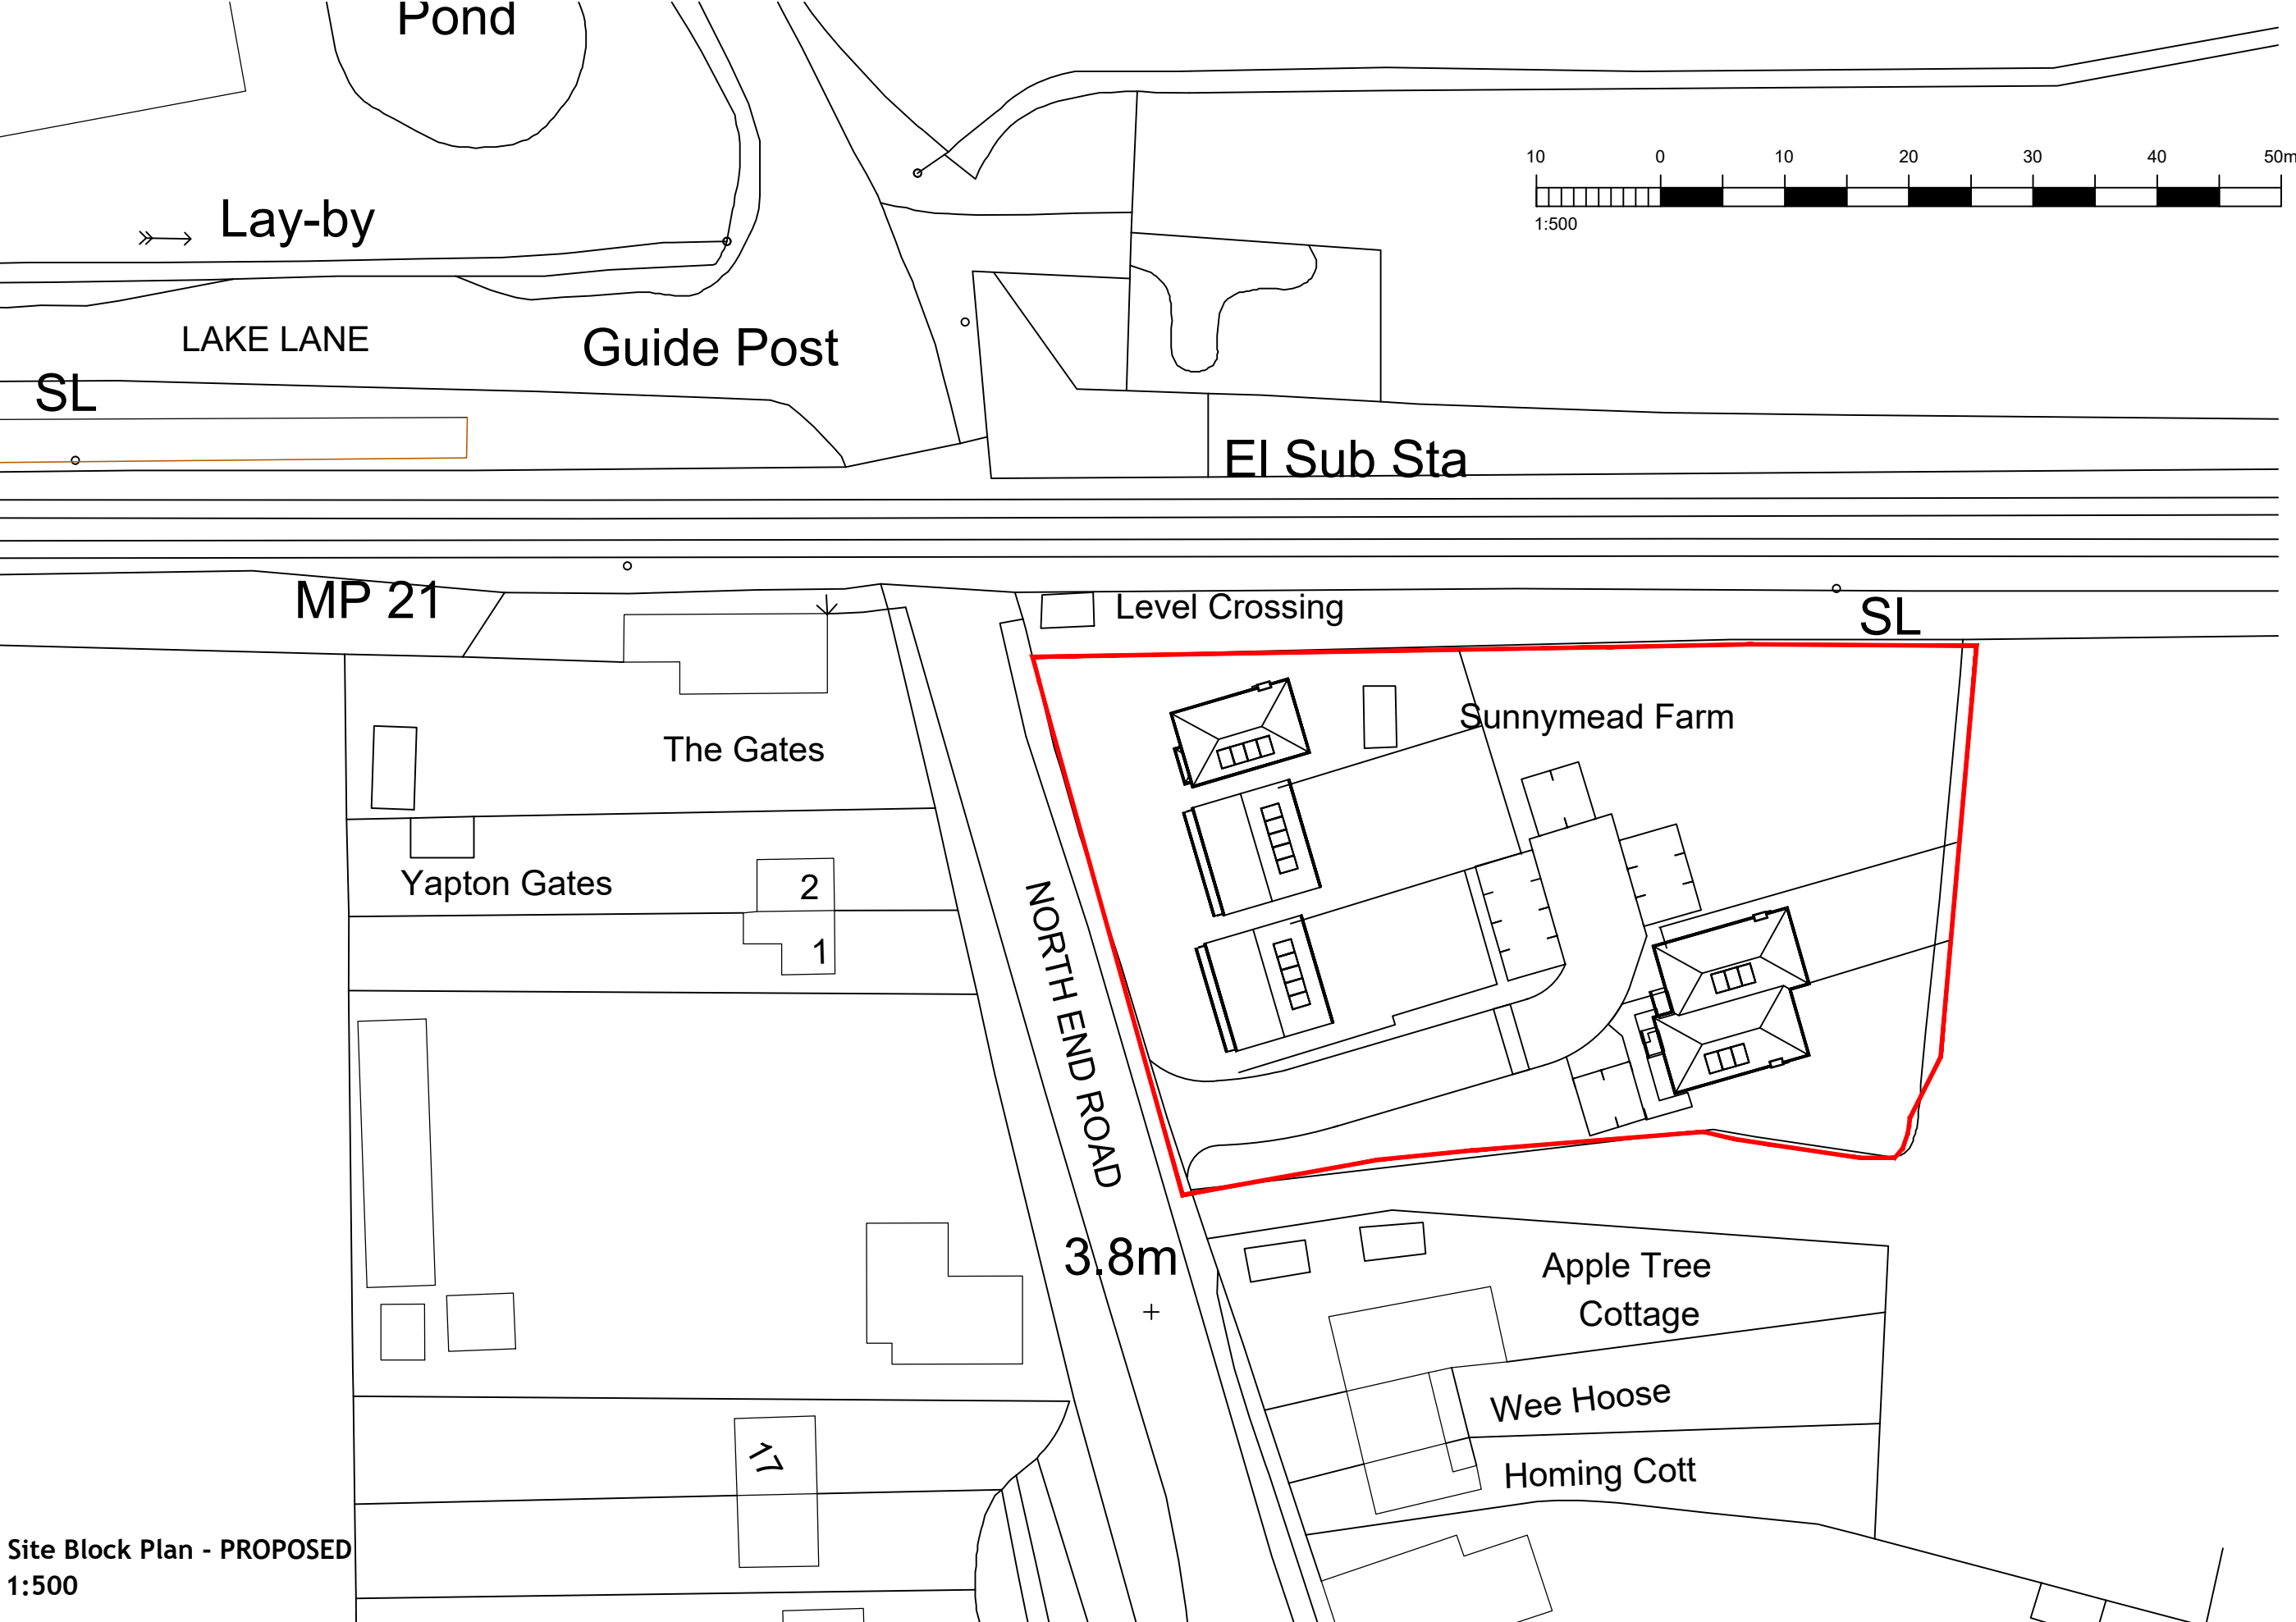
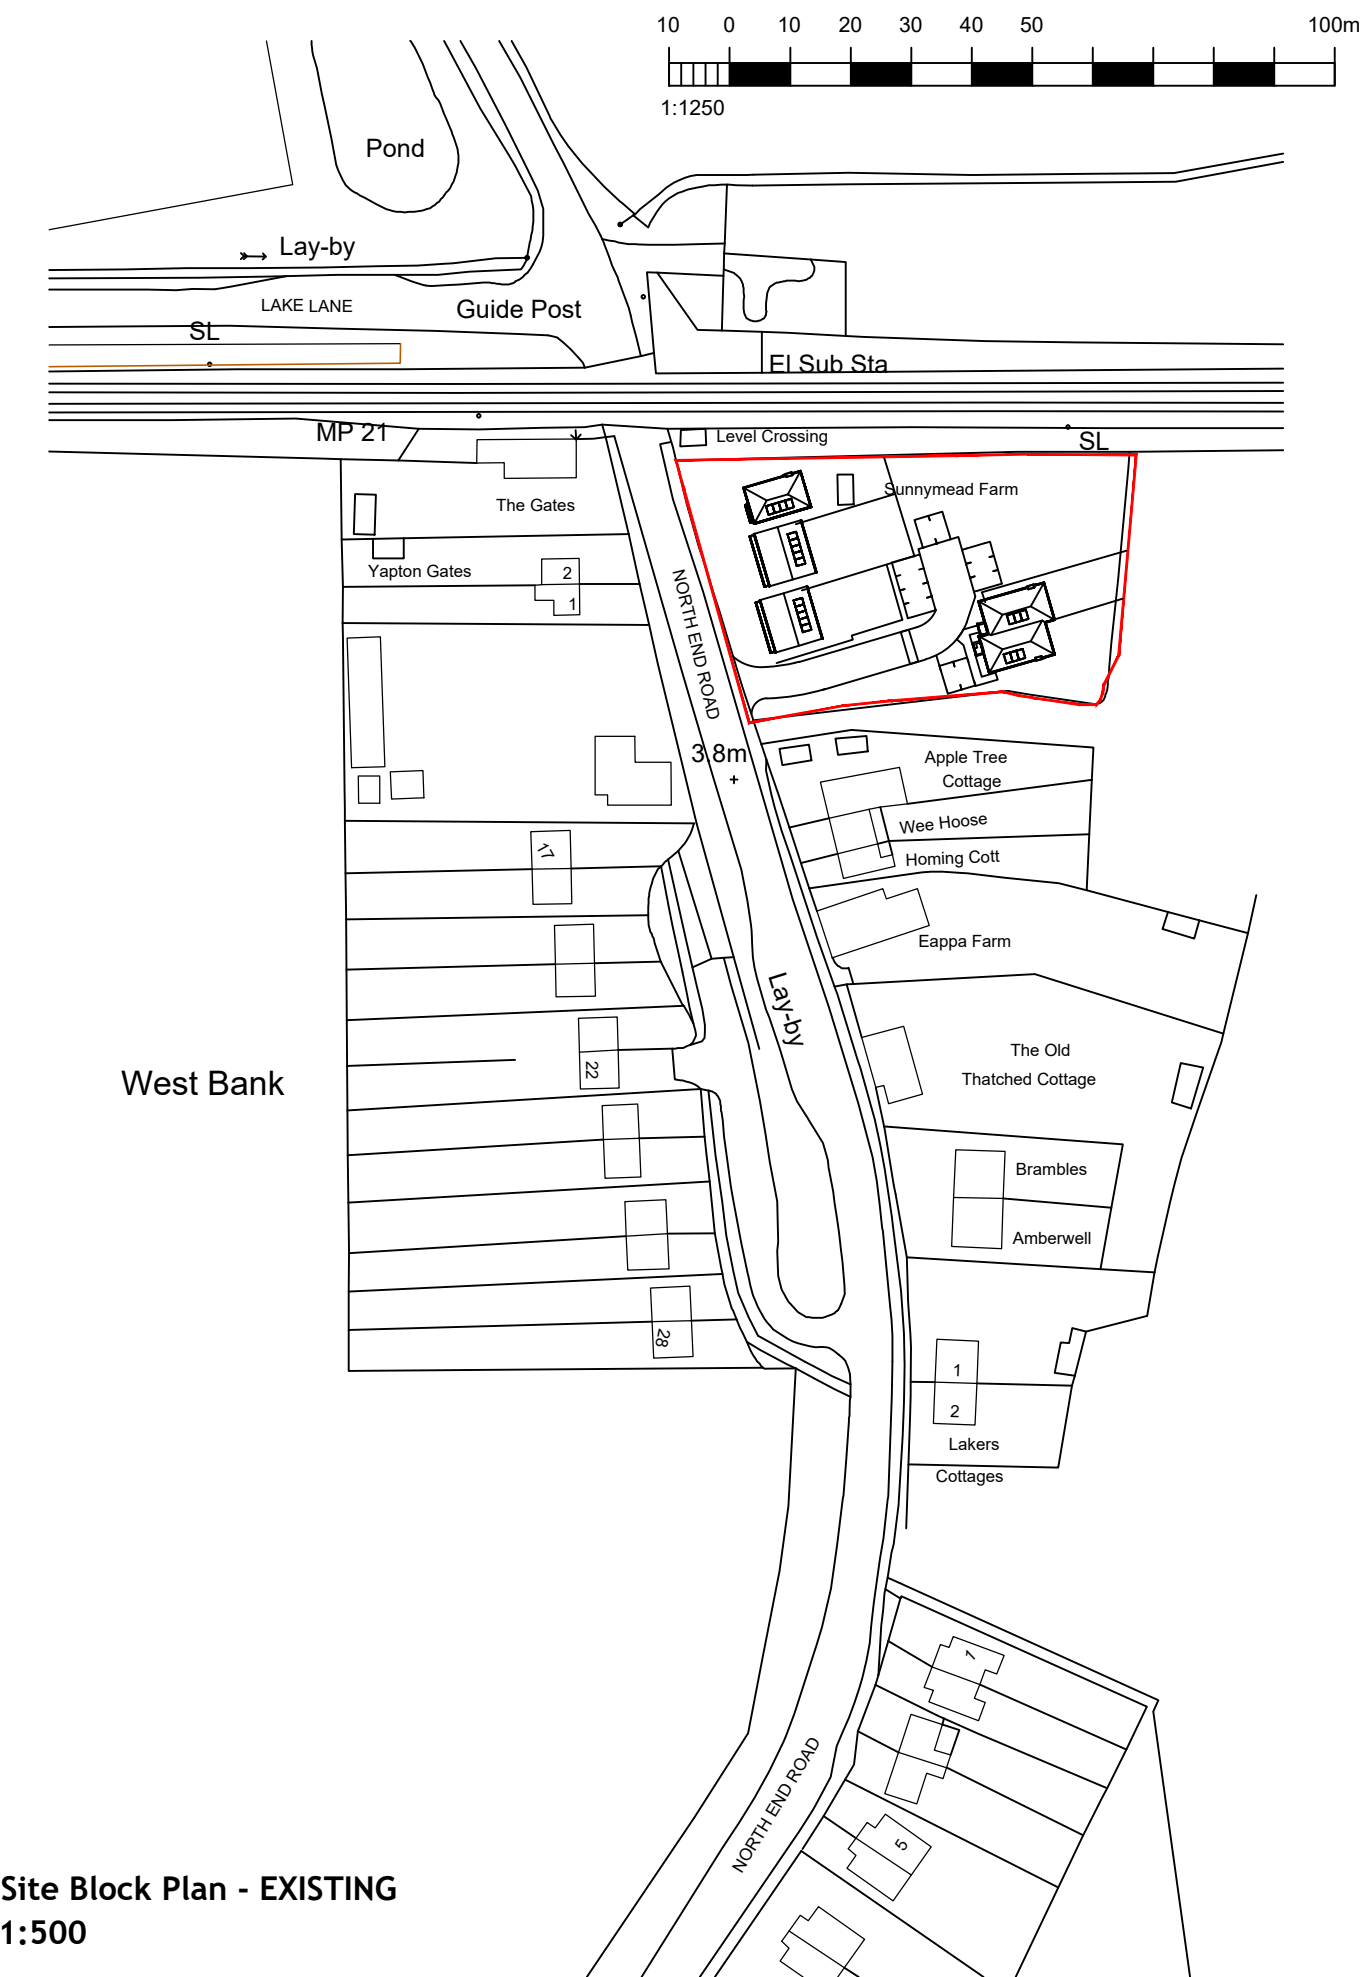
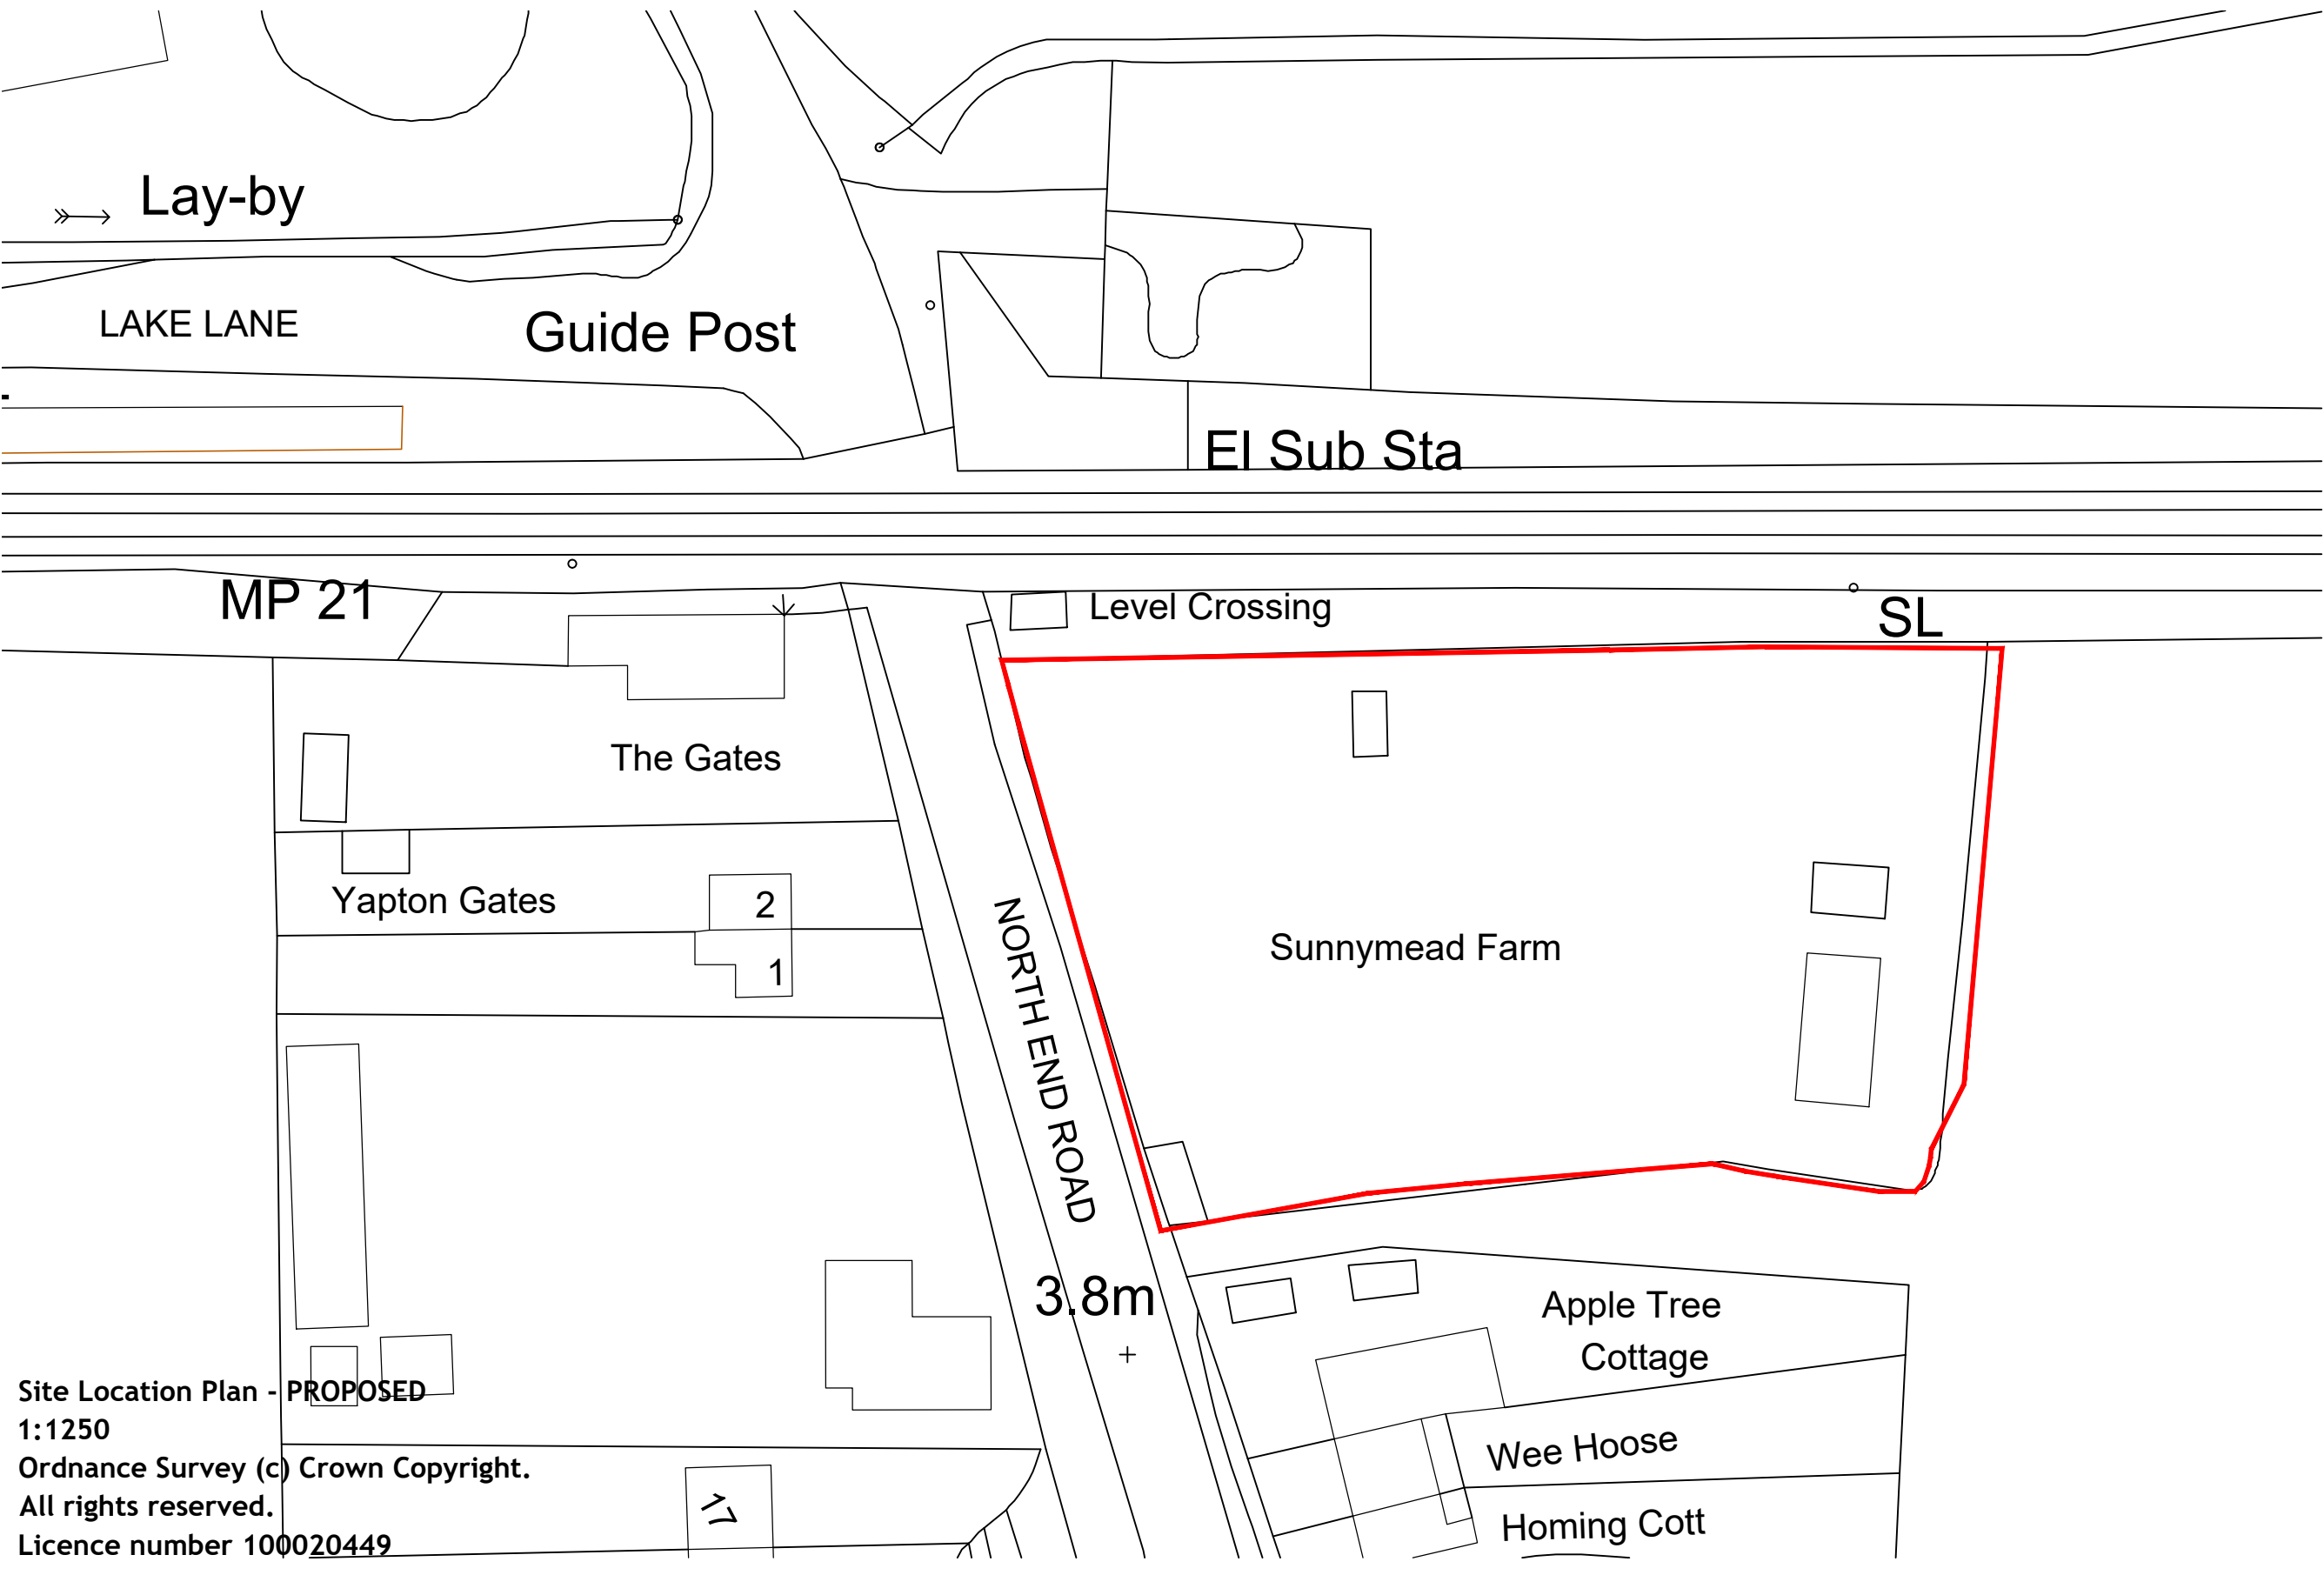


SUNNYMEAD FARM, YAPTON WEST SUSSEX

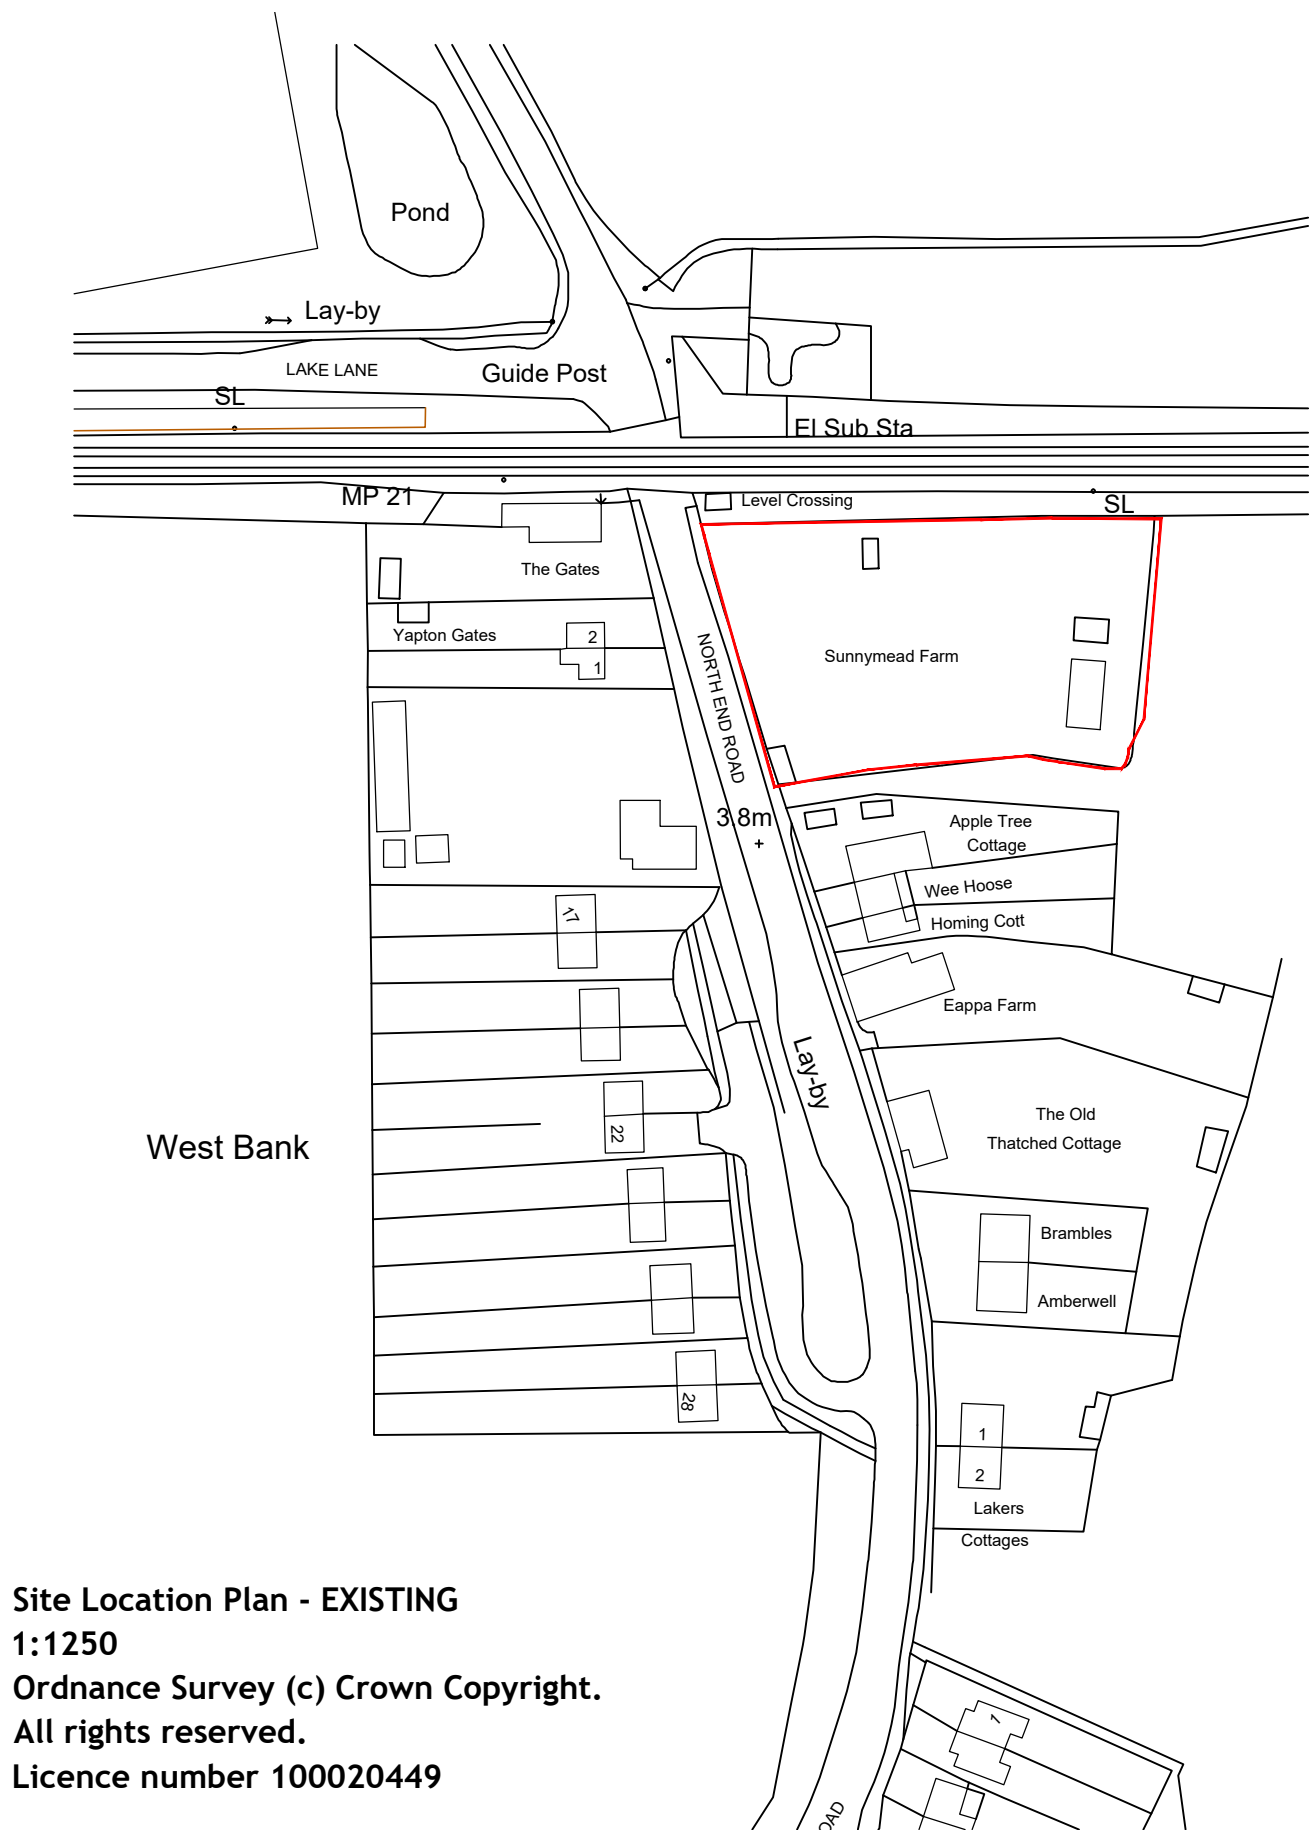

NOTES:


Dimensions to be checked on site before commencing work. Any discrepancies shall be reported to the architect immediately.

Do not scale from these drawings except for planning purposes.

Use figured dimensions only.

Where applicable this drawing is to be read in conjunction with other consultants' drawings.

All drawings to be read in conjunction with specification and all other drawings including structural engineer and mechanical and electrical drawings / specification

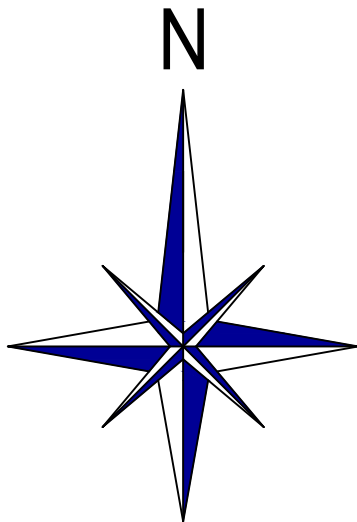

REV	DATE	AMENDMENT	DRAWN



Helyer Davies Architects Ltd
1 The Old Flour Mill,
Emsworth, PO10 7BT
01243 370 715
www.hdarchitects.co.uk mail@hdarchitects.co.uk

PROJECT

SUNNYMEAD FARM,
YAPTON
WEST SUSSEX

DRAWING

Existing & Proposed
Location and Block Plans

SCALE

1:100 @A1

DATE	September 2020	DRAWN	MH
DRAWING NUMBER	20148-01	REVISION	B