




from
**Southern
Water**

Planning and Development Services
Arun District Council
Arun Civic Centre
Maltravers Road
Littlehampton
West Sussex
BN17 5LF

Your ref
Y/57/21/PL

Our ref
PLAN-039202

Date
10/06/2021

 

Dear Sir/Madam,

Proposal: Demolition of existing dwelling and outbuildings and erection of 5 dwellings comprising 2 No 4 bed houses, 3 No 3 bed house (resubmission following Y/33/20/PL). This site is in CIL Zone 3 & is CIL Liable as new dwellings.

Site: Y/57/21/PL: - Sunnymead, North End Road, Yapton, BN18 0DL.

Thank you for your letter dated 06/05/2021.

Southern Water requires a formal application for a connection to the public foul sewer to be made by the applicant or developer.

To make an application visit: southernwater.co.uk/developing and please read our New Connections Services Charging Arrangements documents which are available on our website via the following link: southernwater.co.uk/developing-building/connection-charging-arrangements

The submitted site plan (Drwg No. 20148-03 Rev B) shows 3 metres easement to the public foul sewer which is acceptable to Southern Water.

The Council's Building Control officers or technical staff should be asked to comment on the adequacy of soakaways to dispose of surface water from the proposed development.

It is possible that a sewer now deemed to be public could be crossing the development site. Therefore, should any sewer be found during construction works, an investigation of the sewer will be required to ascertain its ownership before any further works commence on site.

Southern Water, Southern House, Yeoman Road, Worthing, West Sussex, BN13 3NX
southernwater.co.uk

Southern Water Services Ltd, Registered Office: Southern House, Yeoman Road, Worthing, West Sussex, BN13 3NX Registered in England No. 2366870

For further advice, please contact Southern Water, Southern House, Yeoman Road, Worthing, West Sussex, BN13 3NX [REDACTED]

Website: [southernwater.co.uk](https://www.southernwater.co.uk) or by email at: [REDACTED]

Yours faithfully,


Growth Planning Team
Business Channels

[southernwater.co.uk/developing-building/planning-your-development](https://www.southernwater.co.uk/developing-building/planning-your-development)

Southern Water, Southern House, Yeoman Road, Worthing, West Sussex, BN13 3NX
[southernwater.co.uk](https://www.southernwater.co.uk)

Southern Water Services Ltd, Registered Office Southern House, Yeoman Road, Worthing, West Sussex, BN13 3NX Registered in England No. 2368670

SOUTHERN WATER

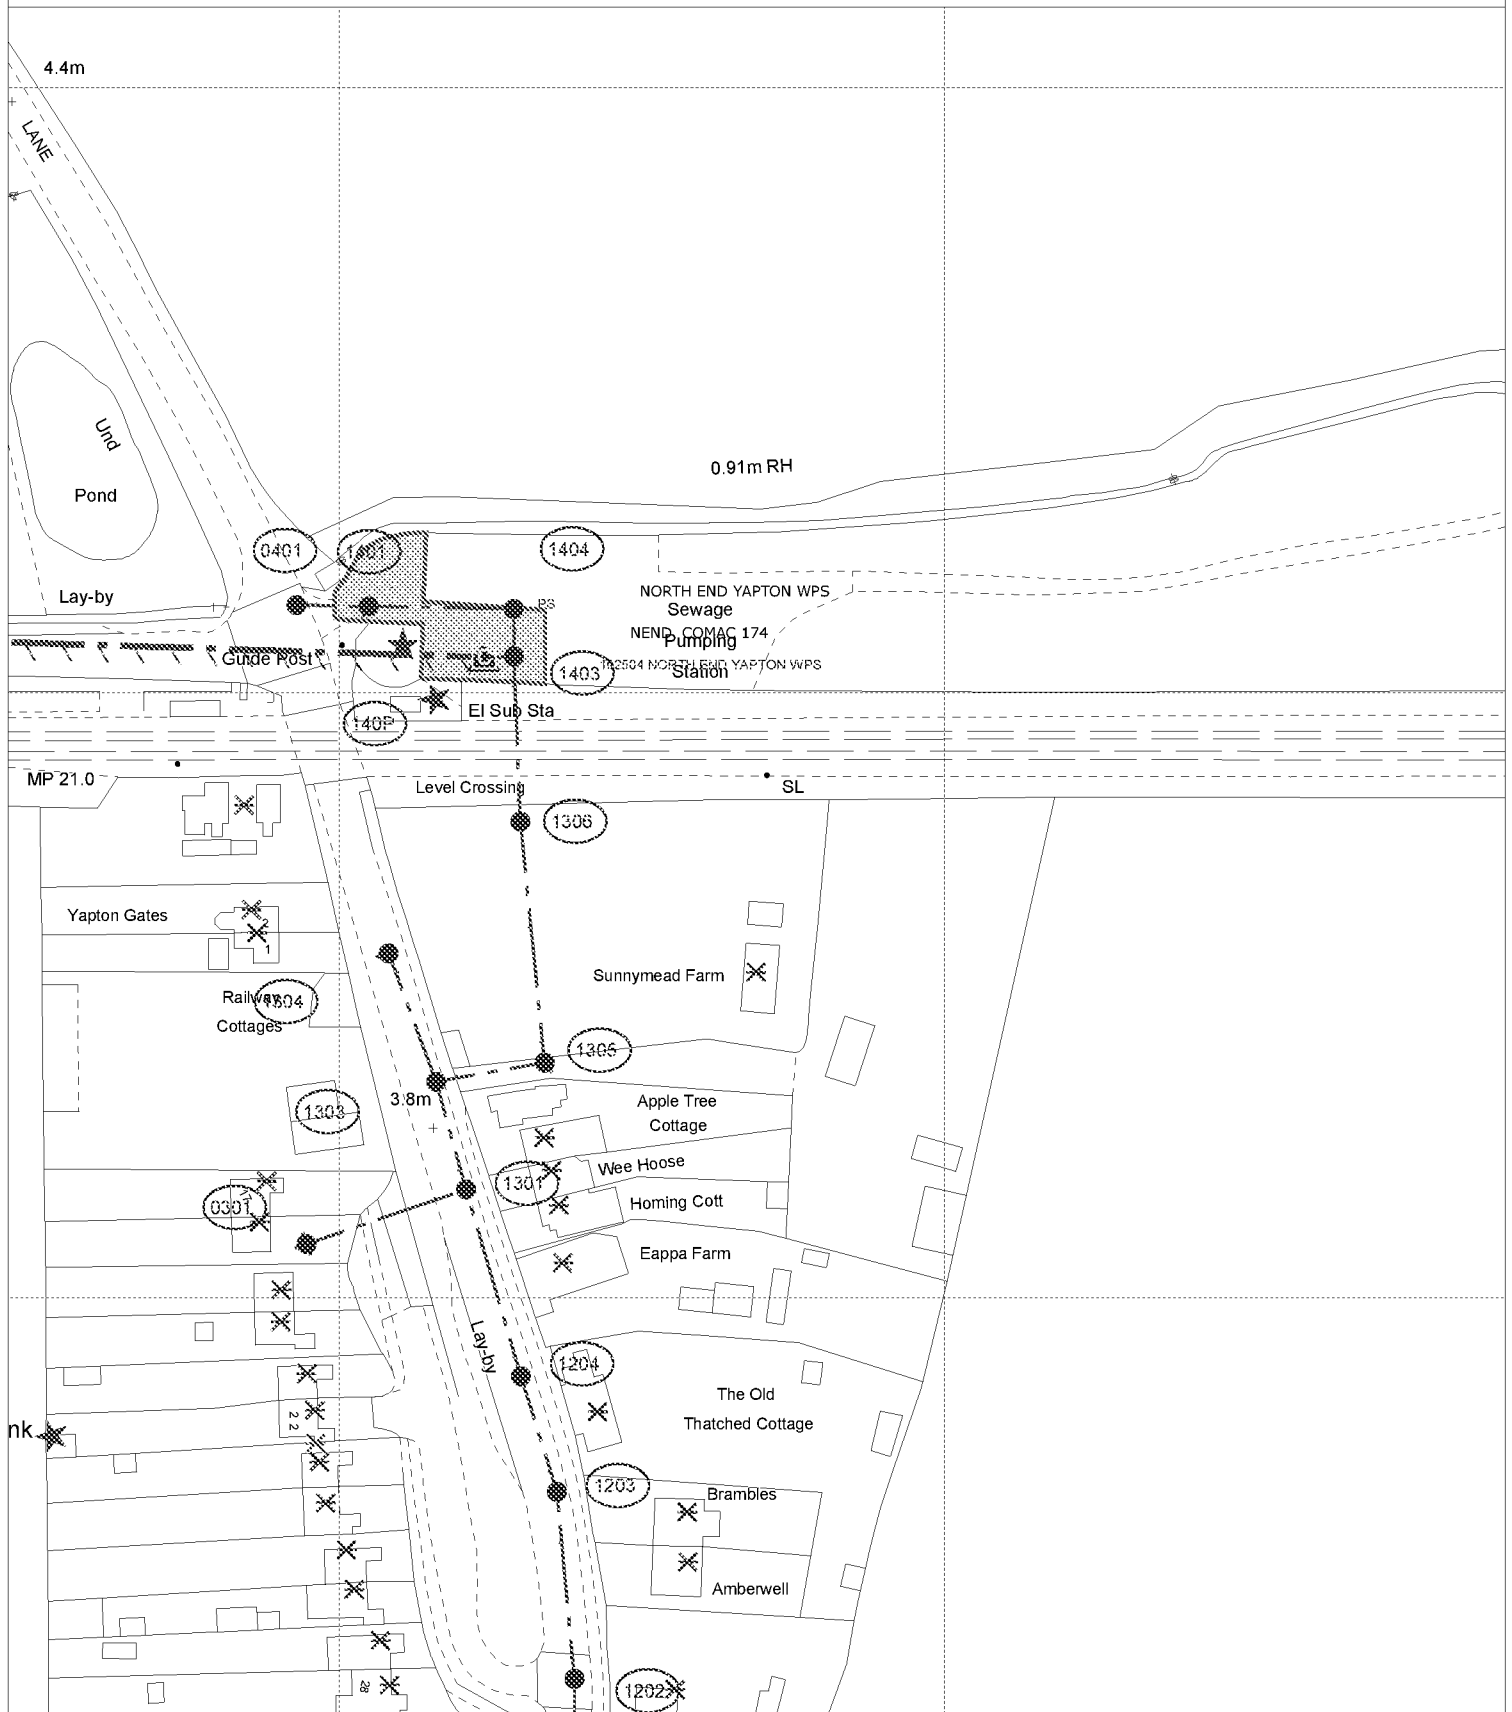

The positions of pipes shown on this plan are believed to be correct, but Southern Water Services Ltd accept no responsibility in the event of inaccuracy. The actual positions should be determined on site.

Based upon Ordnance Survey Digital Data with the permission of the controller of H.M.S.O. Crown Copyright Reserved Licence No. WU 298530

O.S. REF: SU9804SW

Scale: 1:1250

Screen Print

WARNING: BAC pipes are constructed of Bonded Asbestos Cement

WARNING: Unknown (UNK) materials may include Bonded Asbestos Cement



Printed By: rudraps

Date: 9-6-2021

Southern Water MapGuide Browser

Requested By:

