


PROPOSED

All drawings to be read in conjunction with specification and all other drawings including structural engineer and mechanical and electrical drawings / specification

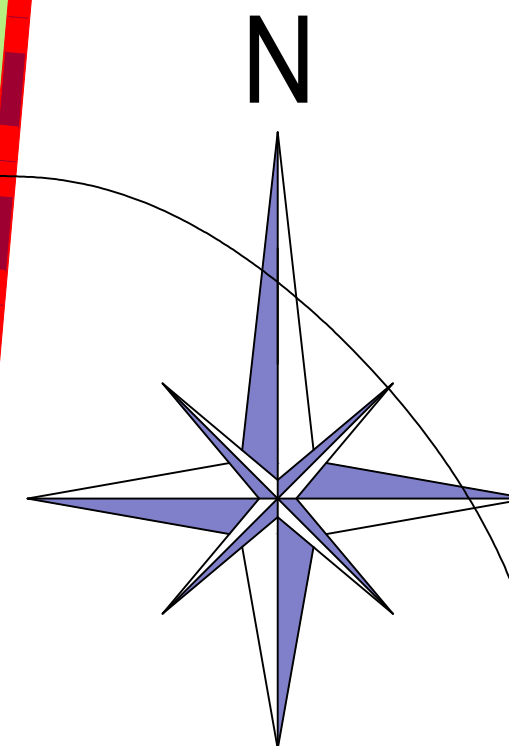

VISUAL SCALE 1:100

TREE
PROPOSED

DATE	September 2020	DRAWN	MH
DRAWING NUMBER		REVISION	
20148-03		C	