
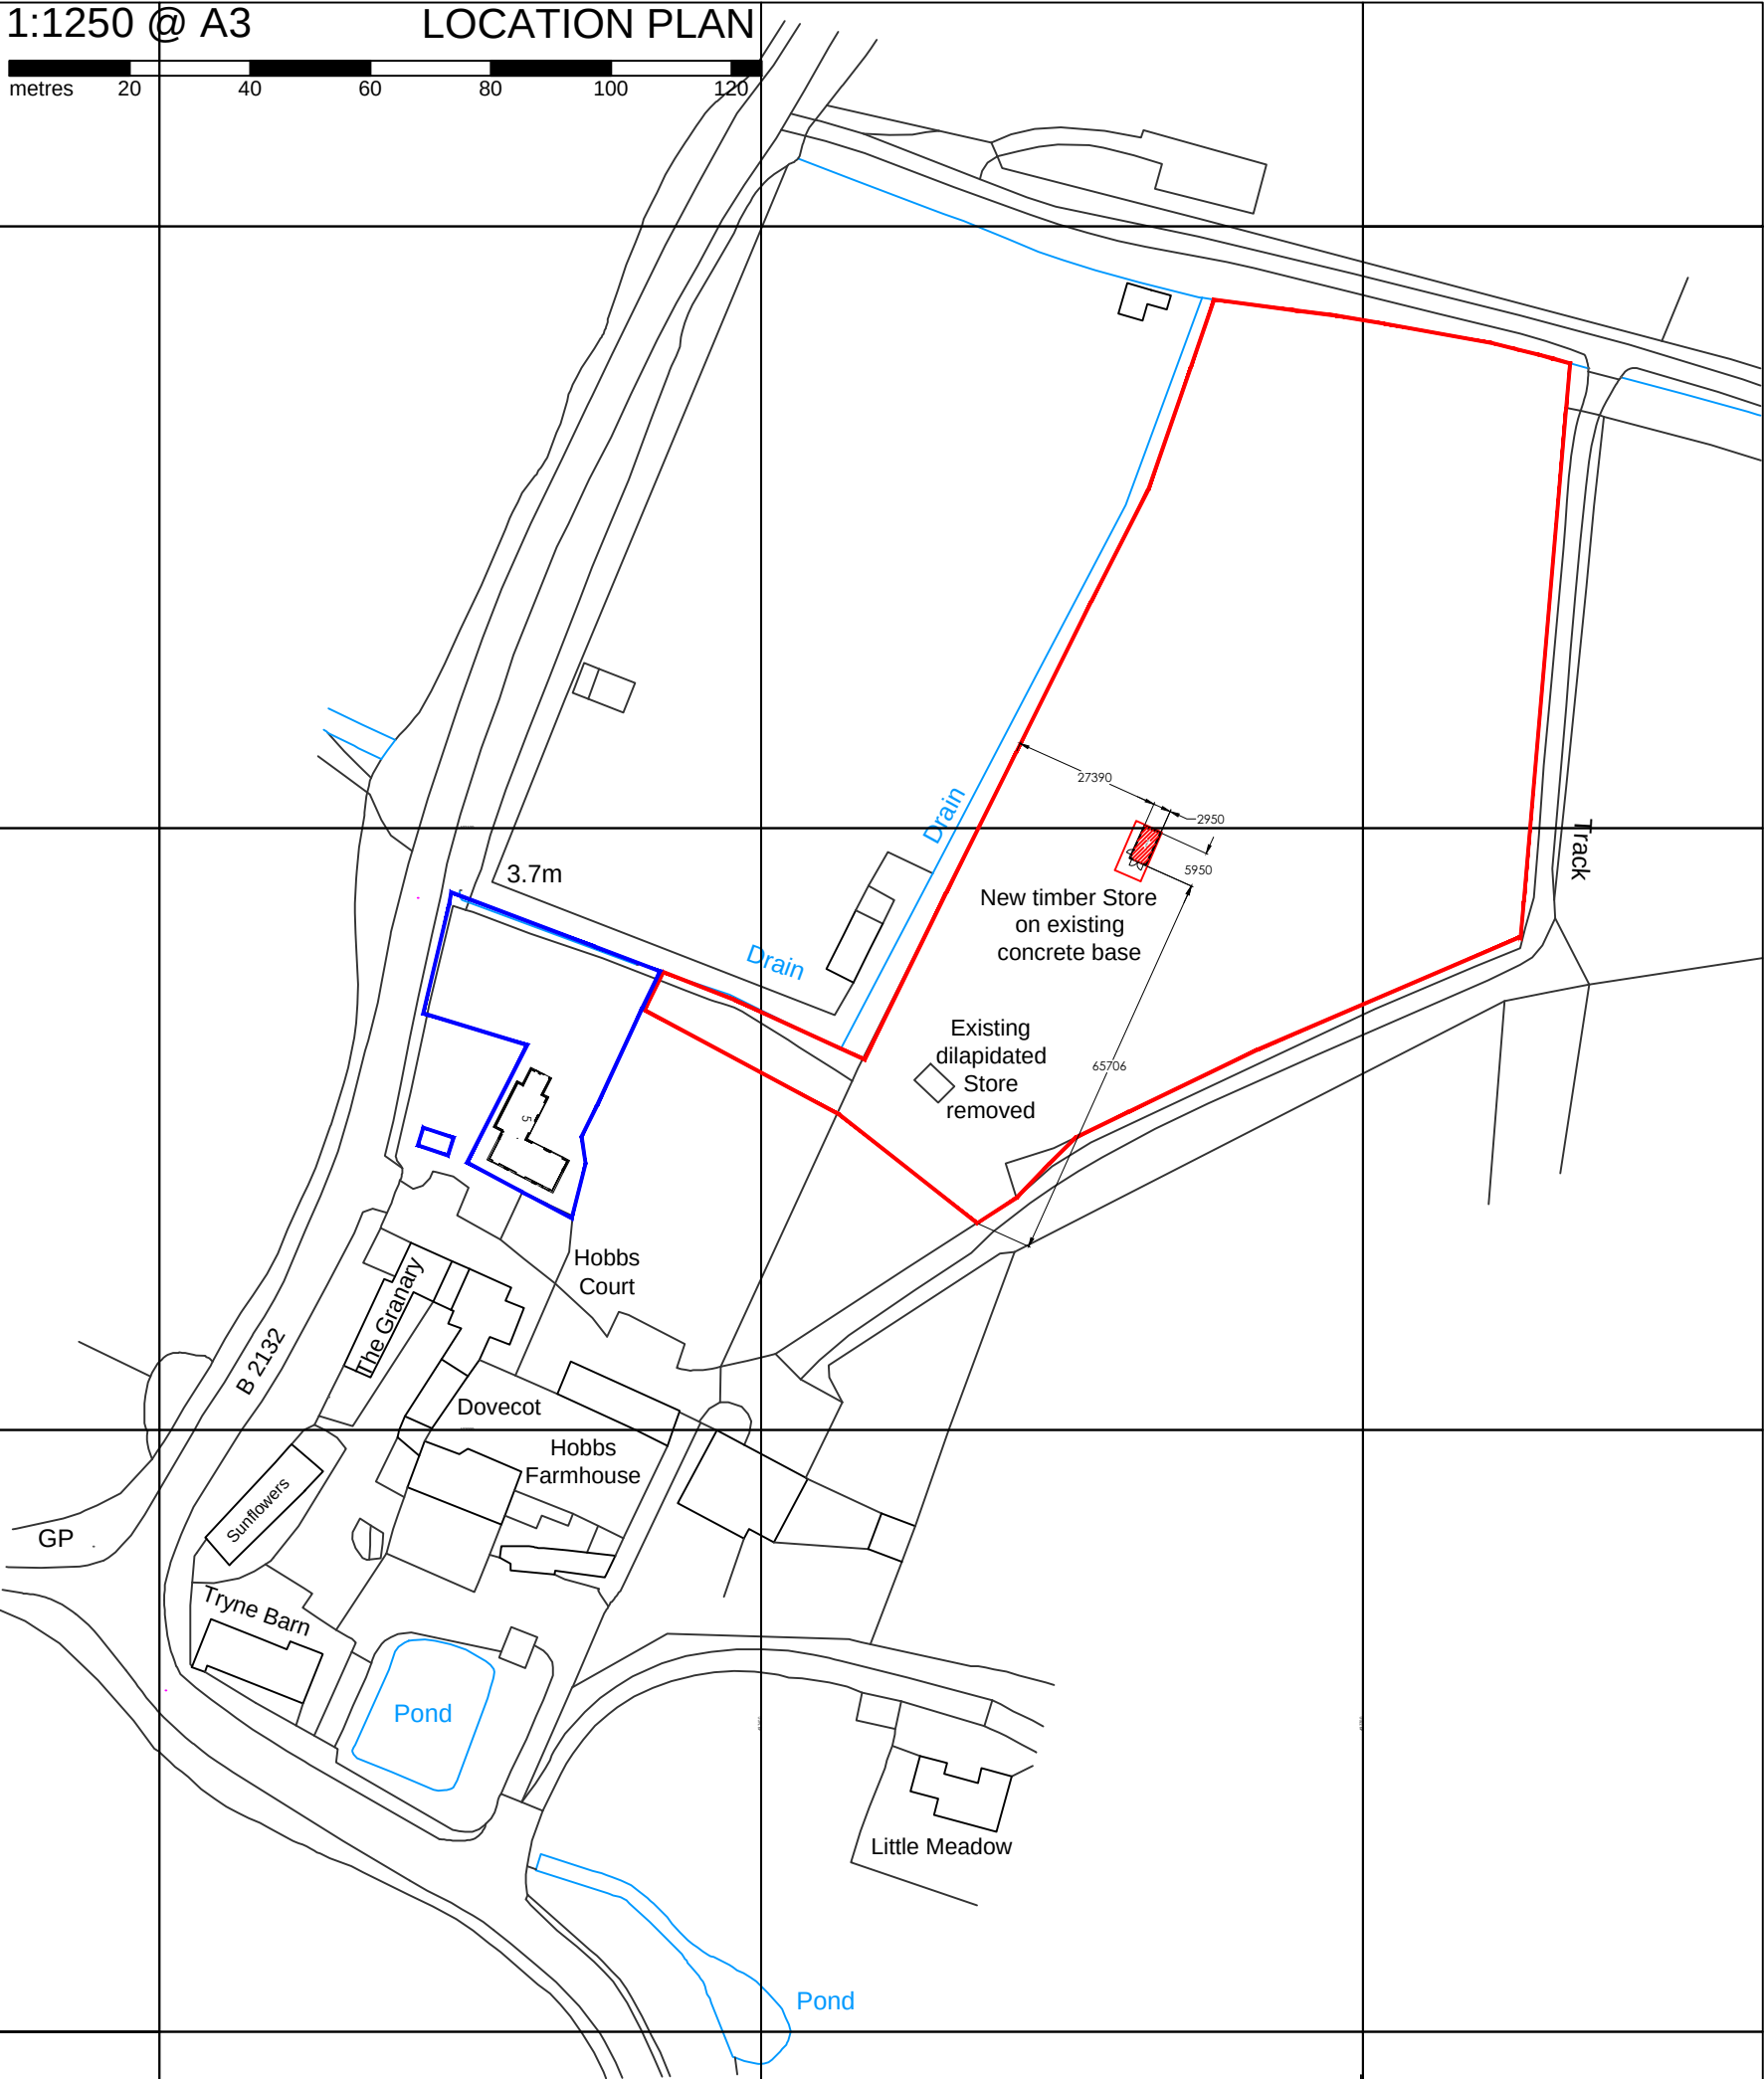




1:1250 @ A3 LOCATION PLAN

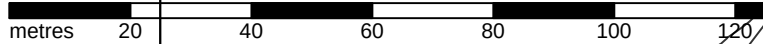

NOTE
THIS DRAWING MAY BE SCALED FOR PLANNING PURPOSES ONLY.
ALL DIMENSIONS TO BE CHECKED ON SITE PRIOR TO COMMENCEMENT OF WORK. ALL DIMENSIONS RELATING TO SUB-CONTRACTORS OR SUPPLIERS WORK MUST BE CHECKED AND AGREED BETWEEN THE GENERAL CONTRACTOR, THE SUB-CONTRACTOR(S) AND / OR SUPPLIER(S). ALL DIMENSIONS ARE IN MILLIMETRES. ALL WORKS OR MATERIALS INDICATED ON THE DRAWING ARE TO BE TO THE LATEST BRITISH STANDARDS AND ARE TO BE CARRIED OUT IN ACCORDANCE WITH THE RELEVANT CODES OF PRACTICE OR RECOGNISED TRADE ASSOCIATION RECOMMENDATIONS AND PUBLICATIONS.
THIS DRAWING TO BE READ IN CONJUNCTION WITH ALL RELEVANT DRAWINGS AND SPECIFICATIONS OF OTHER CONSULTANTS.
ANY DISCREPANCIES TO BE BROUGHT TO THE ATTENTION OF PDK ARCHITECTURE AND SURVEYING, IF IN DOUBT ASK.
© THIS DRAWING IS THE COPYRIGHT OF PDK ARCHITECTURE AND SURVEYING.

APPR DATE STATUS

1:500 @ A3 BLOCK PLAN

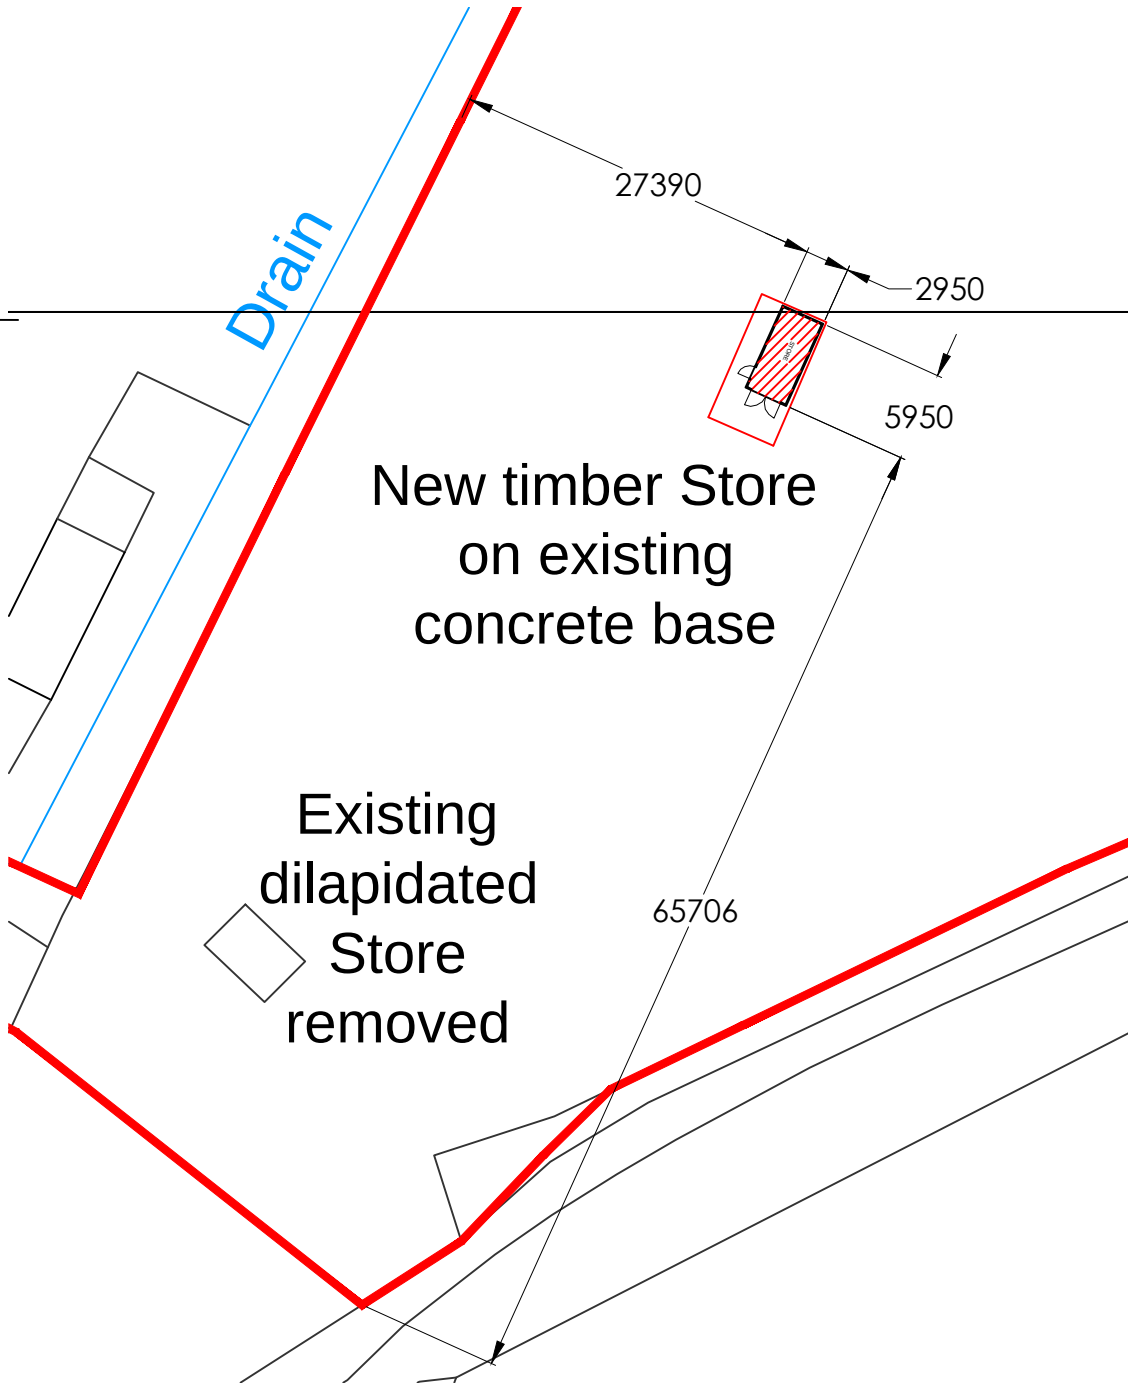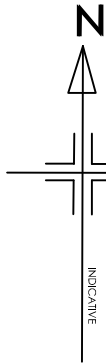

REV DATE AMENDMENT

BY

PROJECT THE POTTING BARN HOBBS COURT, BILSHAM ROAD YAPTON, BN18 0JY	
DRAWING SITE LOCATION AND BLOCK PLAN	
Date Sept 2021	Drawn By PJC
Scale 1:1250 / 500 @A3	Iss. App. By DKC
Drawing No 020 A	File Location 0221

29 Breach Avenue,
Southbourne,
Emsworth,
Hampshire, PO10 8NB
T: 01243 697164
M: 07879471666
www.pdkconsulting.co.uk

PDK
Architecture
and
Surveying