ARUN DISTRICT COUNCIL Y/58/17/PL

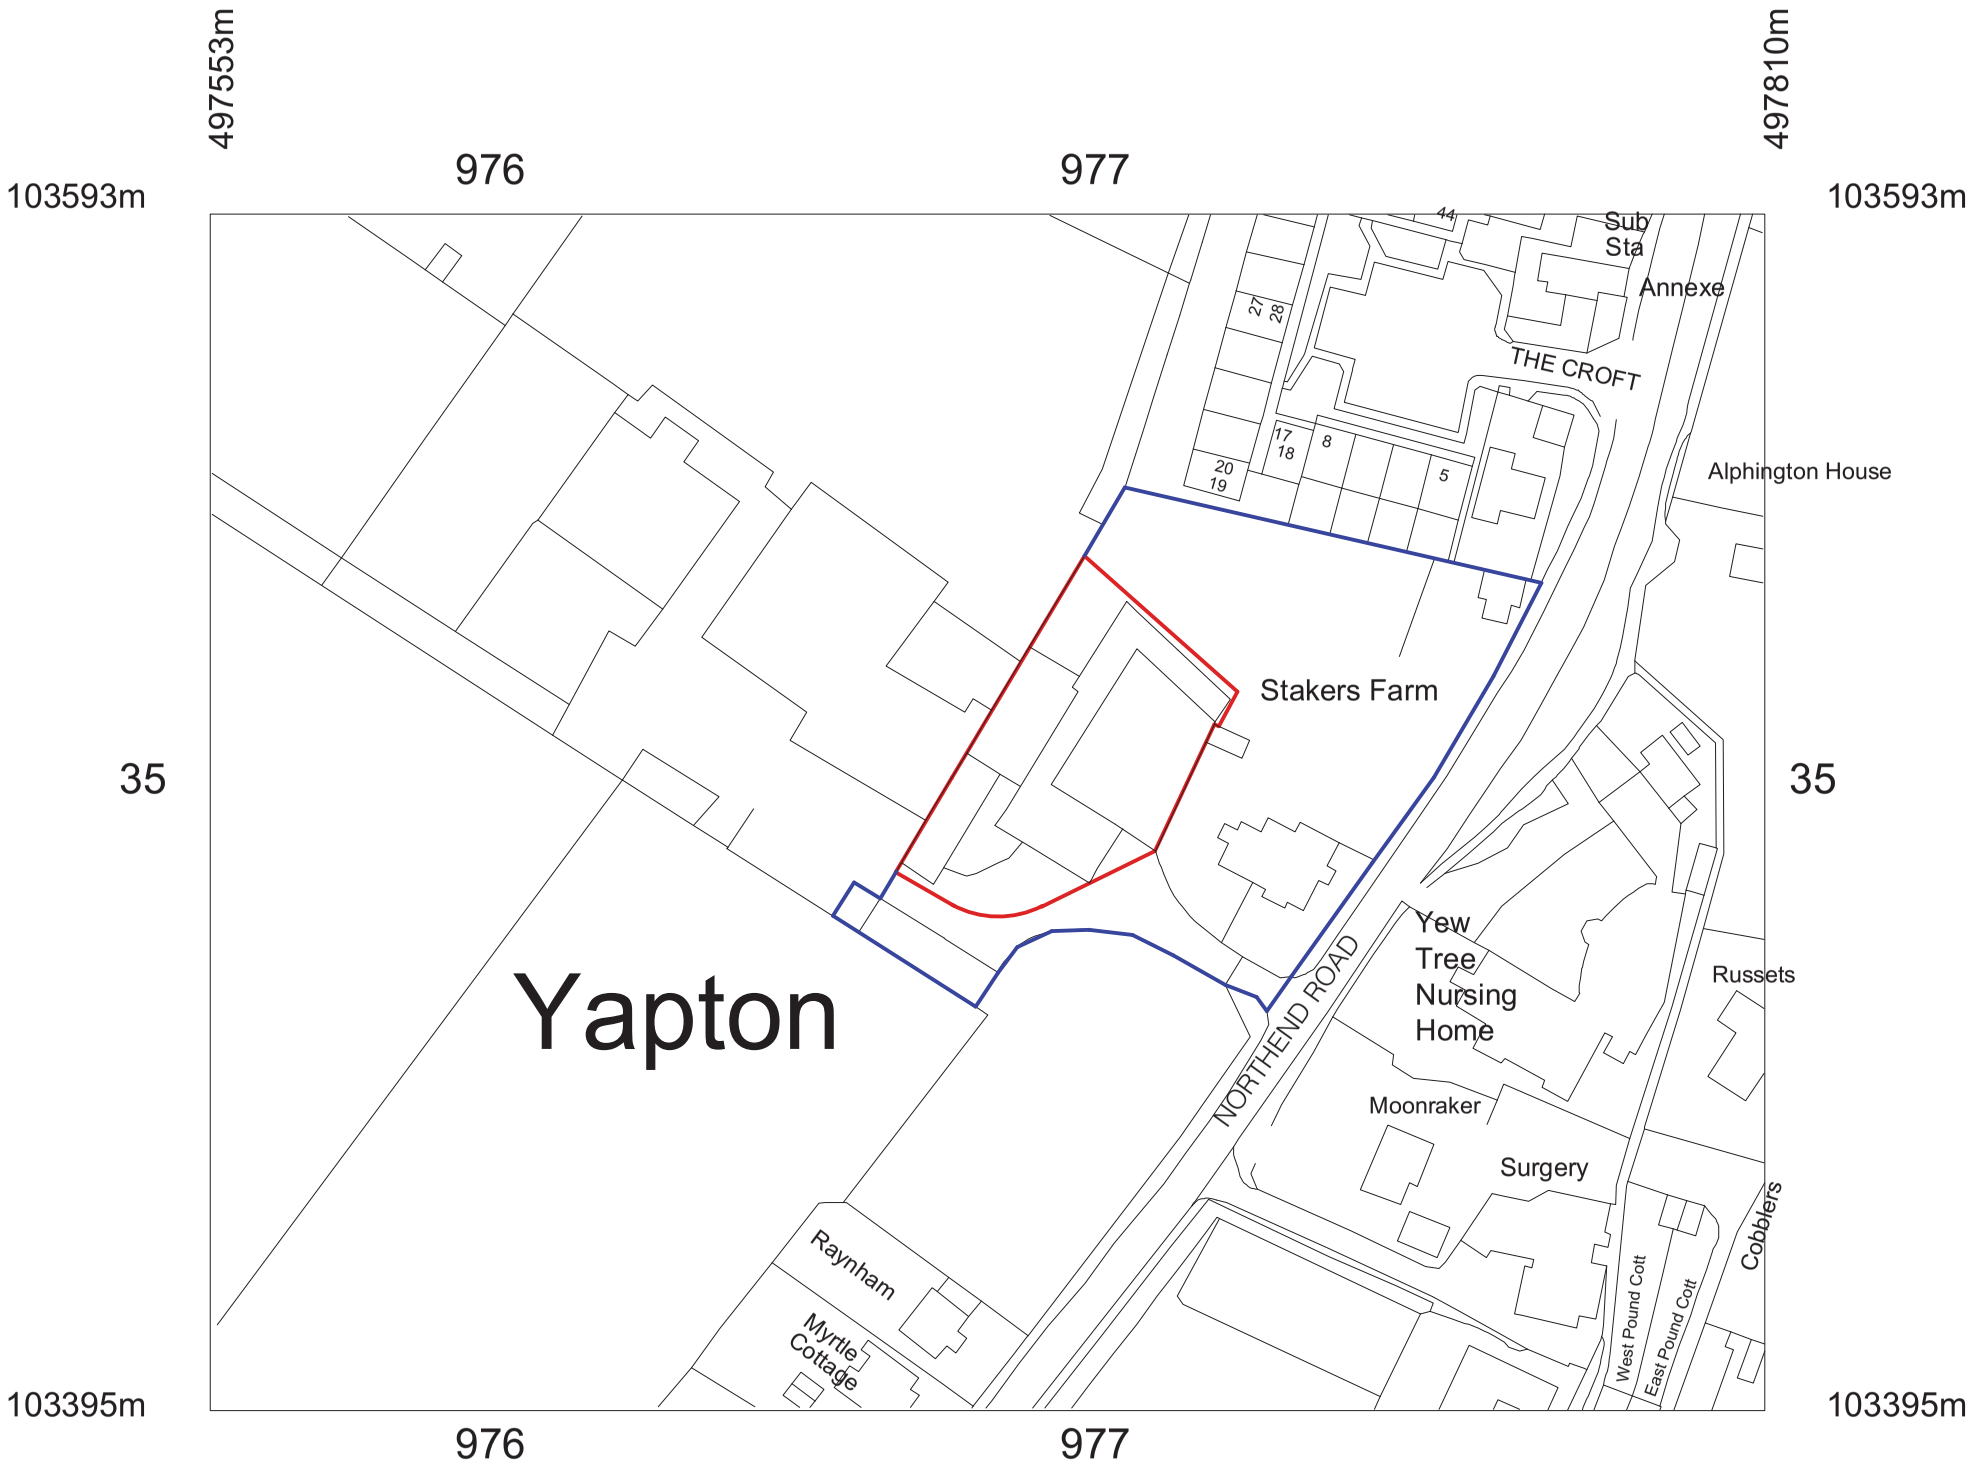

LICENCE NO OI 1051728
SCALE 1:1250

CIAT Registered Practice

PB PROPERTIES *the design to build on*

Paul Maggs MCIAT

Hazelwood, Harbolets Road,
West Chltington RH20 2LG

Tel: 01798 813298

paul@pbproperties.co.uk
www.pbproperties.co.uk

Client: Bucknell

Site Address:
Stakers Farm
Northend Road
Yapton
BN18 0DU

Project Title:
2 no. Barn conversions to residential dwellings

Date: June 2017

Scales:
1:1250

Plan No. D 0617/304/01

Drawings produced using Vectorworks CAD. Only written dimensions to be respected.
Copyright protected to PB Properties