
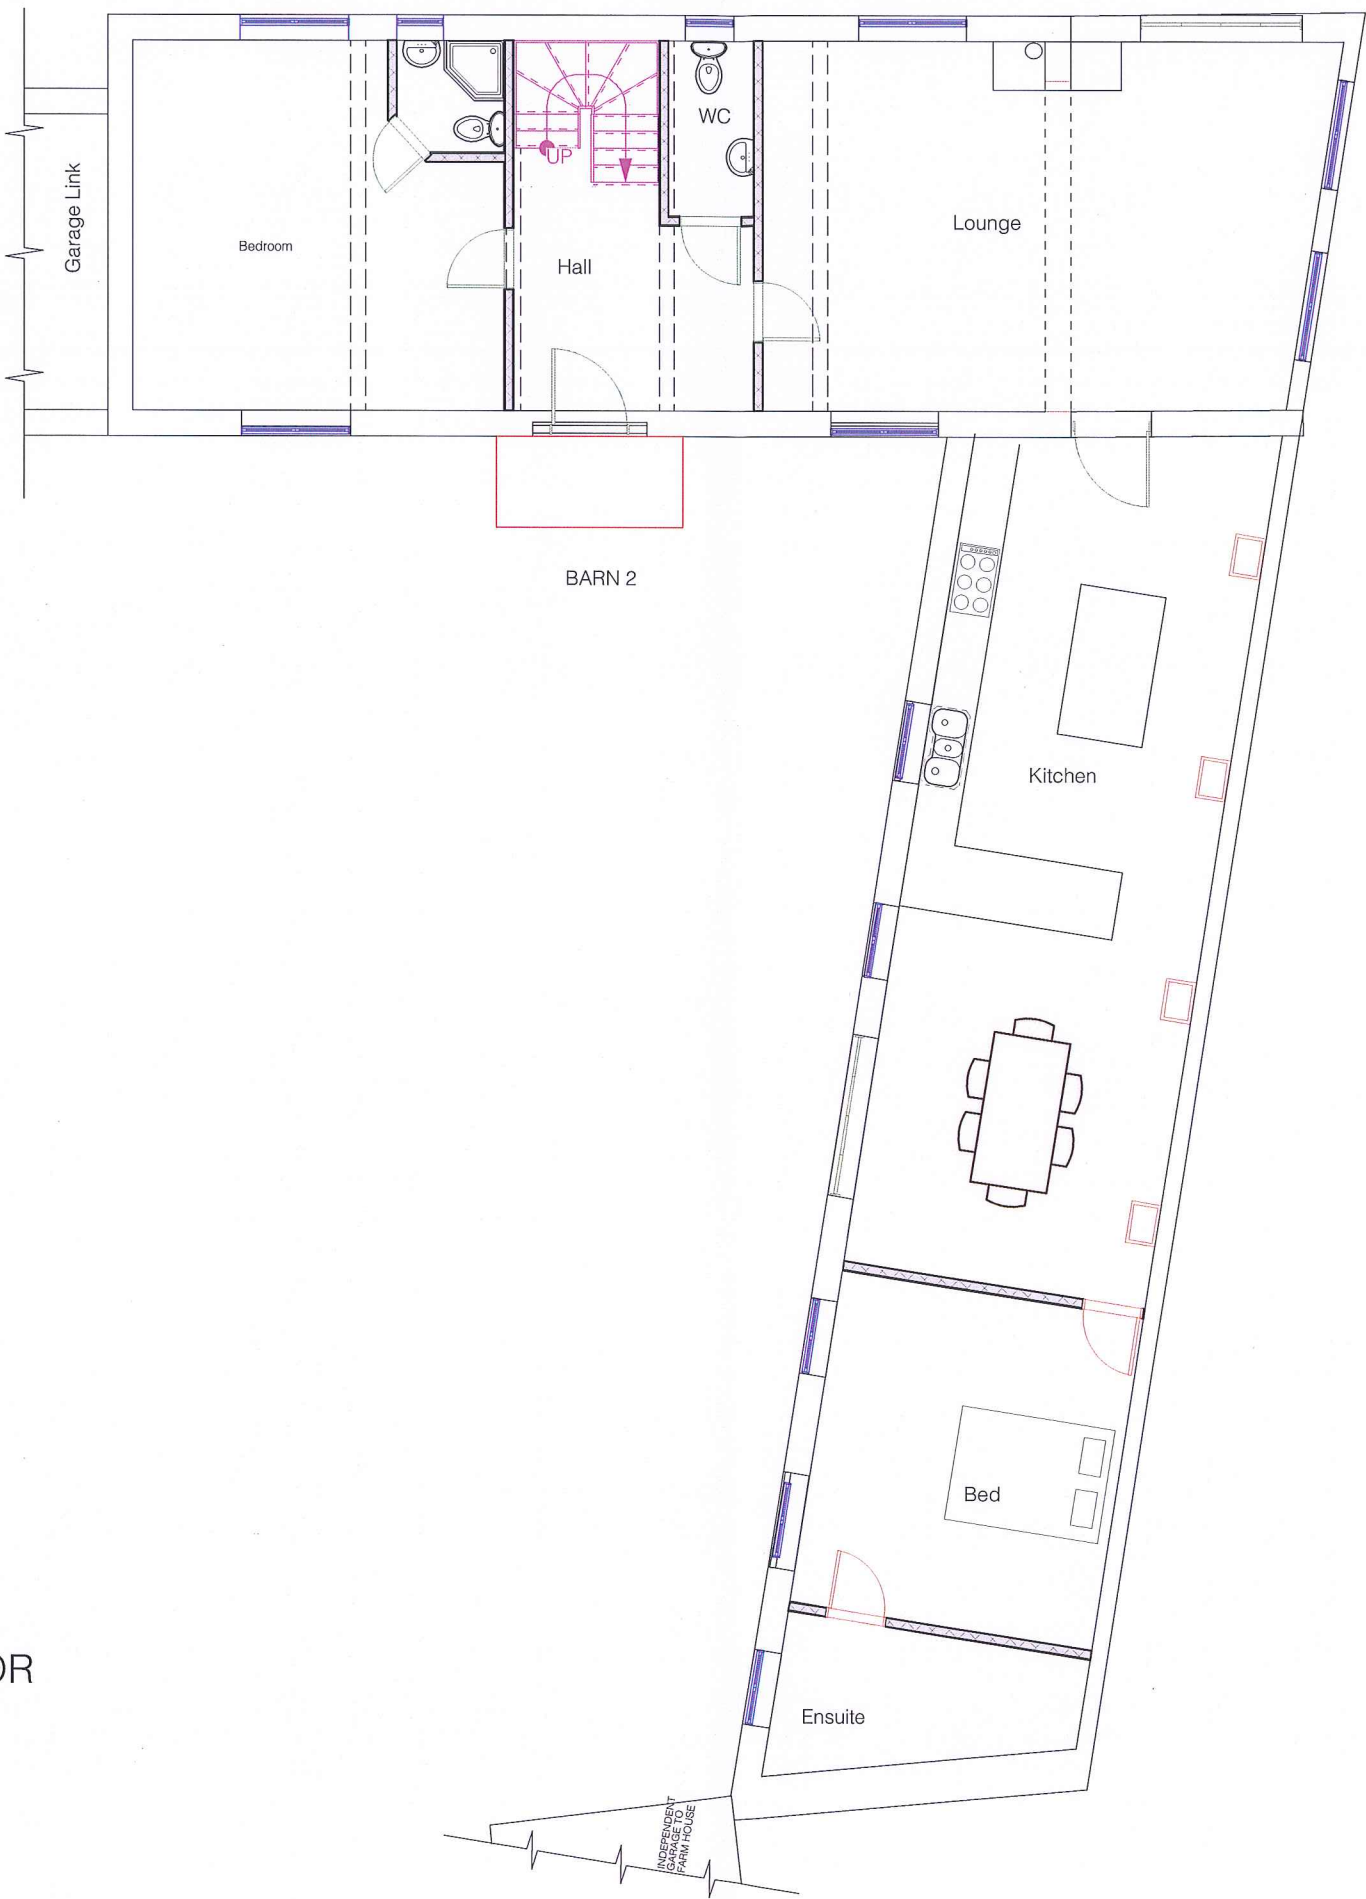
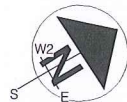
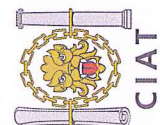


BARN 2 PROPOSED GROUND FLOOR

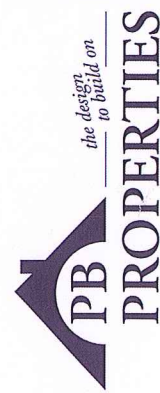

		Paul Maggs MCIAI Hazelwood, Harbolets Road, West Chiltington RH20 2LG Tel: 01798 813298 paul@pbproperties.co.uk www.pbproperties.co.uk	Client: Bucknell Site Address: Stakers Farm Northend Road Yapton BN18 0DU	Project Title: 2 no. Barn conversions to residential dwellings	Scales: 1:100	Plan No. D 0617/304/08	Drawings produced using Vectorworks CAD. Only written dimensions to be respected. Copyright protected to PB Properties
ARUN DISTRICT COUNCIL Y/58117/PL		Date: June 2017					