



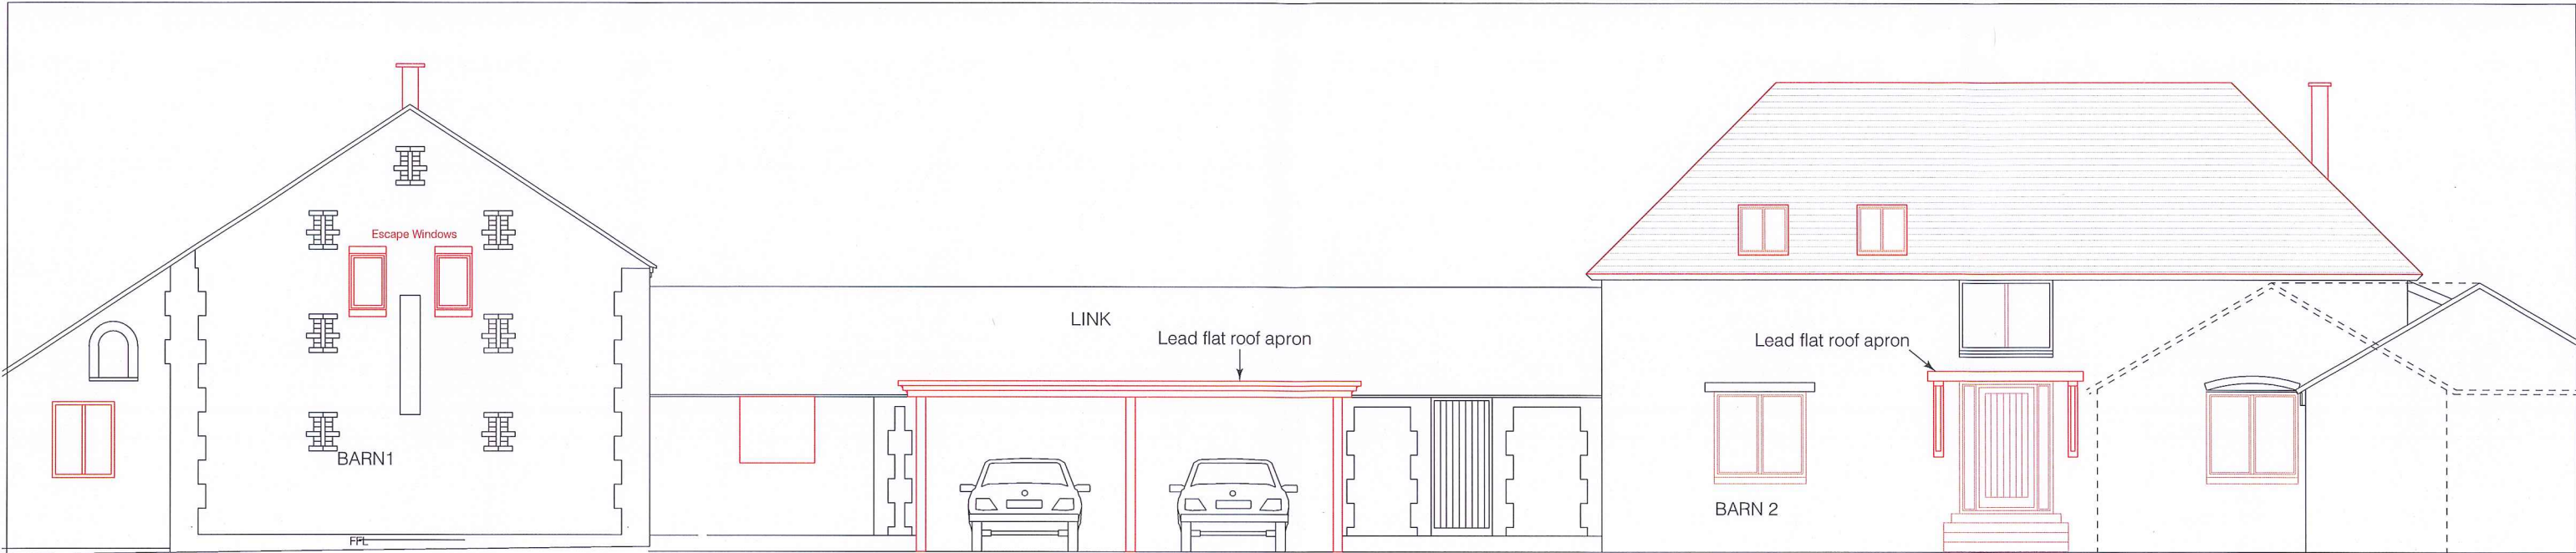

SOUTH EAST

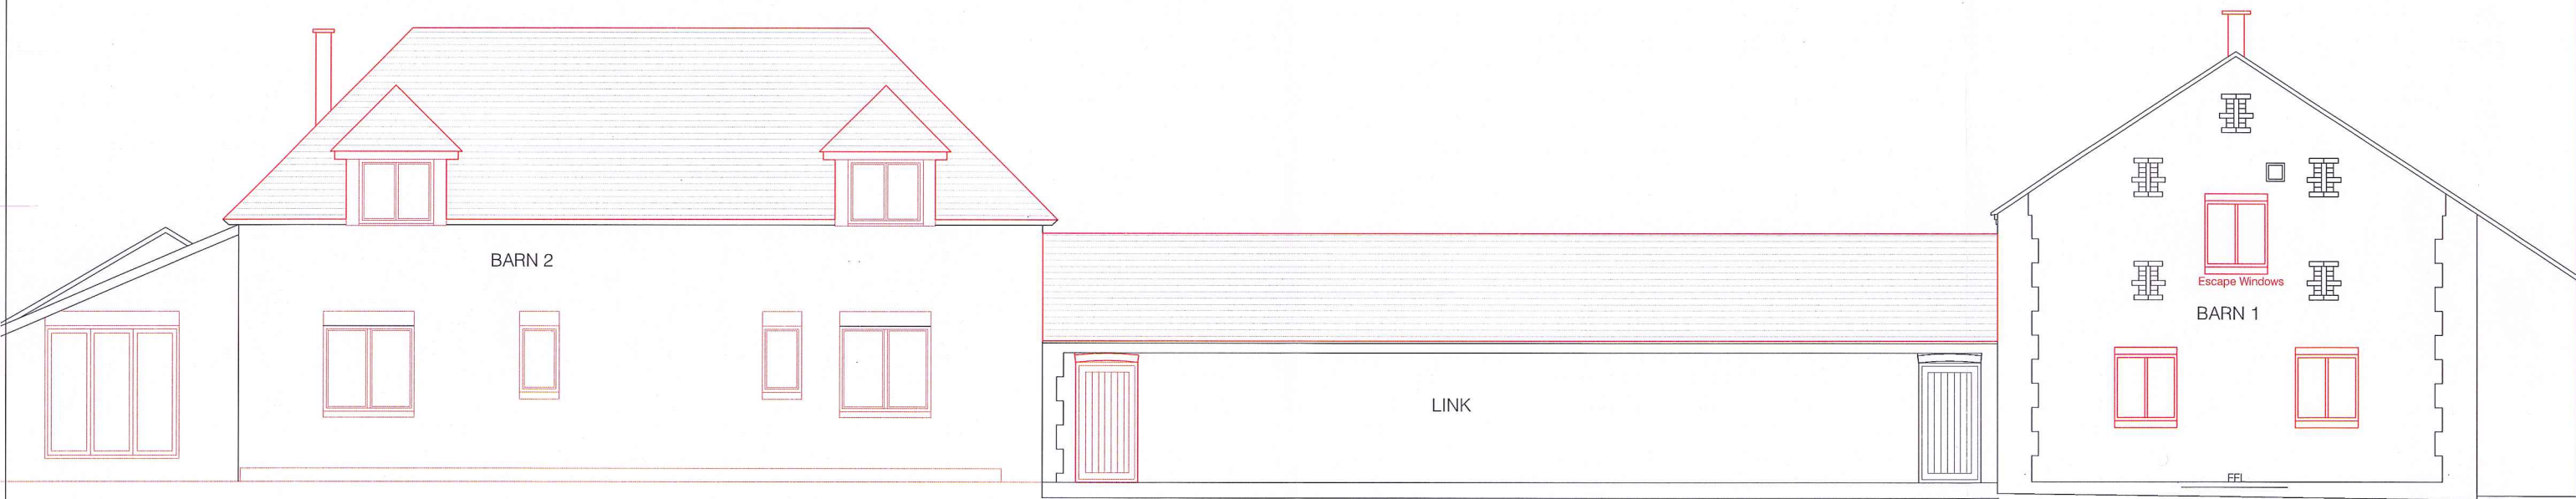

NORTH WEST

Natural Oak Windows to be added.
Conservation Roof lights flush mounted to be used

PROPOSED ELEVATIONS NEW WORKS LINED RED



Paul Maggs MCIAT
Hazelwood, Harbolets Road,
West Chiltington RH20 2LG
Tel: 01798 813298
paul@pbproperties.co.uk
www.pbproperties.co.uk

Client: Bucknell

Site Address:
Stakers Farm
Northend Road
Yapton
BN18 0DU

Project Title:
2 no. Barn conversions to
residential dwellings

Date: June 2017

Scales:
1:100

Plan No. D 0617/304/15

Drawings produced using Vectorworks CAD. Only
written dimensions to be respected.
Copyright protected to PB Properties