



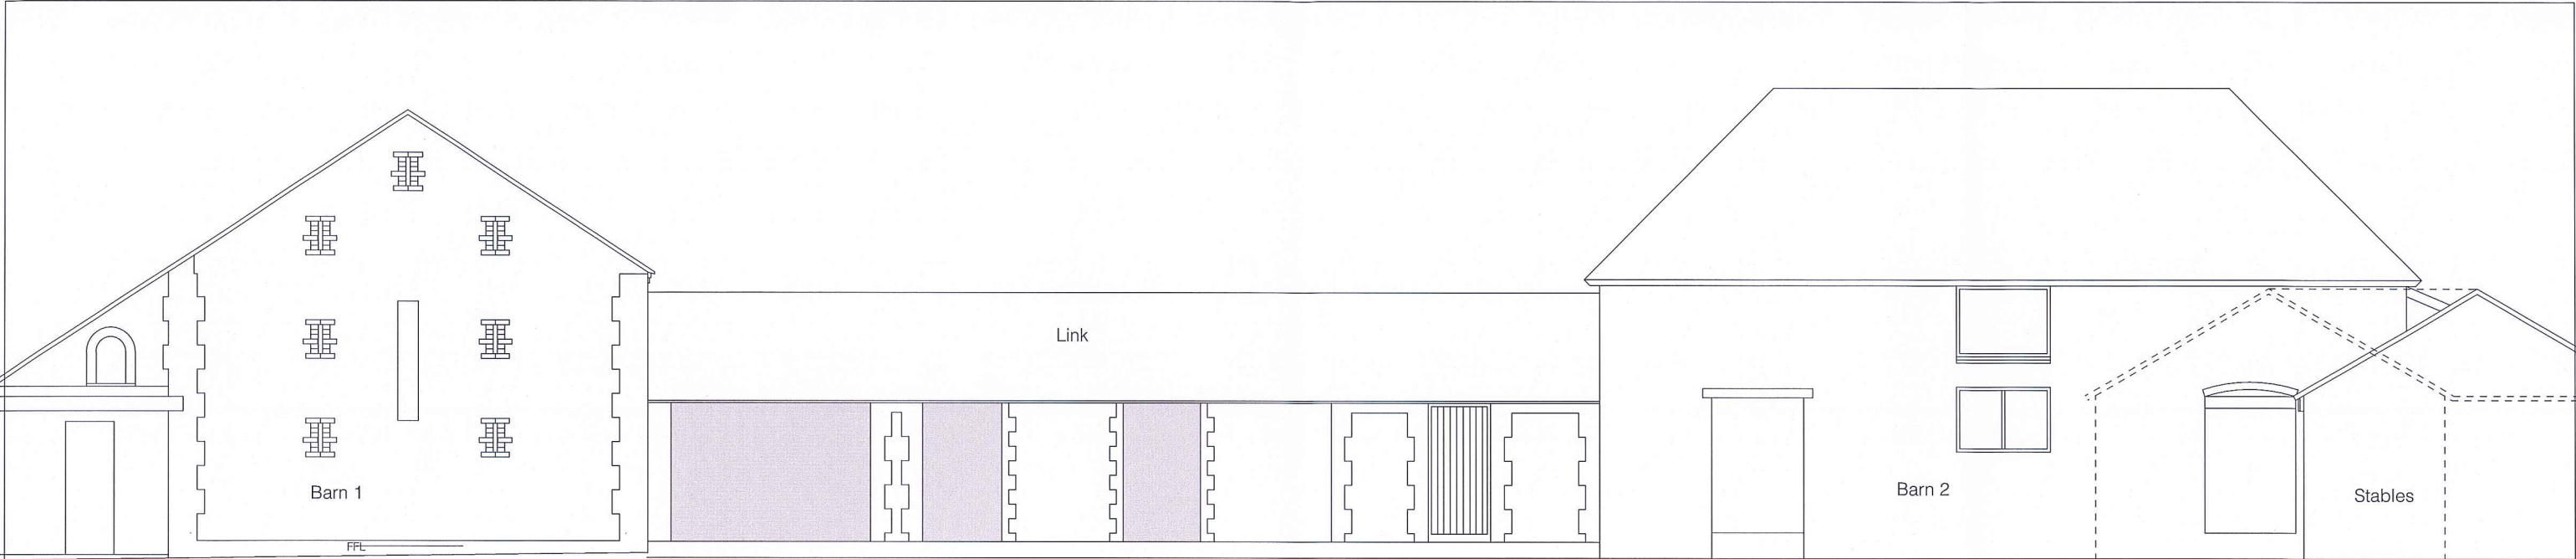

SOUTH EAST

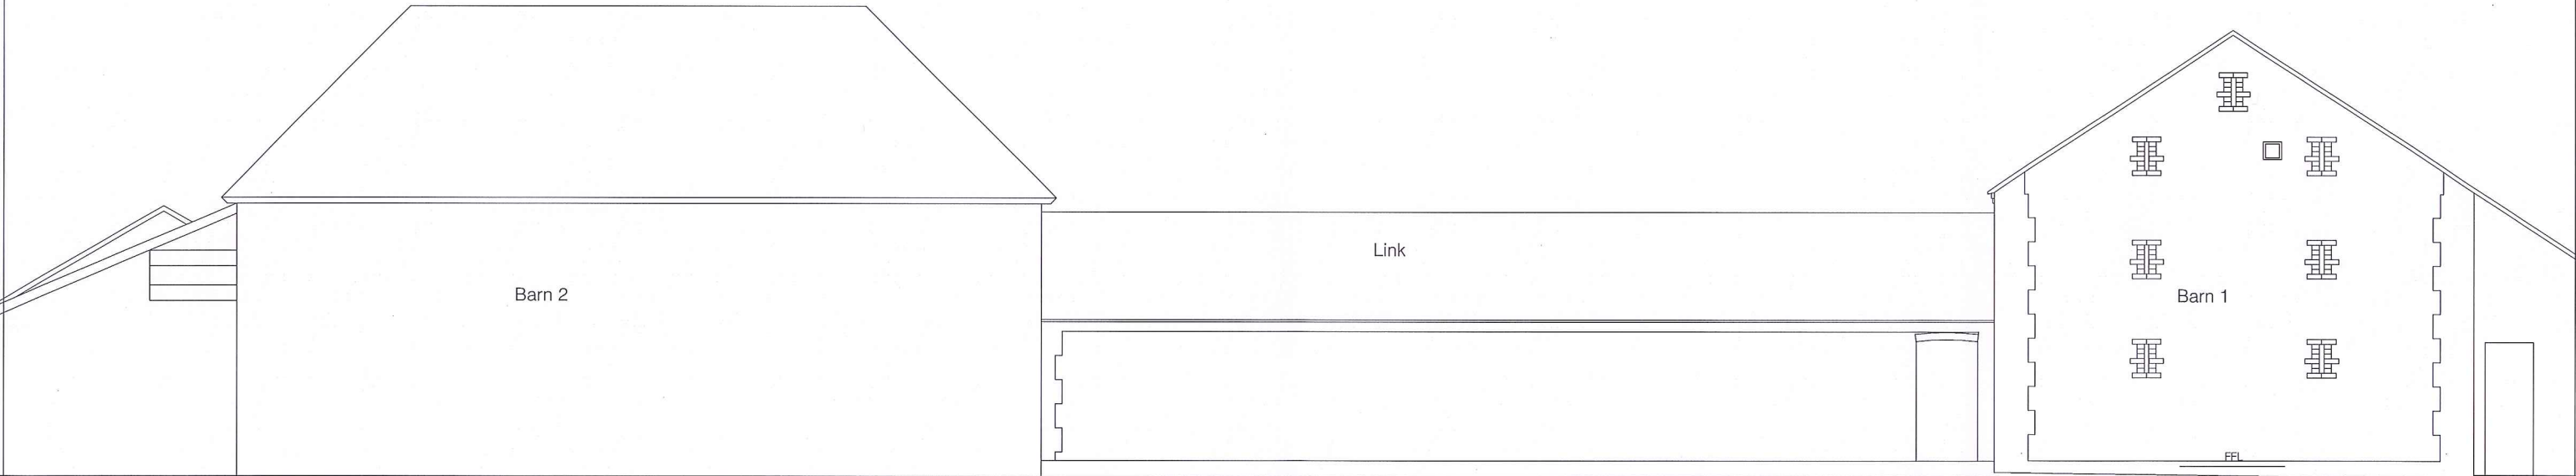

NORTH WEST

EXISTING ELEVATIONS



		Paul Maggs MCIAT Hazelwood, Harbolets Road, West Chiltington RH20 2LG Tel: 01798 813298 paul@pbproperties.co.uk www.pbproperties.co.uk		Client: Bucknell	Project Title: 2 no. Barn conversions to residential dwellings	Scales: 1:100
		Site Address: Stakers Farm Northend Road Yapton BN18 0DU		Date: June 2017	Plan No. D 0617/304/11 Drawings produced using Vectorworks CAD. Only written dimensions to be respected. Copyright protected to PB Properties	