


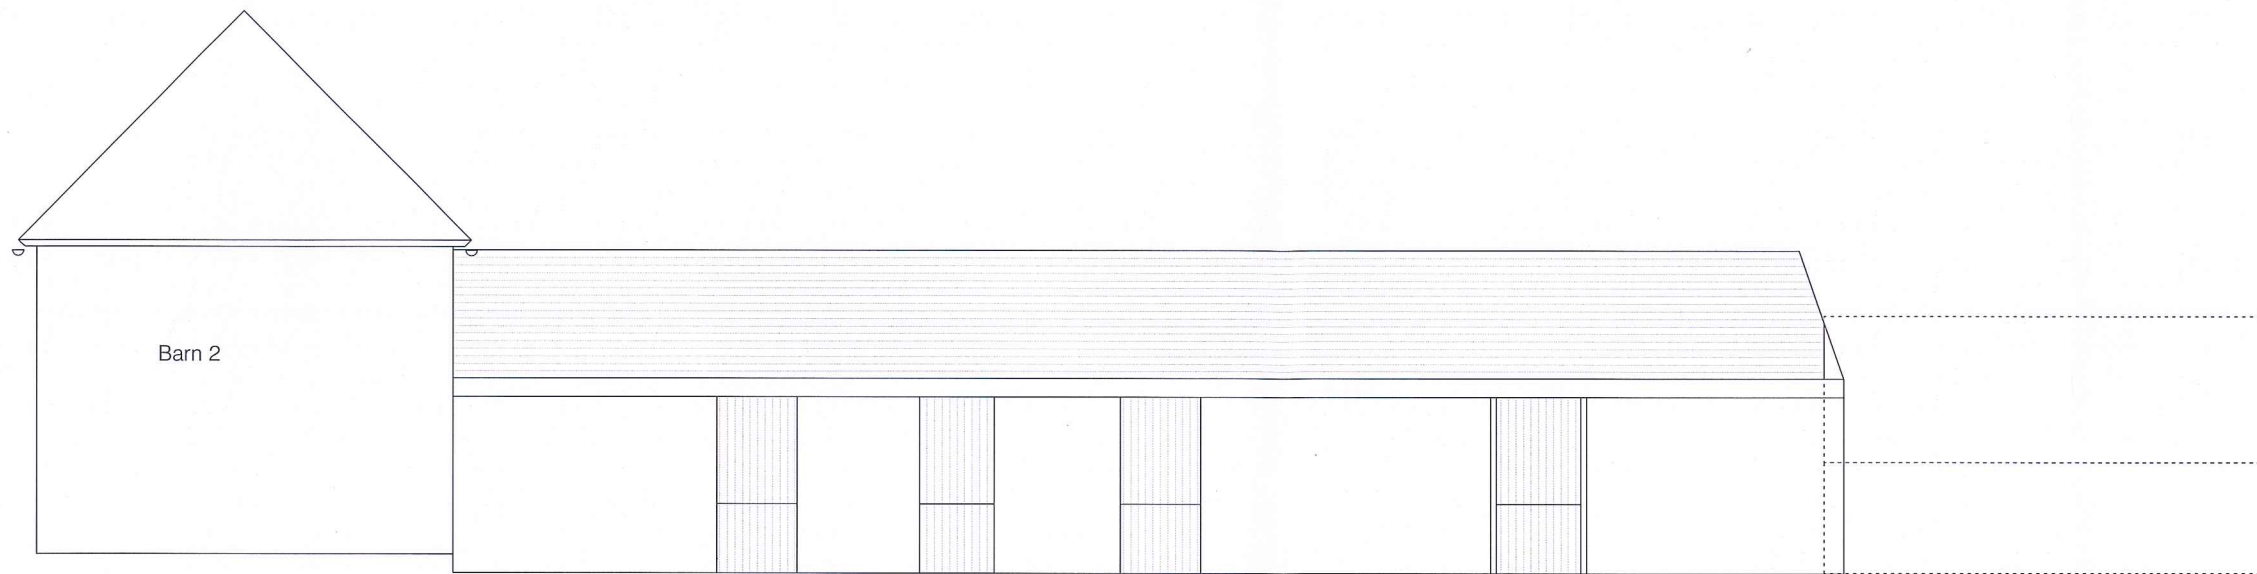

Barn 2

SOUTH WEST THROUGH YARD



Barn 1

SOUTH WEST

EXISTING ELEVATIONS



		Paul Maggs MCIAT Hazelwood, Harbolets Road, West Chiltington RH20 2LG Tel: 01798 813298 paul@pbproperties.co.uk www.pbproperties.co.uk	Client: Bucknell Site Address: Stakers Farm Northend Road Yapton BN18 0DU	Project Title: 2 no. Barn conversions to residential dwellings Date: June 2017	Scales: 1:100 Plan No. D 0617/304/12 Drawings produced using Vectorworks CAD. Only written dimensions to be respected. Copyright protected to PB Properties
--	---	---	---	--	---