



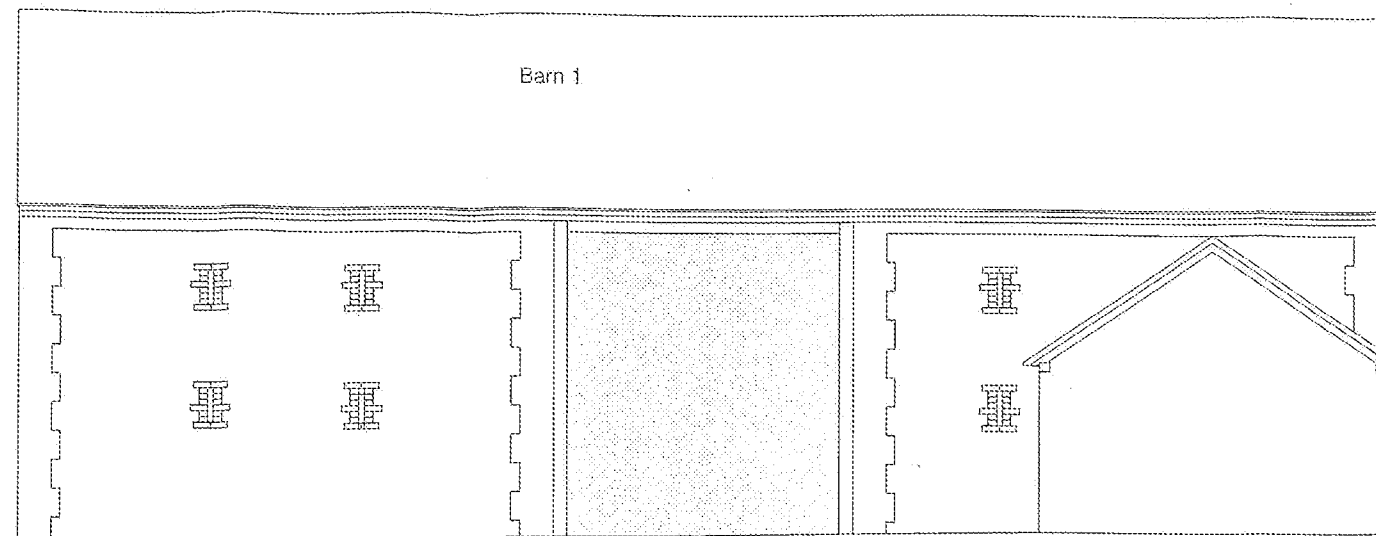


NORTH EAST THROUGH YARD

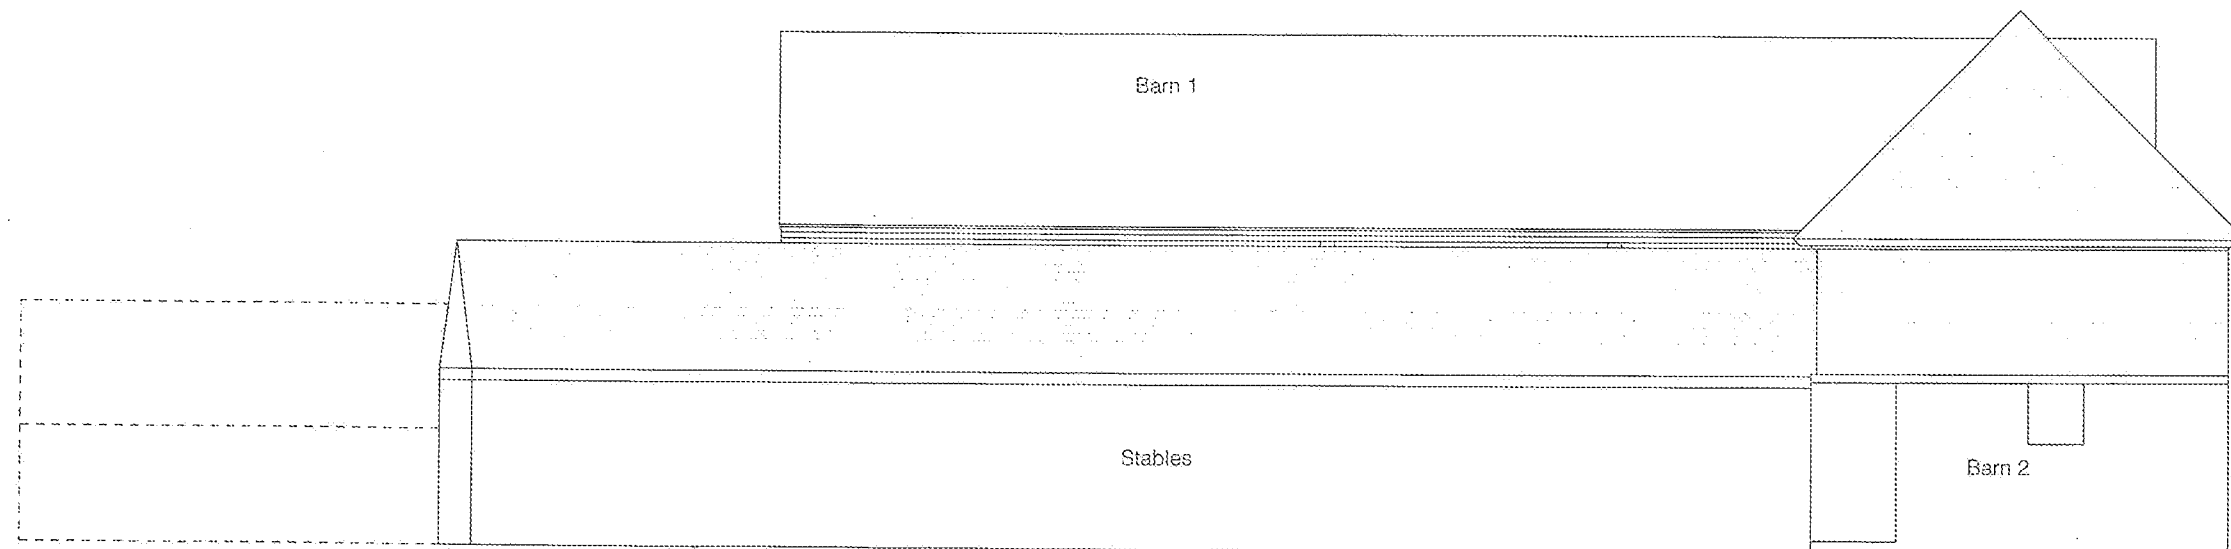

NORTH EAST

EXISTING ELEVATIONS

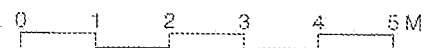

Paul Maggs MCAT
Hazelwood, Harbours Road,
West Chilton RH20 2LG
Tel: 01798 813298
paul@pbproperties.co.uk
www.pbproperties.co.uk

Client: Bucknell

Site Address:
Stakers Farm
Northend Road
Yapton
BN18 0DU

Project Title:
2 no. Barn conversions to
residential dwellings

Date: June 2017

Scales:
1:100

Plan No. D 0617/304/13

Drawings produced using Vectorworks CAD. Only
written dimensions to be respected.
Copyright protected to PB Properties