


BARN 1 EXISTING FIRST FLOOR

0 1 2 3 4 5 M

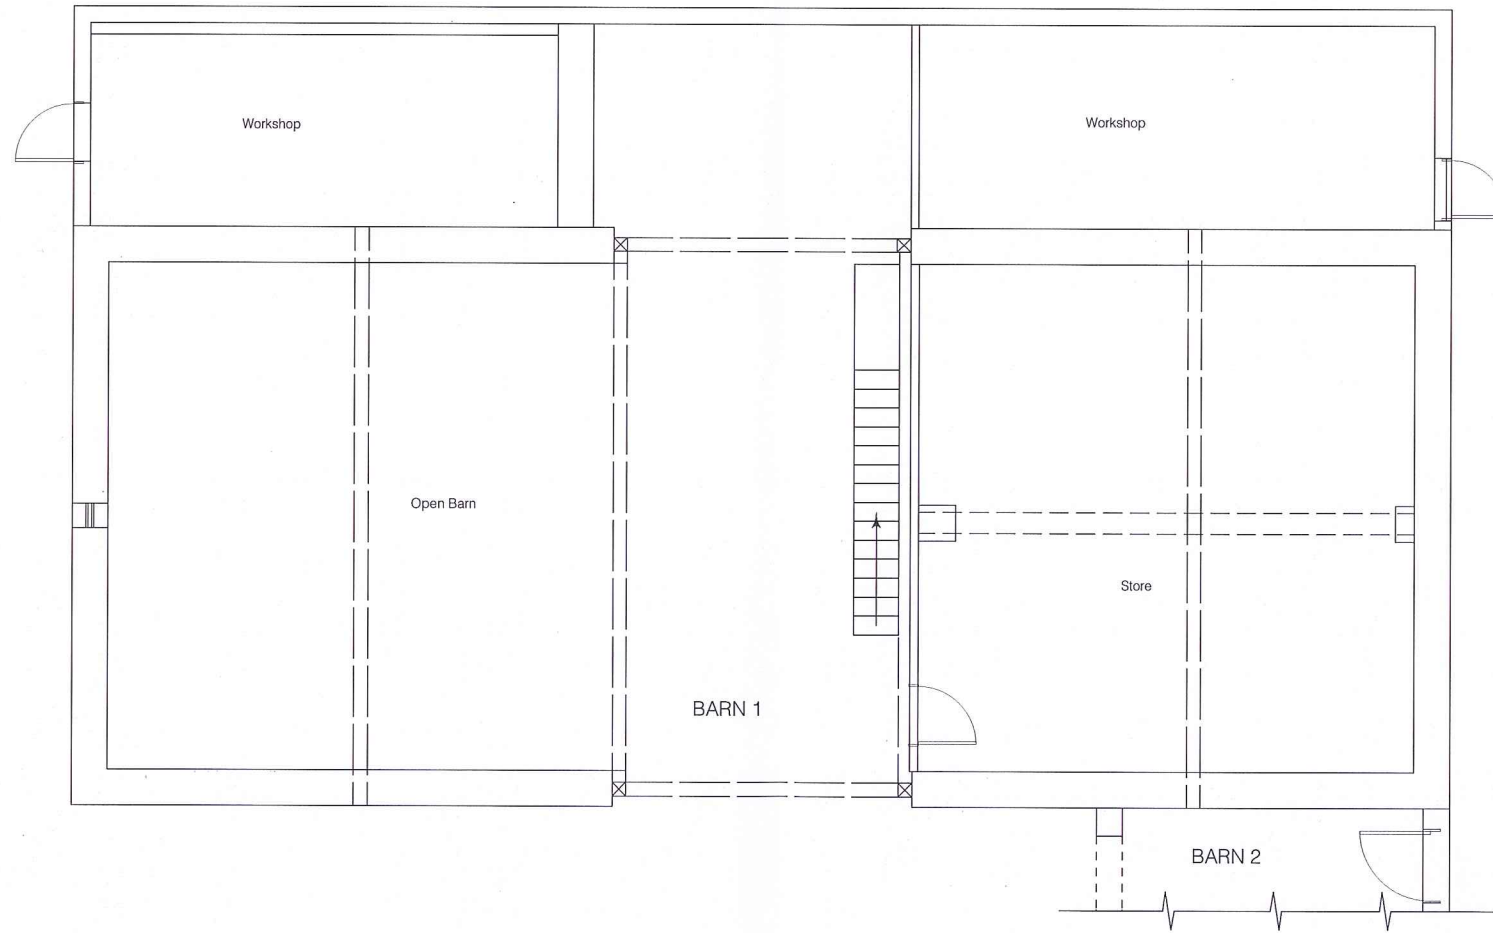

BARN 1 EXISTING GROUND FLOOR

0 1 2 3 4 5 M

