

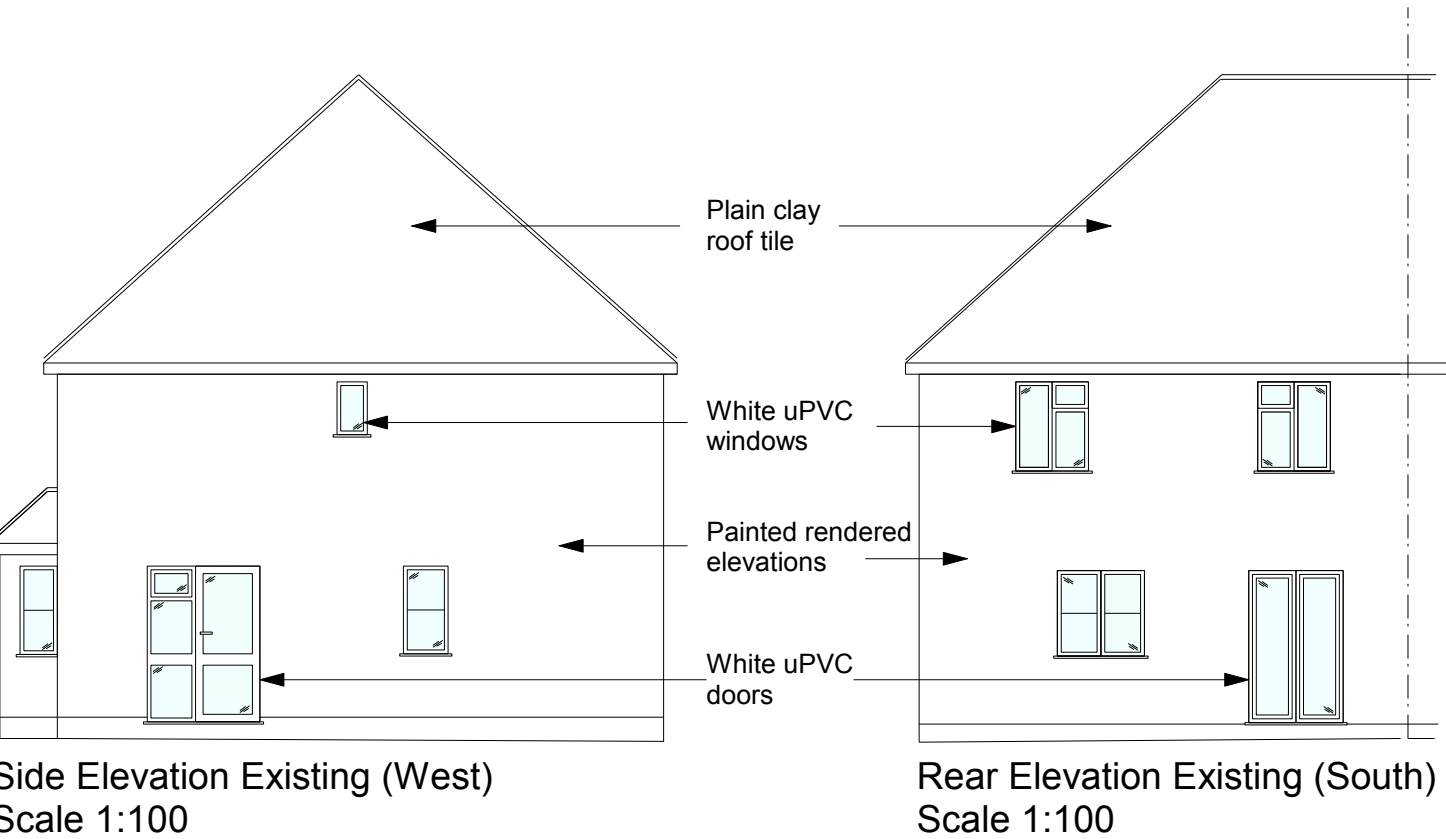
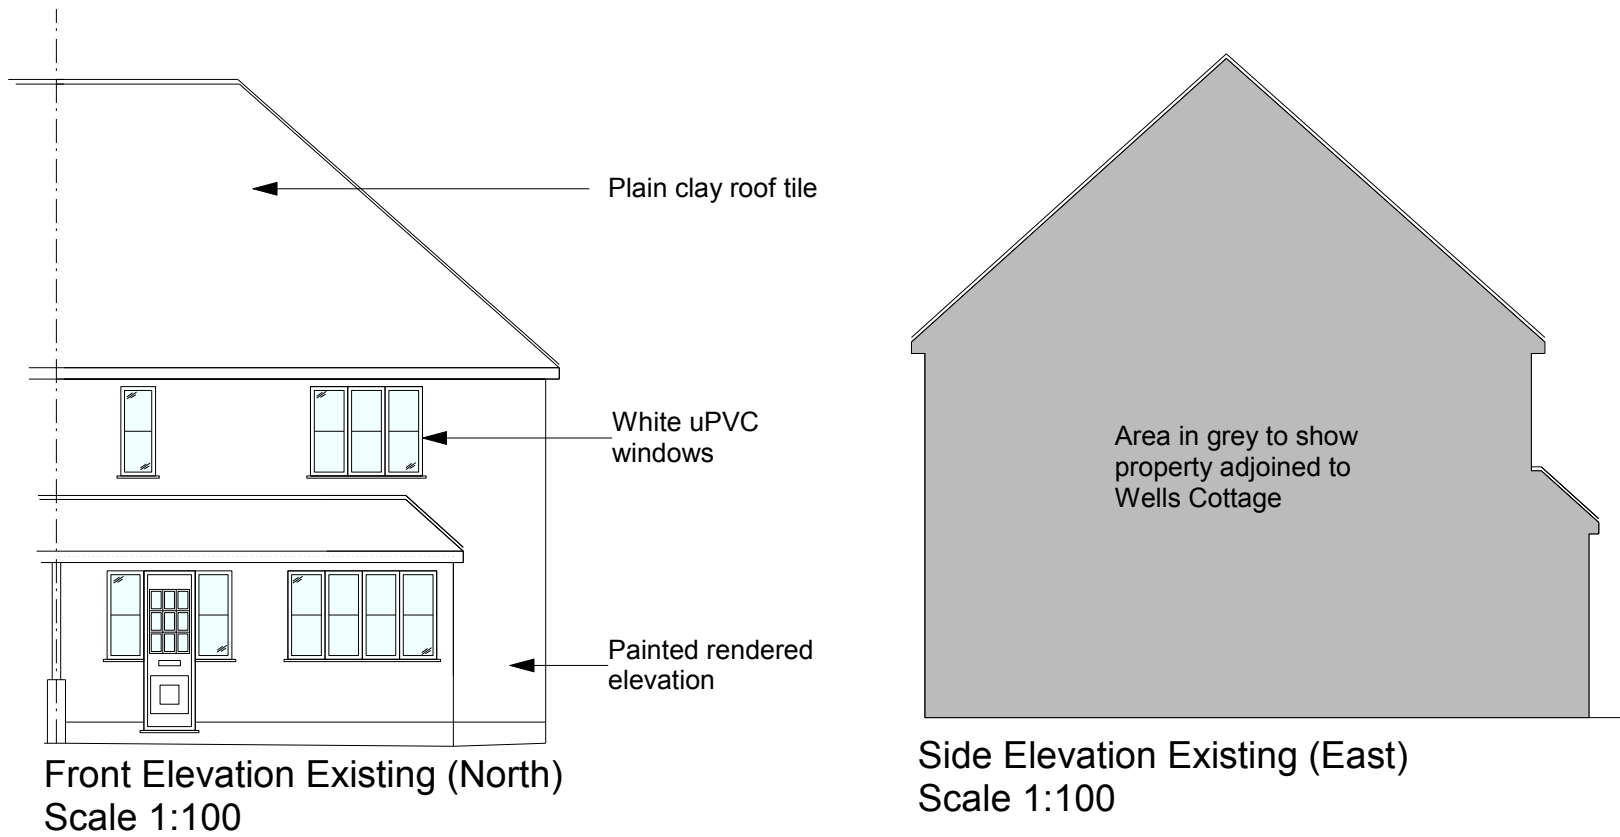


House only

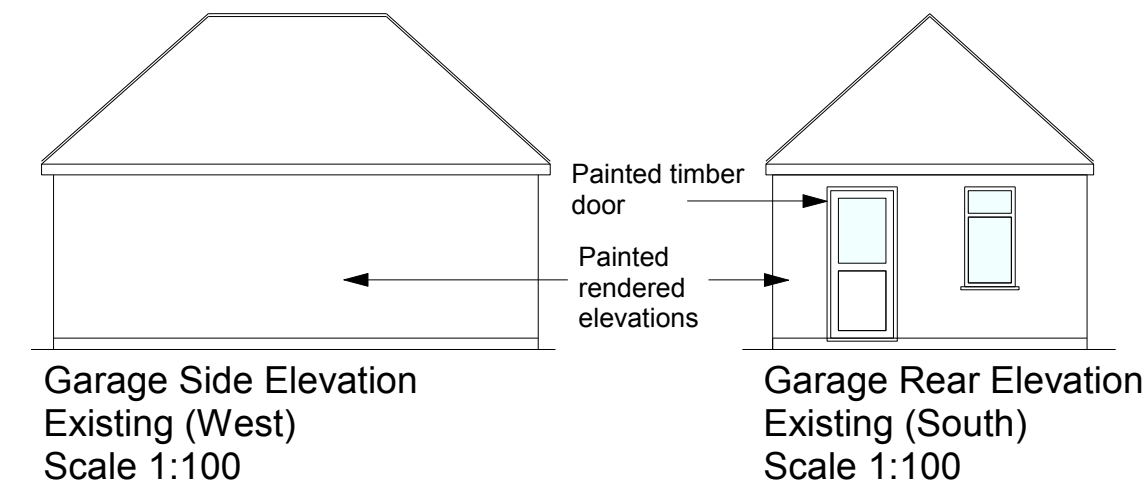

Garage Only

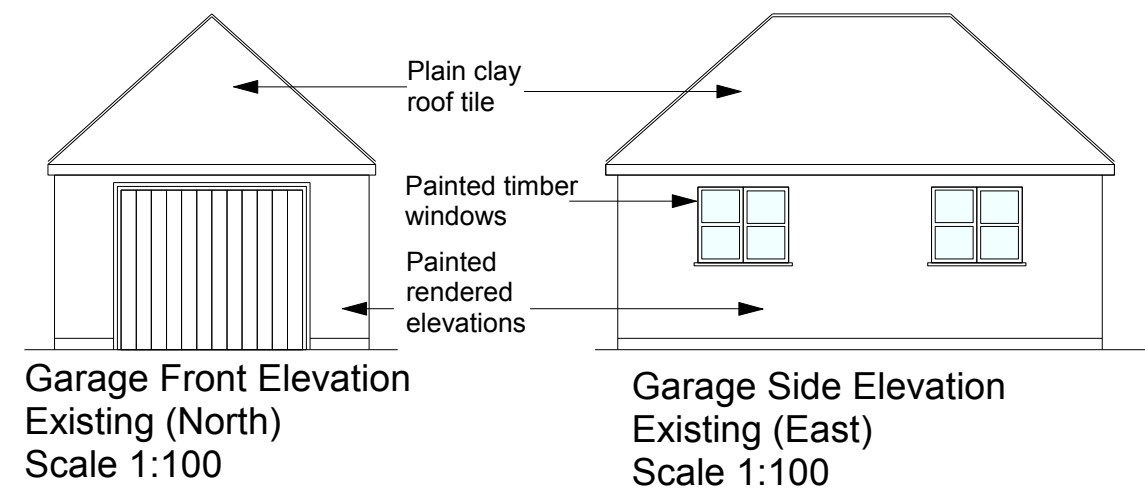

All dims and details to be checked on site prior to any commencement of work. This plan is not a full specification or schedule of work and has been produced solely for the purpose of obtaining the necessary local authority consents/approvals. For Party Wall etc. Act 1996 see Government booklet or website.	Status:			Client: Mr O Mayhew Carpenters Cottage Hoe Lane Flansham Bognor Regis West Sussex PO22 8NW	Revision: A	Project: Extension
	Preliminary	☐	Tender	☐	Scale: 1:50 & 100 @A3	Content: Existing elevations of house and garage
	Planning	☒	Construction	☐	Date: May 18	
	Building Regulations	☐	As Built	☐	Dwg No: OM001	