




Proposed Ground Floor Plan at 1:100 scale

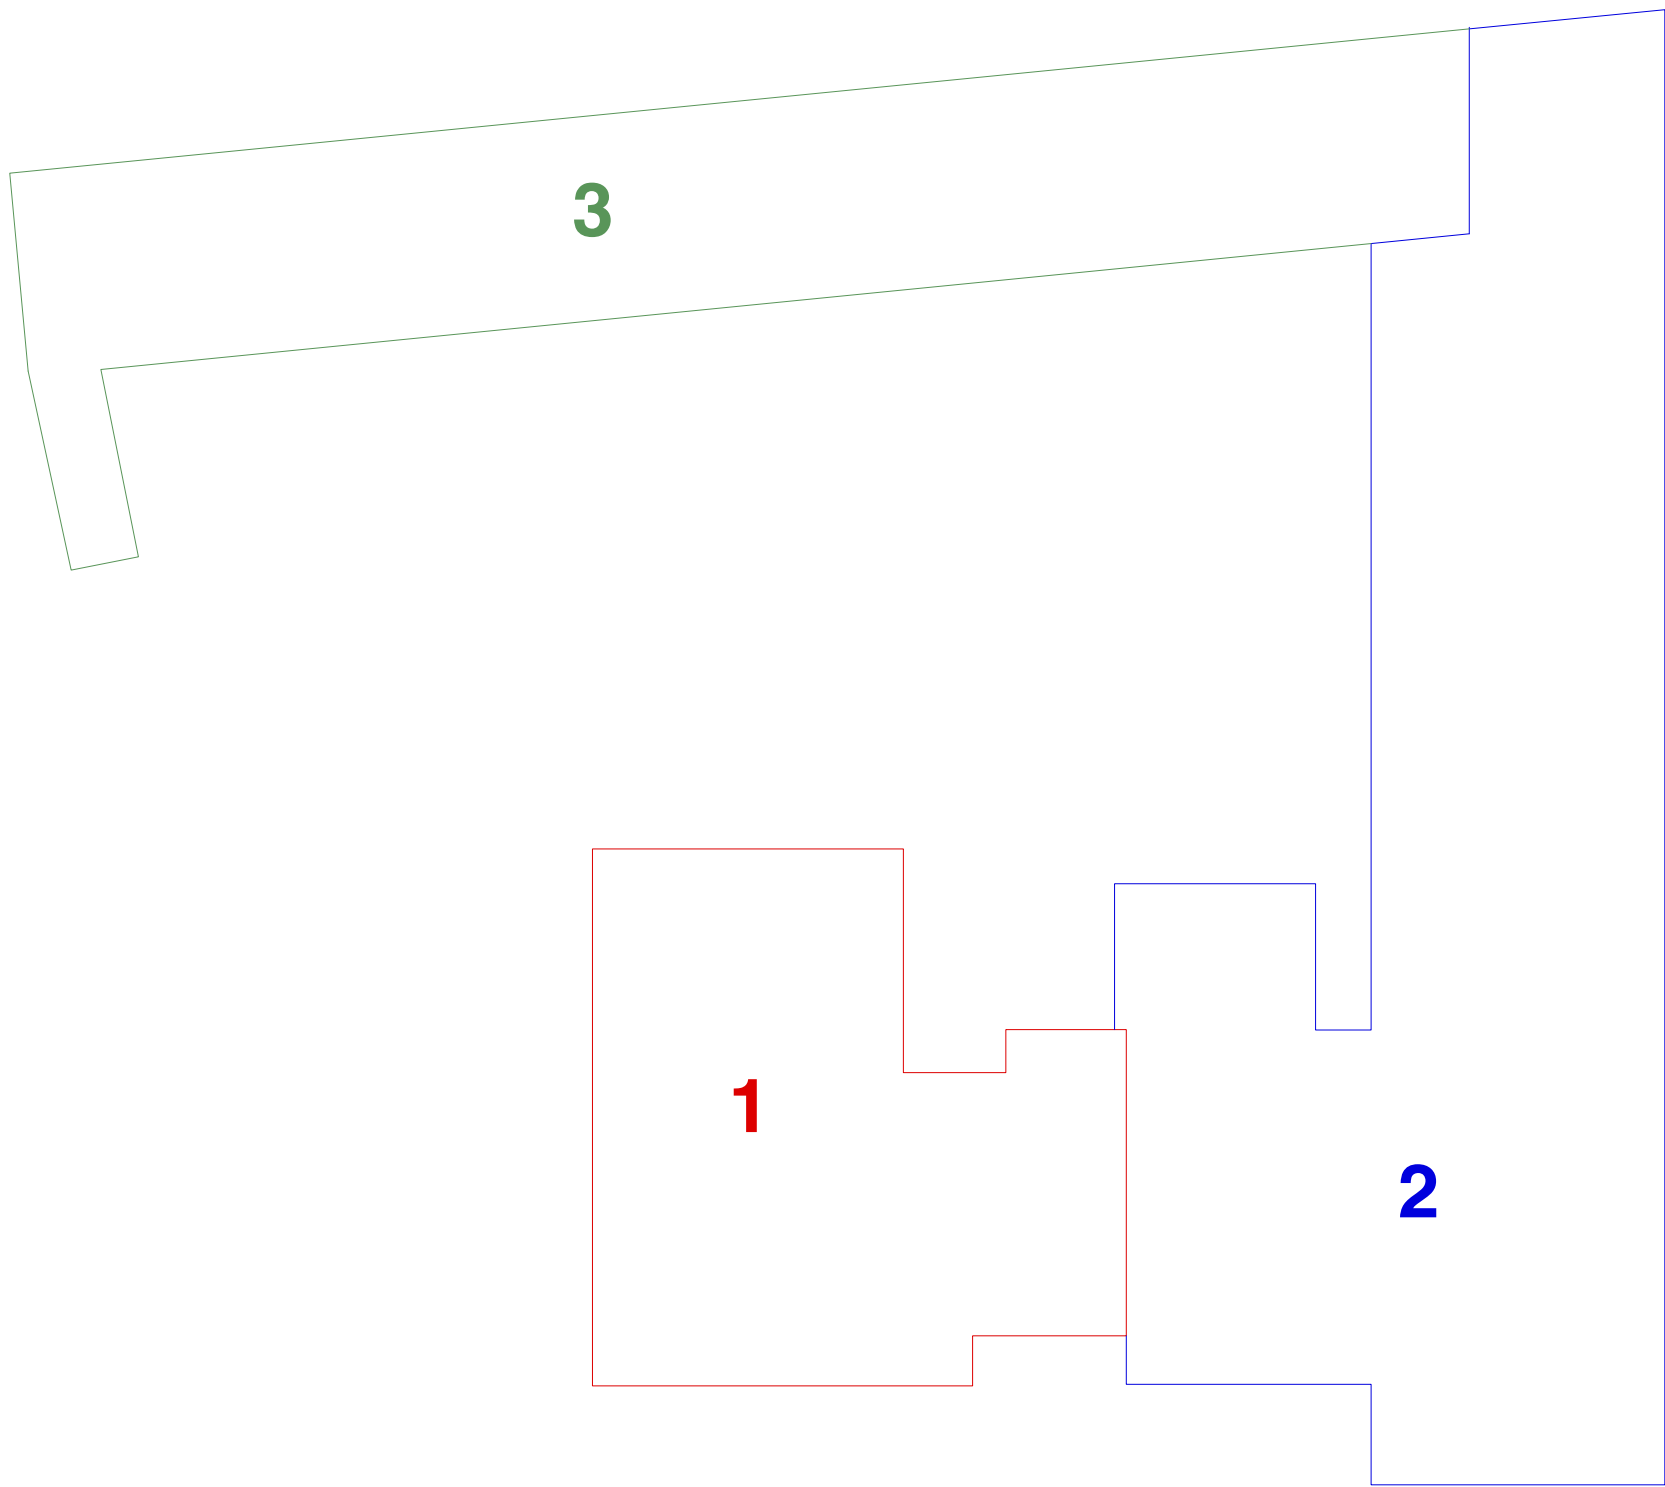

Proposed Division Key at 1:200 scale

CLIENT	Mr M Ingles	
SITE	Old Bisham Farmhouse, Bisham, West Sussex	
PROJECT	Conversion to 3 Dwellings	
DRAWING	003 Proposed Floor Plans	
DATE	01 05 16	
AUTHOR	PL	0m1m2m3m SCALE BAR @ 1:100
STATUS		
SCALE		
REVISION	DATE	AMENDMENT

NOTES

1. DRAWINGS ARE NOT TO BE SCALED EXCEPT FOR PLANNING PURPOSES.
2. SCALE BAR FOR PLANNING PURPOSES ONLY.
3. ROOM DIMENSIONS WHERE SHOWN ARE APPROXIMATE.
4. ALL DIMENSIONS TO BE CONTRACTOR CHECKED ON SITE BEFORE USE.
5. PROPOSED DRAWINGS ARE SUBJECT TO LOCAL AUTHORITY PLANNING /
LBC & BUILDING REGULATIONS APPROVAL.
6. DRAWINGS CREATED FROM DATA SUPPLIED BY THIRD PARTY. AS SUCH
ALL DIMENSIONS MUST BE CHECKED AND CONFIRMED PRIOR TO ANY
CONSTRUCTION WORKS TAKING PLACE.
7. THESE ARE NOT SURVEY DRAWINGS.
8. DRAWINGS REMAIN COPYRIGHT OF CORINTHIAN ARCHITECTURAL DESIGN
AND CANNOT BE REPRODUCED OR USED BY ANOTHER PARTY WITHOUT
PRIOR WRITTEN CONSENT.

CORINTHIAN ARCHITECTURAL DESIGN

8 Davys Court, Funtlington, Chichester, West Sussex, PO18 9LG
01243 576 078 > contact@corinthianad.co.uk > www.corinthianad.co.uk