


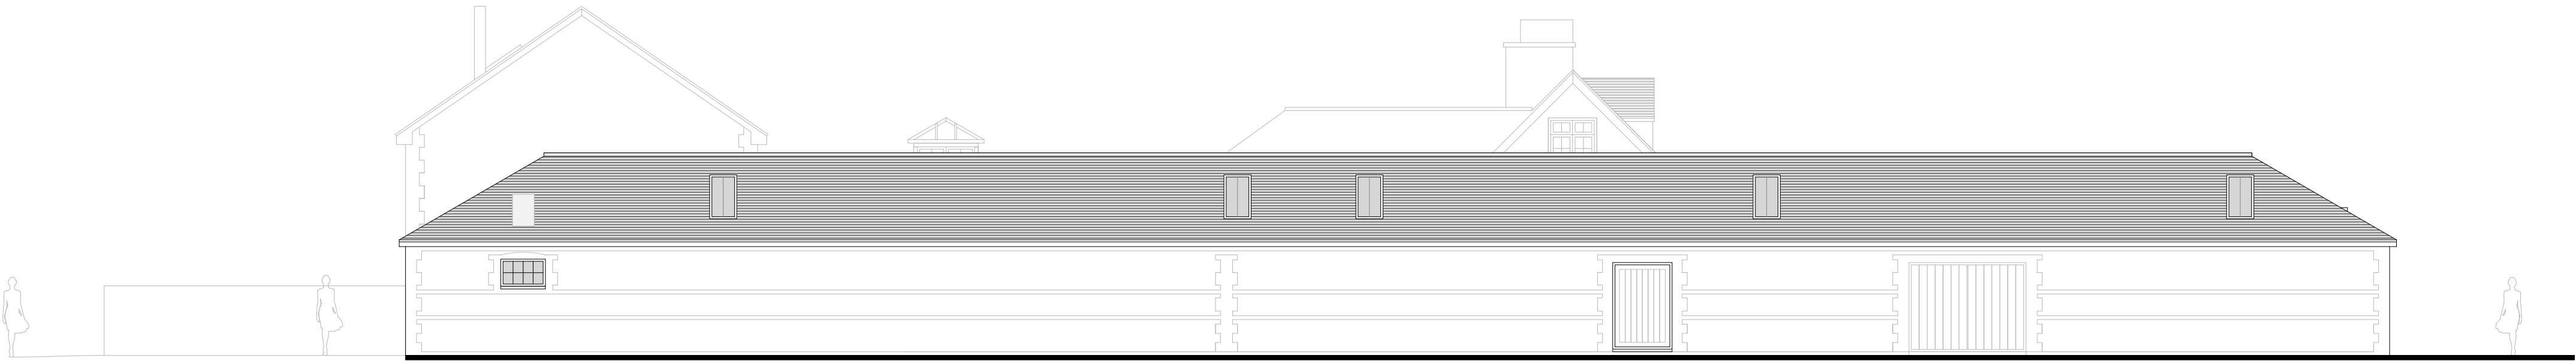


Proposed East Elevation at 1:100 scale




Proposed Inner West Elevation at 1:100 scale



Proposed West Elevation at 1:100 scale

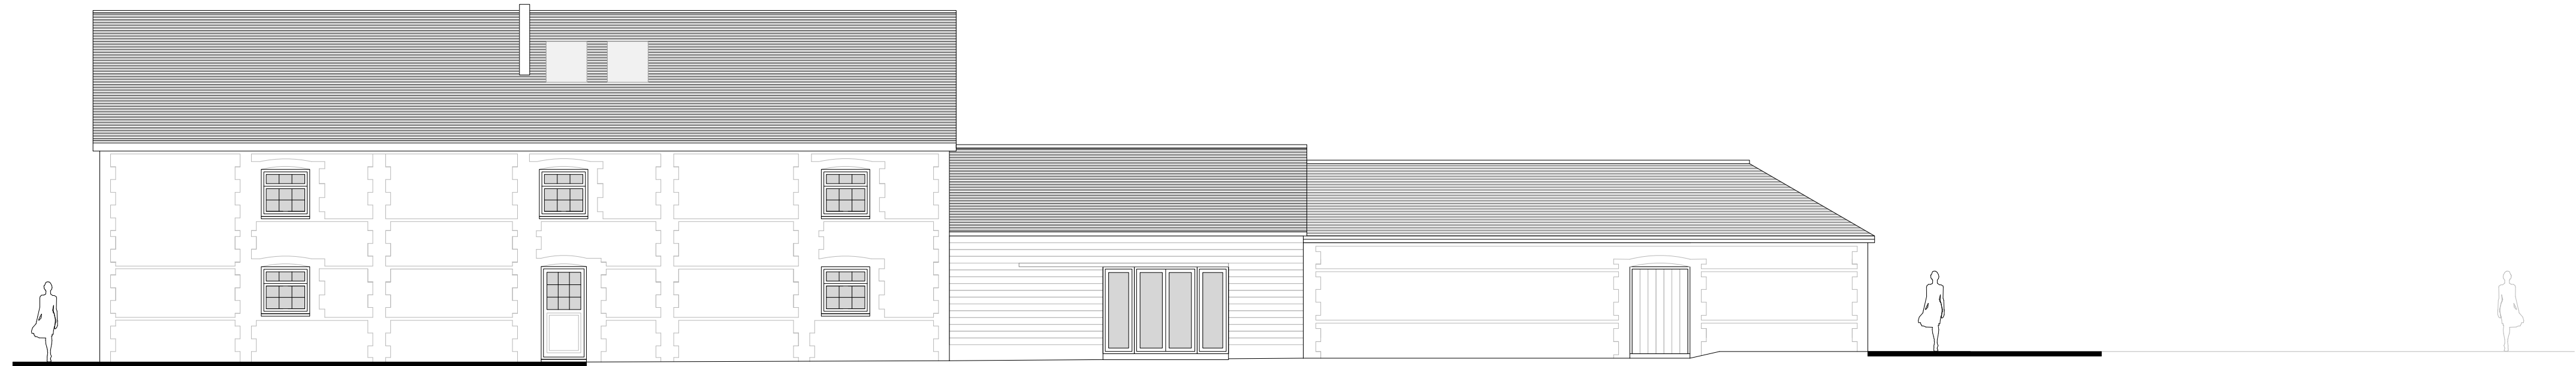

Proposed North Elevation at 1:100 scale

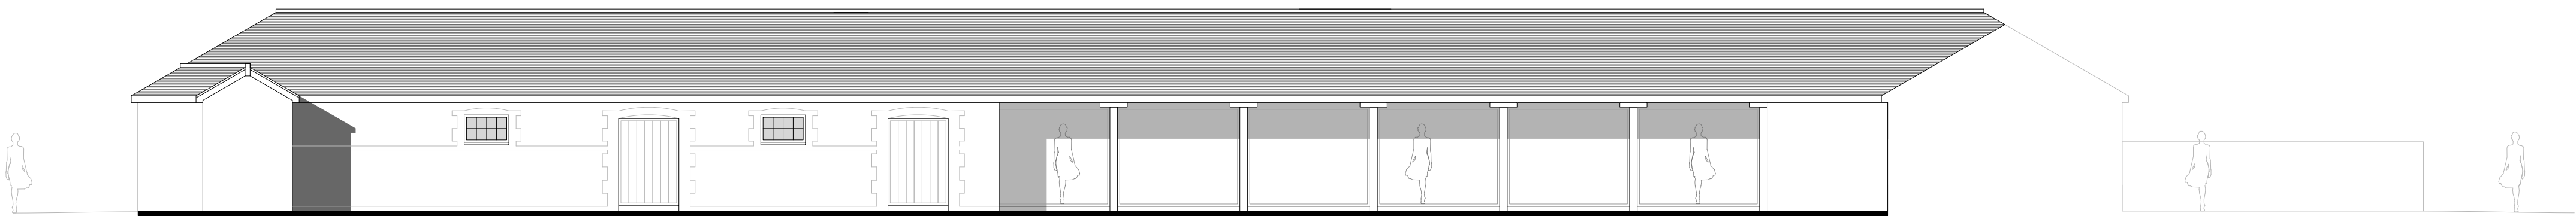

Proposed Inner East Elevation at 1:100 scale

|   |                                           |                                                   |
|---|-------------------------------------------|---------------------------------------------------|
| CLIENT   | Mr M Ingles                               |                                                   |
| SITE   | Old Bisham Farmhouse, Bisham, West Sussex |                                                   |
| PROJECT   | Conversion to 3 Dwellings                 |                                                   |
| DRAWING   | 006 Proposed Elevations                   |                                                   |
| DATE   | 01 05 16                                  |                                                   |
| AUTHOR   |                                           | <div>0m1m2m3m</div> <div>SCALE BAR @ 1: 100</div> |
| STATUS   | PL                                        |                                                   |
| SCALE   | 1: 100 @ A1                               |                                                   |
| REVISION   | DATE                                      | AMENDMENT                                         |
|   |                                           |                                                   |
| <div>NOTES</div> <div>1. DRAWINGS ARE NOT TO BE SCALED EXCEPT FOR PLANNING PURPOSES.<br/>2. SCALE BAR FOR PLANNING PURPOSES ONLY.<br/>3. ROOM DIMENSIONS WHERE SHOWN ARE APPROXIMATE.<br/>4. ALL DIMENSIONS TO BE CONTRACTOR CHECKED ON SITE BEFORE USE.<br/>5. PROPOSED DRAWINGS ARE SUBJECT TO LOCAL AUTHORITY PLANNING /<br/>LBC &amp; BUILDING REGULATIONS APPROVAL.<br/>6. DRAWINGS CREATED FROM DATA SUPPLIED BY THIRD PARTY, AS SUCH<br/>ALL DIMENSIONS MUST BE CHECKED AND CONFIRMED PRIOR TO ANY<br/>CONSTRUCTION WORKS TAKING PLACE.<br/>7. THESE ARE NOT SURVEY DRAWINGS.<br/>8. DRAWINGS REMAIN COPYRIGHT OF CORINTHIAN ARCHITECTURAL DESIGN<br/>AND CANNOT BE REPRODUCED OR USED BY ANOTHER PARTY WITHOUT<br/>PRIOR WRITTEN CONSENT.</div> |                                           |                                                   |
| <div>CORINTHIAN ARCHITECTURAL DESIGN</div> <div>8 Davys Court, Funtlington, Chichester, West Sussex, PO18 9LG<br/>01243 576 078 &gt; contact@corinthianad.co.uk &gt; www.corinthianad.co.uk</div>   |                                           |                                                   |





