




© Crown Copyright and database rights 2015 Ordnance Survey 100048957. The representation of road, track or path is no evidence of a boundary or right of way. The representation of features as lines is no evidence of a property boundary.

Supplied by: [www.ukmapcentre.com](http://www.ukmapcentre.com)  
Serial Number: 66197  
Centre Coordinates: 497091,102098  
Production Date: 10 Mar 2015 11:29

OLD BILSHAM FARMHOUSE, BILSHAM LANE, YAPTON, ARUNDEL, BN18 0JX

Location Plan at 1:1250 scale

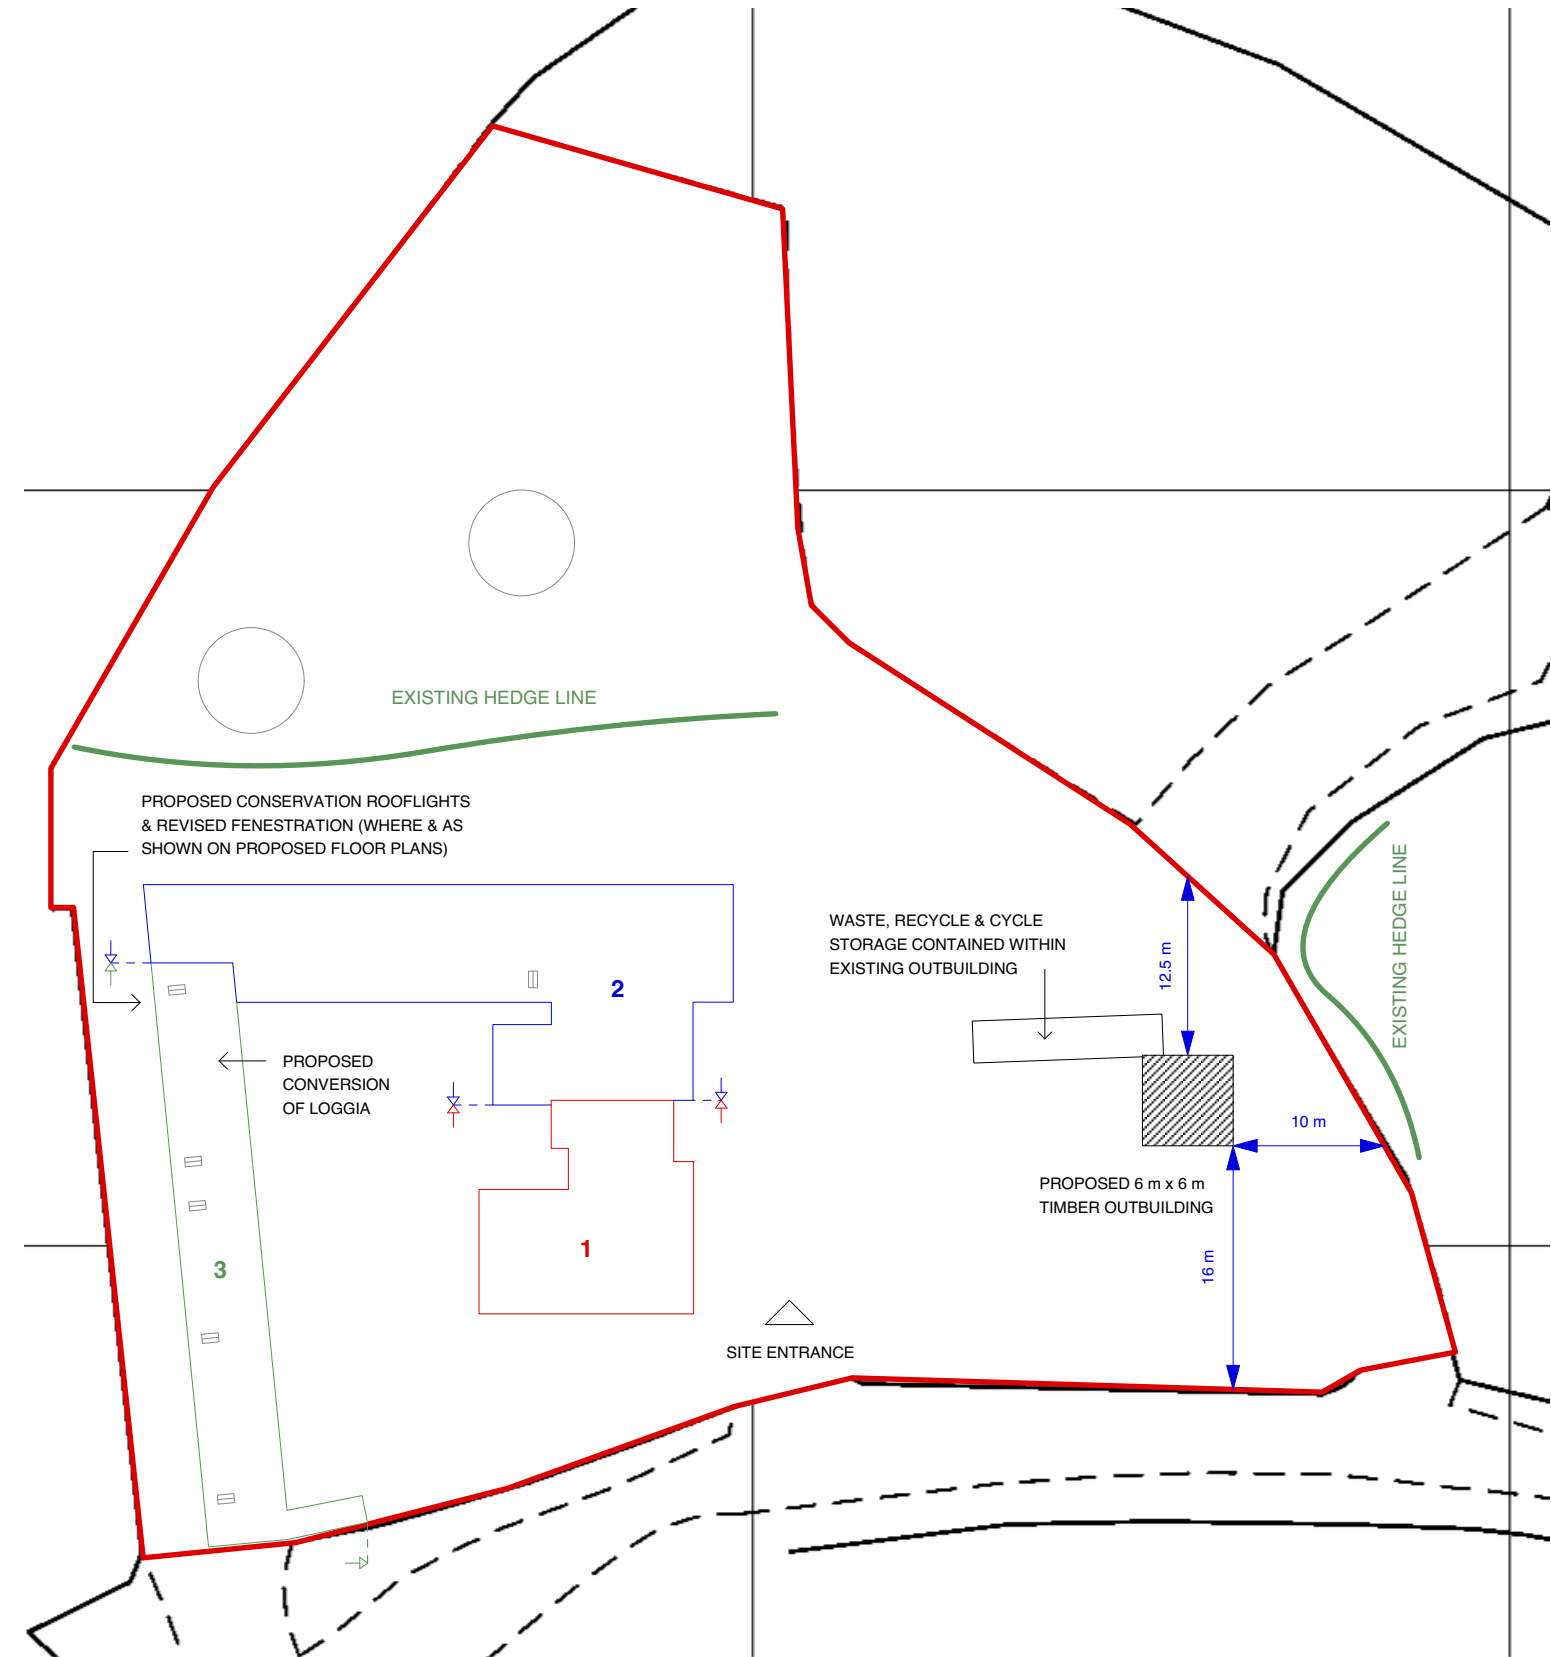

Site Plan at 1:500 scale

0m 5m 10m 15m  
SCALE BAR @ 1: 500