
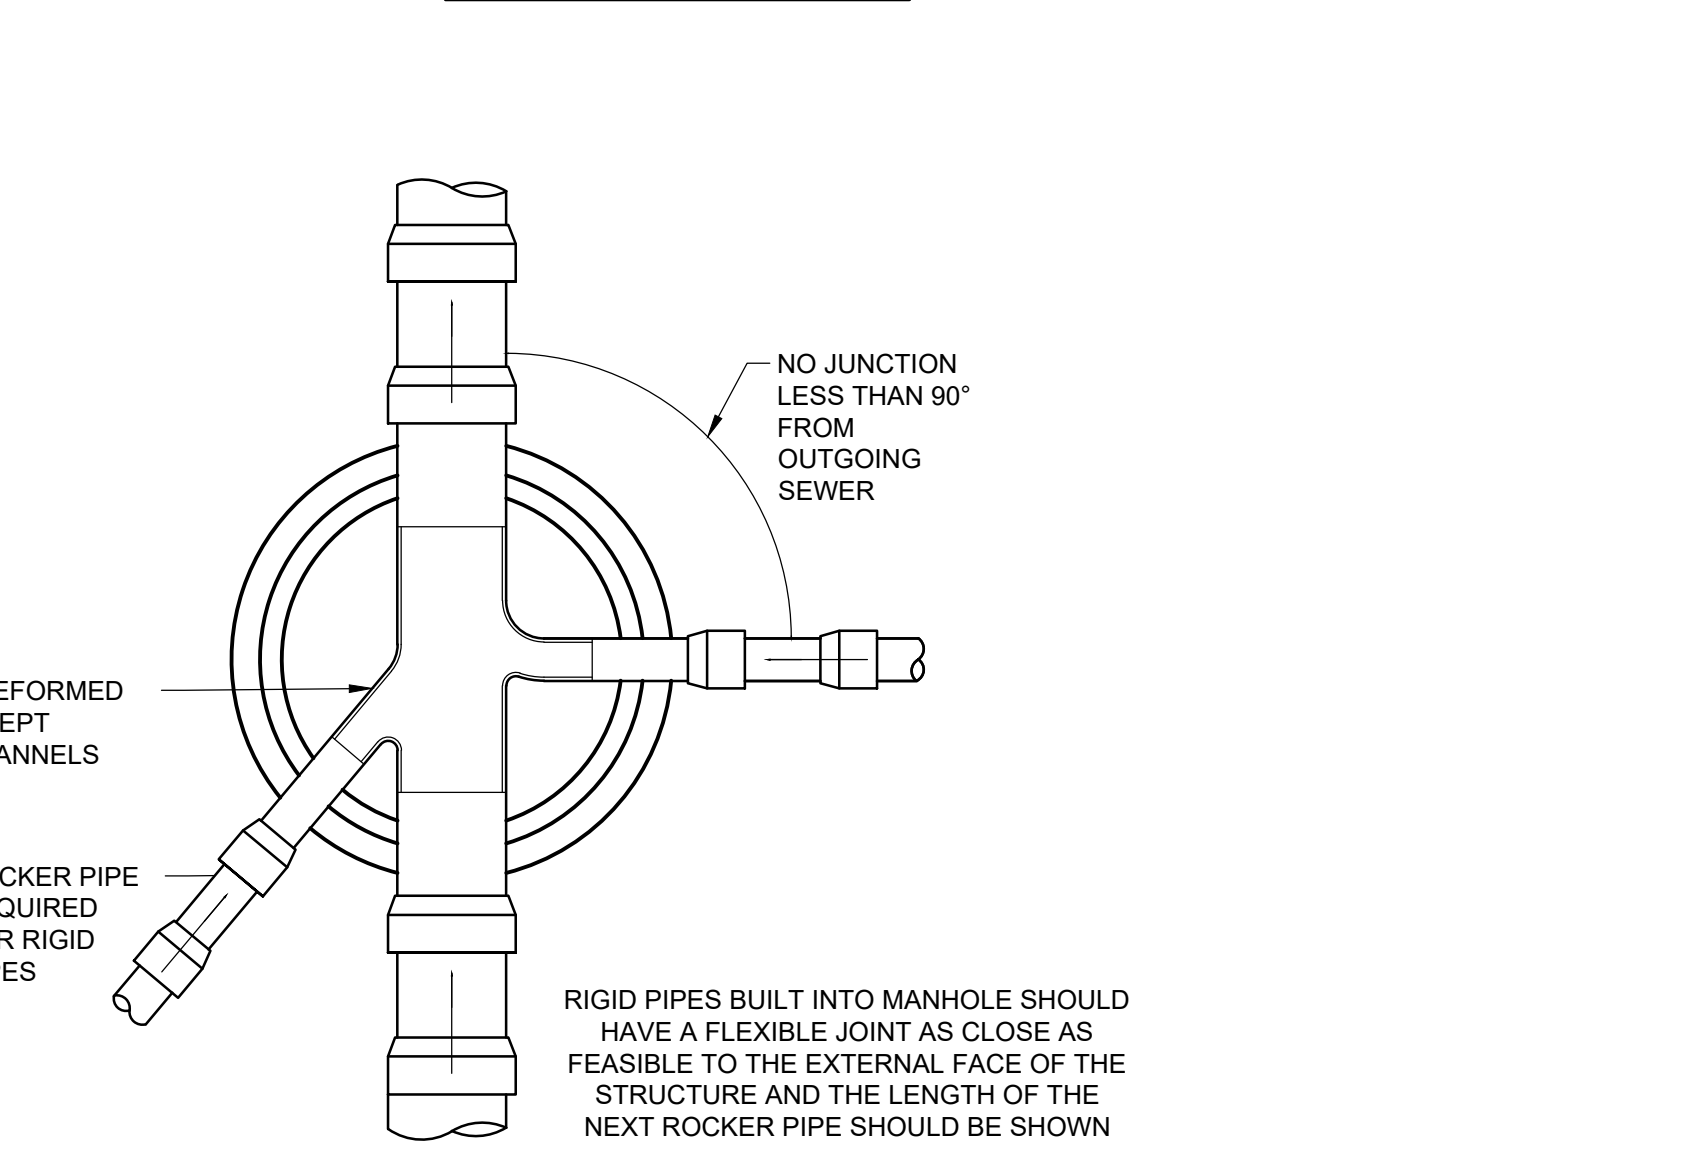
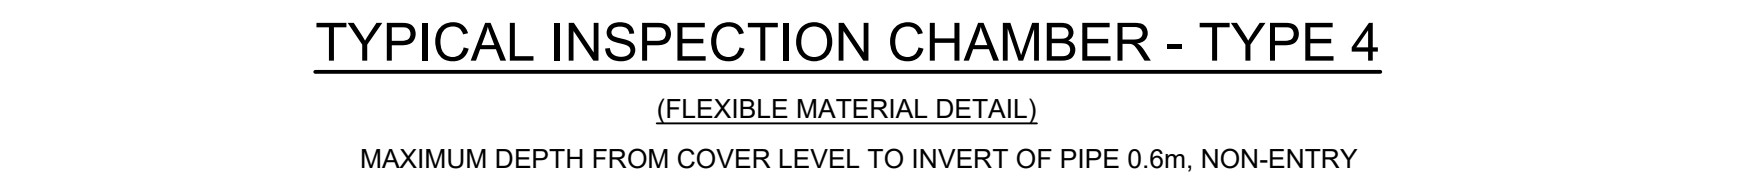
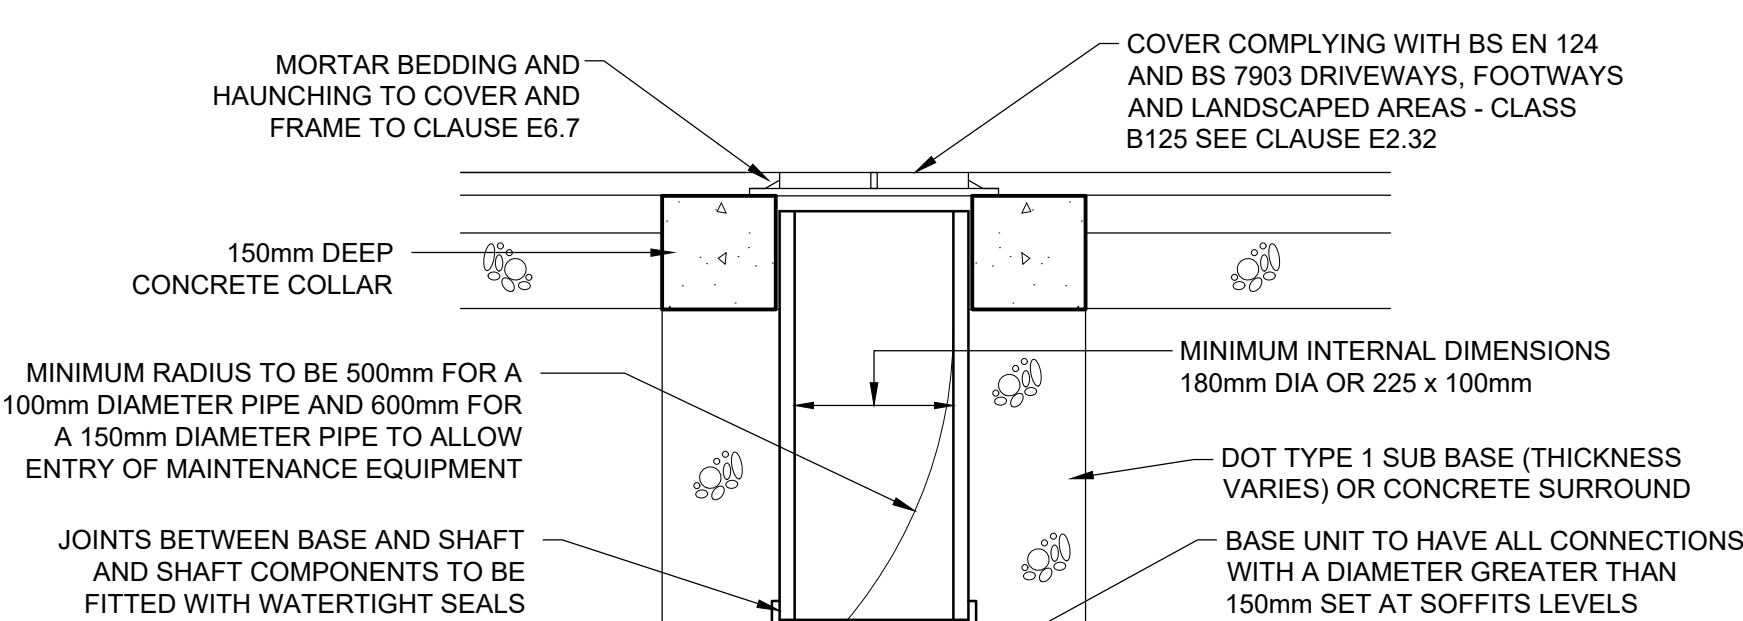
 
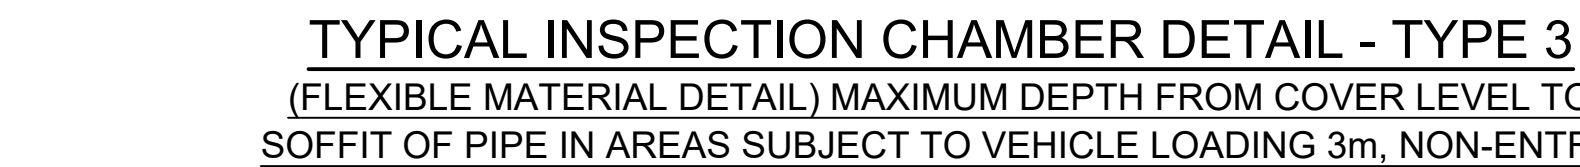


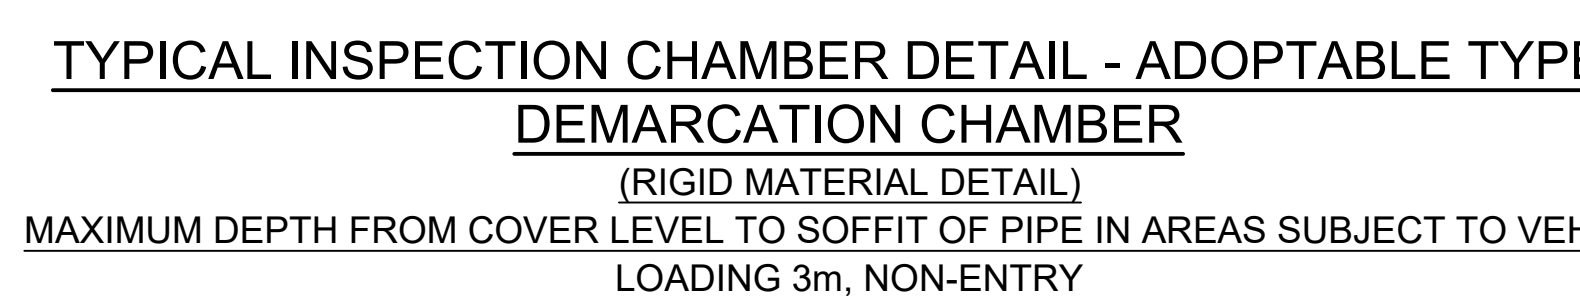

Copyright ASCE, All rights reserved.

 **ODYSSEY**

Odyssey House
Unit 3 Winchester Hill Business Park
Winchester Hill, Romsey
Southampton SO51 7UT

Telephone: 01794 537880
Fax: 01256 331154
E: info@odysseyconsult.co.uk
W: www.odysseyconsult.co.uk

Job Title				
LAND AT STAKERS FARM, YAPTON				
Drawing Title				
DRAINAGE CONSTRUCTION DETAILS (SHEET 1 OF 2)				
Client				
DANDARA LIMITED (SOUTHERN)				
Scale	Date		Designed	
AS SHOWN	JUL 20		CJL	
Drawn	Checked	Approved		
CJL	SW	JHM		
Job No	Drawing No			Rev
18-204	YAP-180-030			C2