


- water monitoring installed ok
- not installed
- water monitoring installed 28/10/19 following AOC comment by GESC.

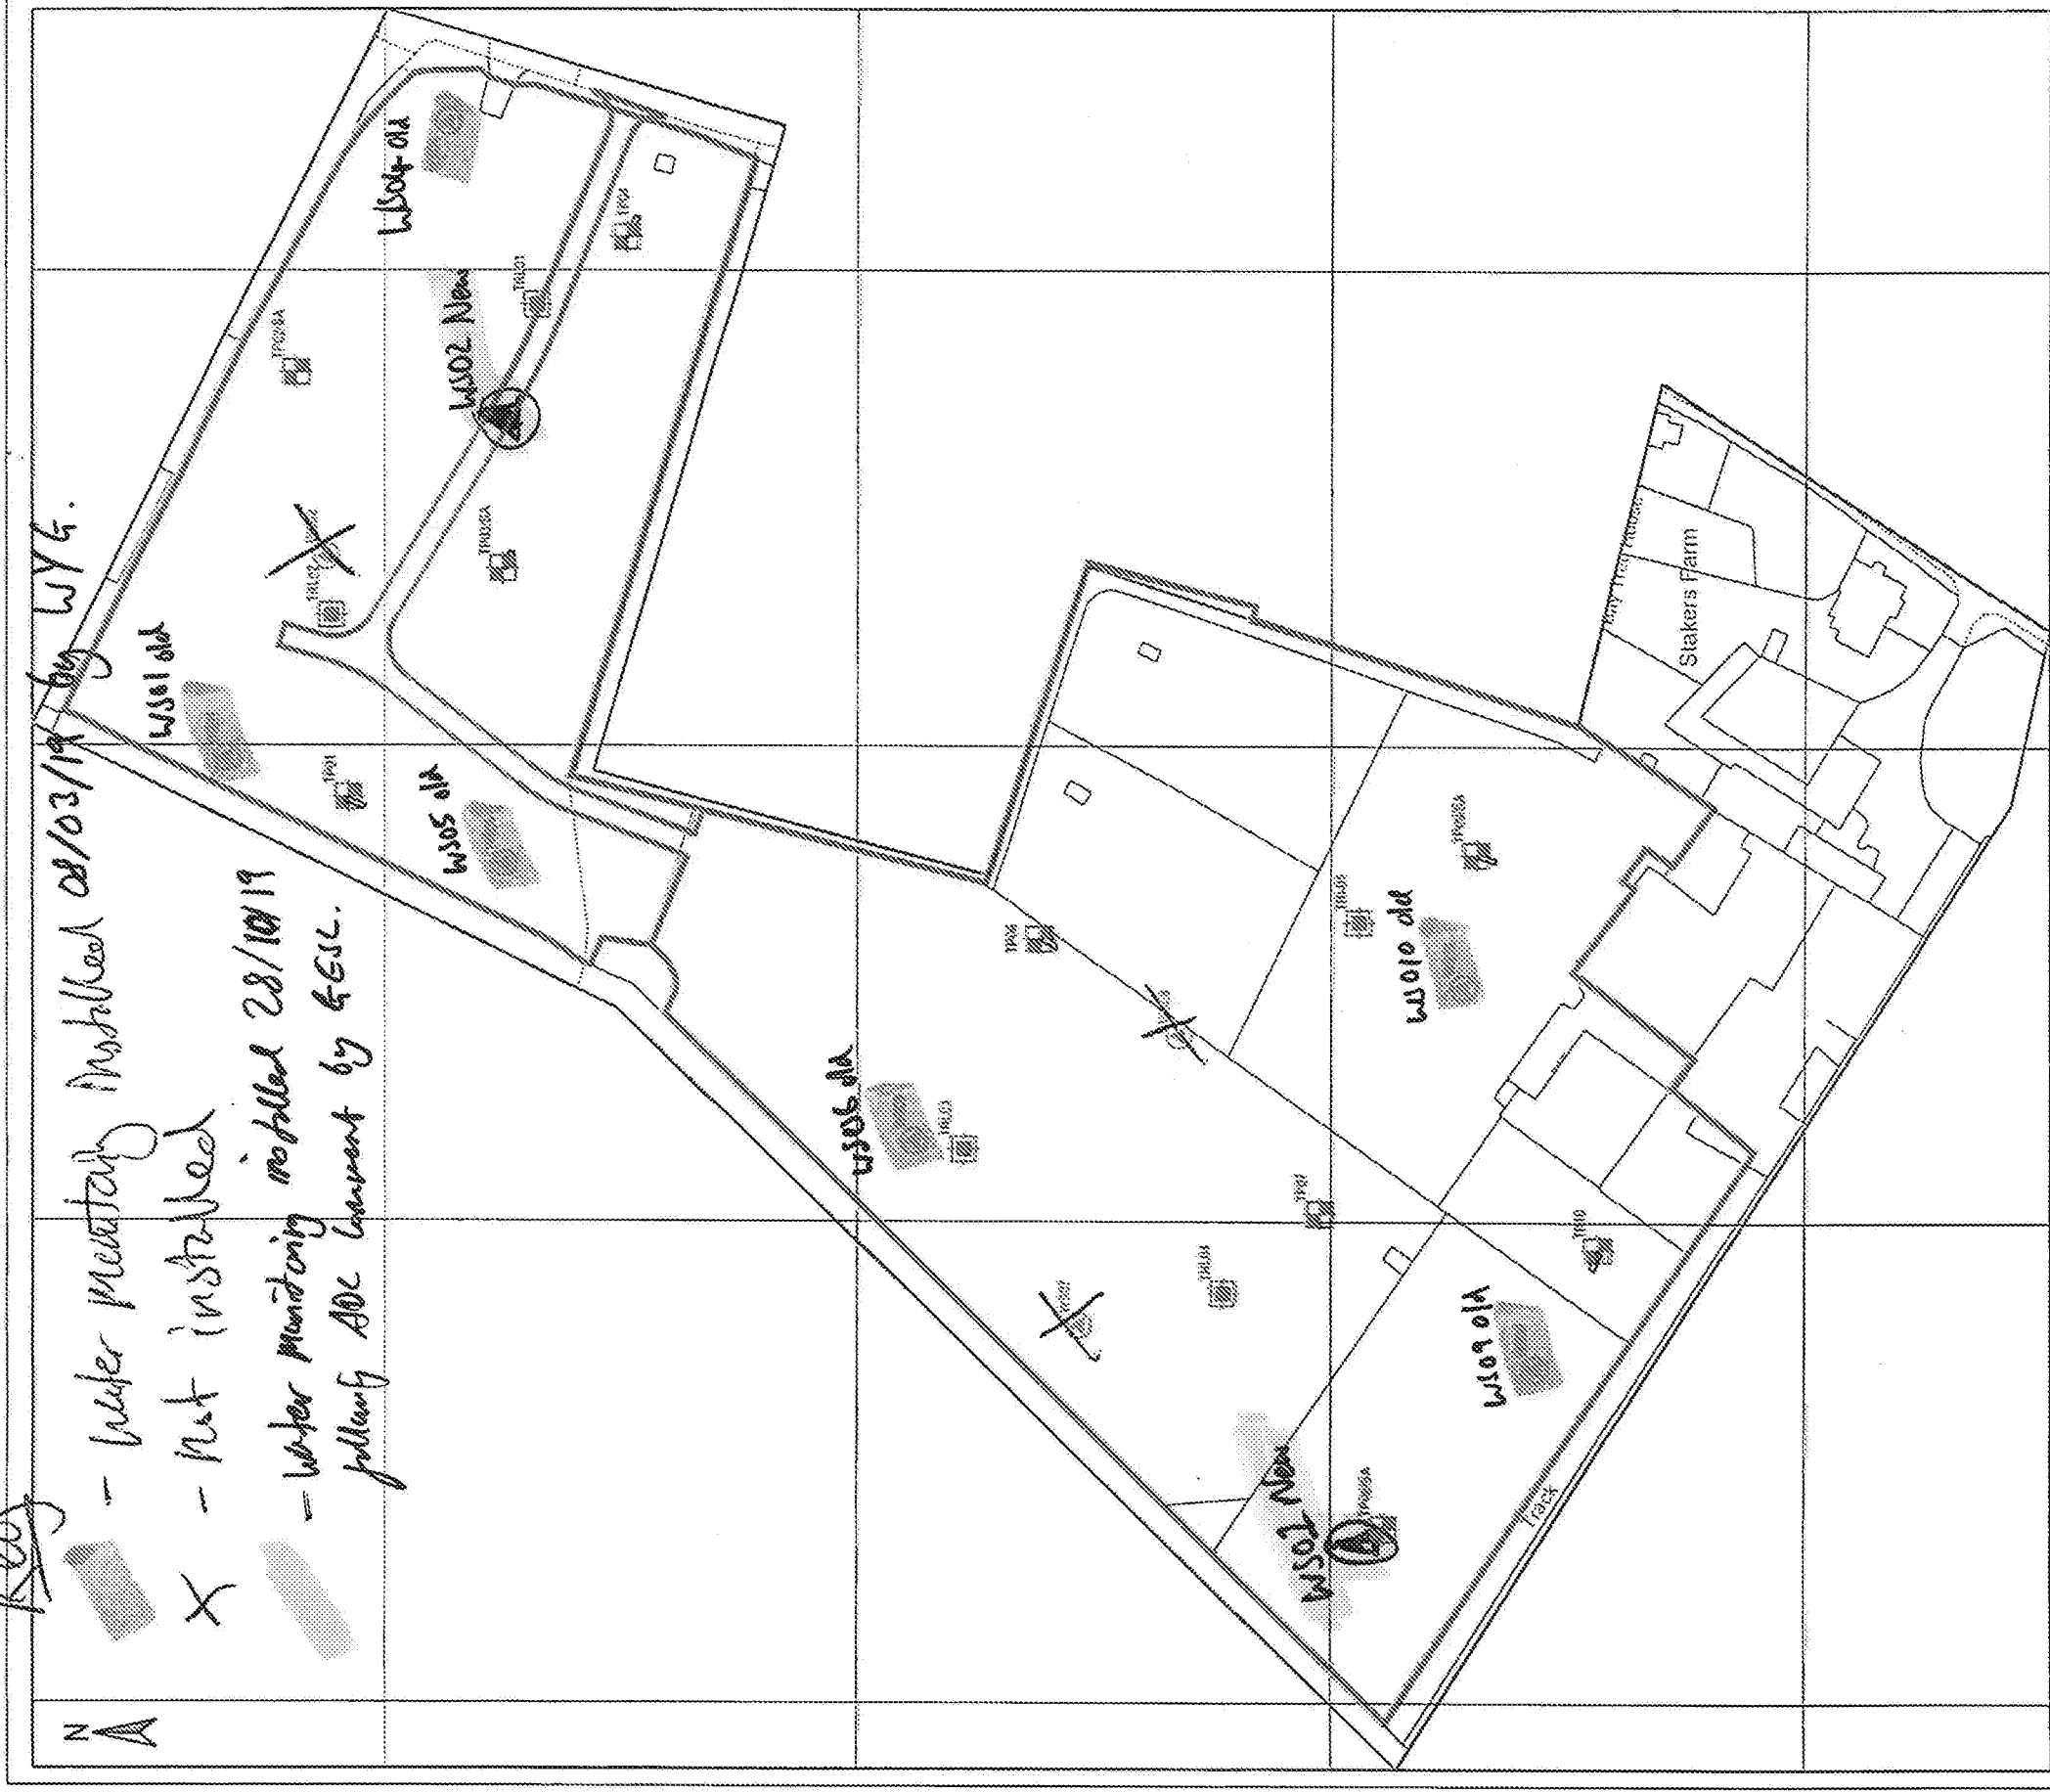

LEGEND:

-  SITE BOUNDARY
 WINDOWLESS SAMPLE LOCATIONS
 TRIAL PIT LOCATIONS
 TRL LOCATIONS

NOTE:
DRAWING BASED ON INTERSECT SURVEYS
WINDOW SAMPLE LAYOUTS REF
15627-0018/MARCH 2018.

14/01/2020

11

 Six FLOOR LONGBRASS COURT 47 HENRY ROAD LEAFSDEN LE14 6AD TEL: +44 (0)120 2043 2020 FAX: +44 (0)120 2045 5223 e-mail: carole@wyg.com	Client: DANDARA LTD (SOUTHERN)	Project: LAND AT STAKERS FARM, NORTH END ROAD, YAPTON	Draining Title: SITE INVESTIGATION LAYOUT PLAN	REV	DESCRIPTION				BY	CHK APP	DATE
				Scale	A2	Drawn	Date	Checked	Date	Approved	Date
				1:1,000	pp	01.04.10	CA	01.04.10			
				Project No.	Office	Type	Drawing No.	Revision			
				A112666	CDP	N	2	00			