




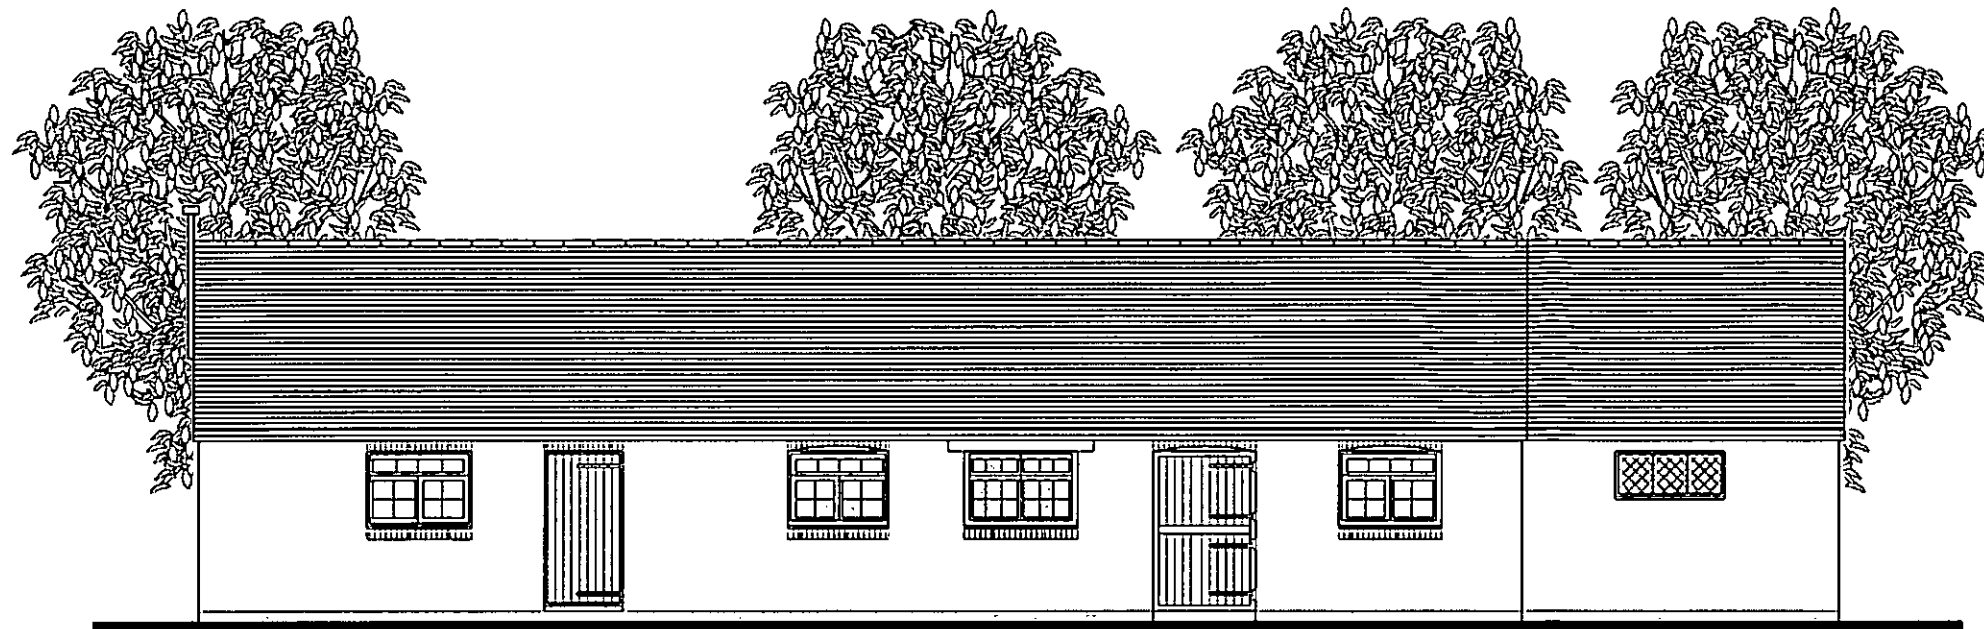


Existing South East Elevation at 1:100 scale

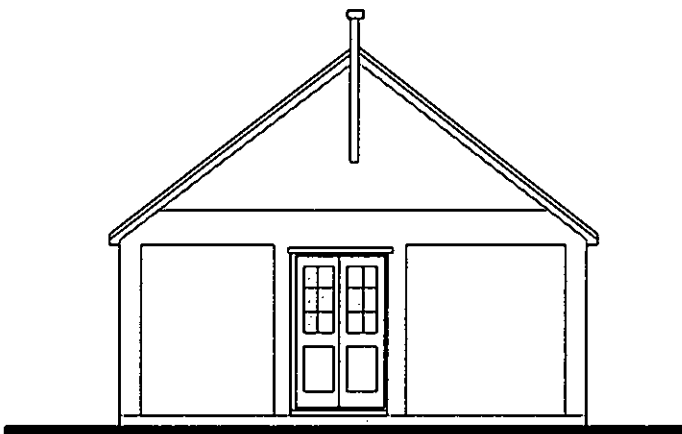

Existing South West Elevation at 1:100 scale

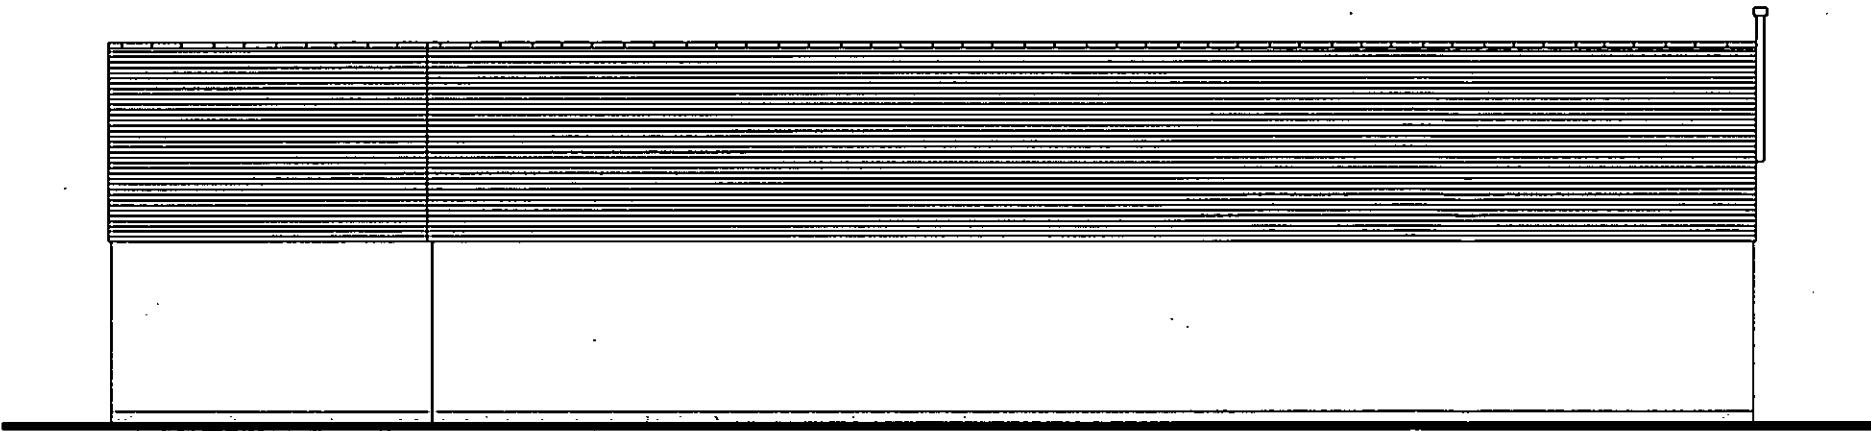

Existing North West Elevation at 1:100 scale

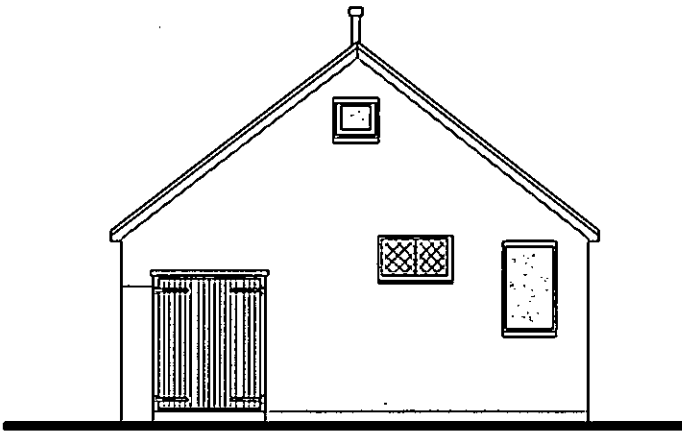

Existing North East Elevation at 1:100 scale



SCALE BAR @ 1: 100

|         |                                                     |          |                                          |   |   |
|---------|-----------------------------------------------------|----------|------------------------------------------|---|---|
| CLIENT  | Herongate Homes Ltd                                 | DRAWING  | BR 004 The Cottars - Existing Elevations | NOTES   | <p>CORINTHIAN ARCHITECTURAL DESIGN</p> <p>8 Davys Court, Funtington, Chichester, West Sussex. PO18 9LG</p> <p>01243 576 078 &gt; <a href="mailto:contact@corinthianad.co.uk">contact@corinthianad.co.uk</a> &gt; <a href="http://www.corinthianad.co.uk">www.corinthianad.co.uk</a></p> |
| SITE    | Hobbs Court Farm, Bilsham Road, Yapton, West Sussex | REVISION |                                          | Drawings are not to be scaled except for planning purposes. Room dimensions are approximate. All dimensions to be checked on site. All dimensions in mm's. |   |
| PROJECT | Proposed Residential Development                    | DATE     | 27 08 13                                 | Drawings are subject to local authority approval.<br>Drawings are subject to engineers design/ specification/ approval.                                    |   |
|         |                                                     | SCALE    | 1: 100 @ A3                              |   |   |