




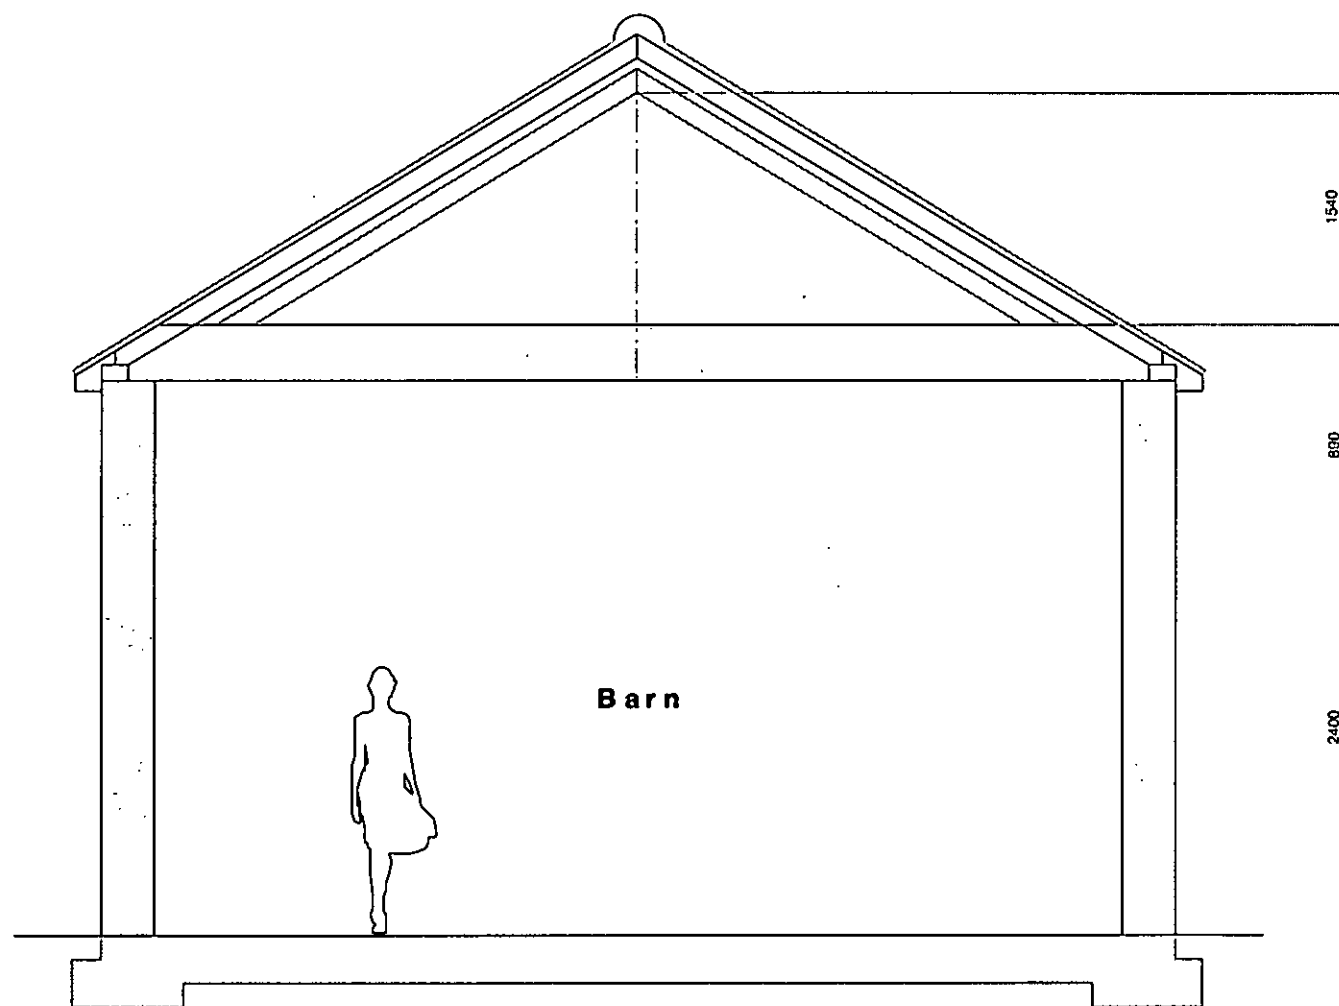

INDICATIVE FLOOR THICKNESS & FOUNDATIONS
TO BE ENGINEER EXPOSED & REVISED TO SUIT

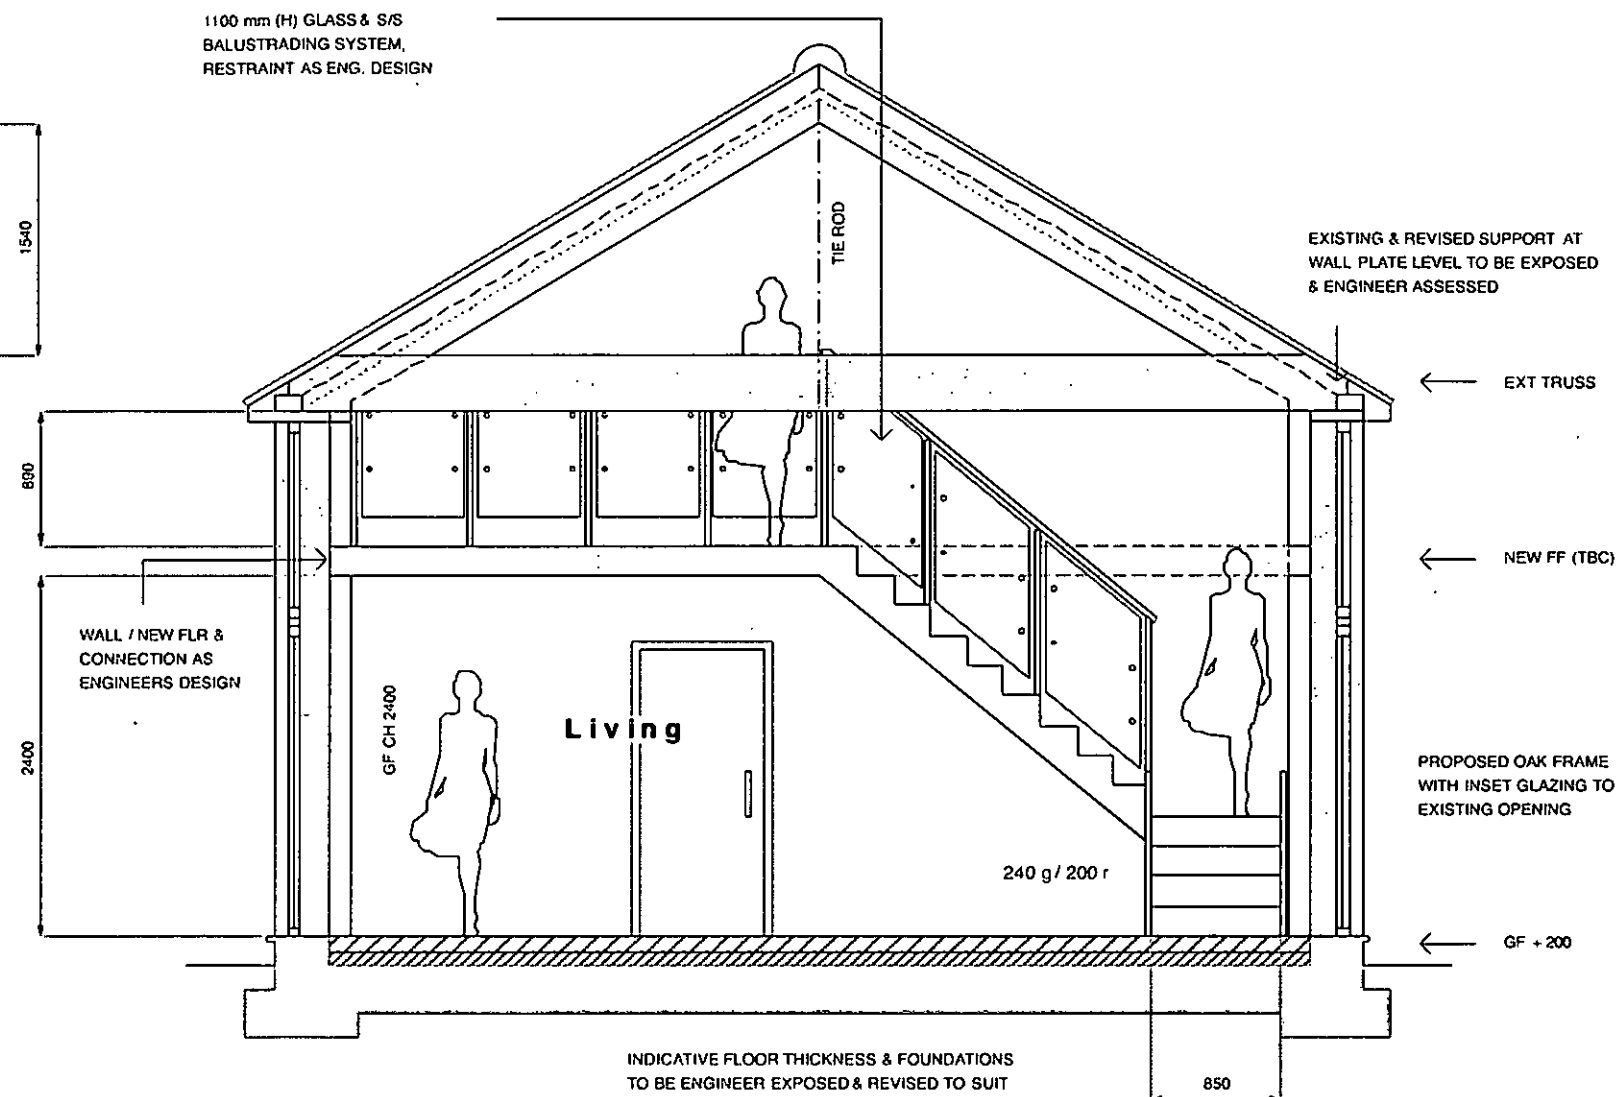

INDICATIVE FLOOR THICKNESS & FOUNDATIONS
TO BE ENGINEER EXPOSED & REVISED TO SUIT

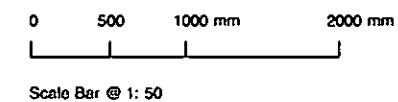

Existing **Section** at 1:50 scale

Proposed **Section B-B** at 1:50 scale

CLIENT	Herongate Homes Ltd	DRAWING BR 005 Tryne Barn - Section B - B		NOTES Drawings are not to be scaled except for planning purposes. Room dimensions are approximate. All dimensions to be checked on site. All dimensions in mm's. Drawings are subject to local authority approval. Drawings are subject to engineers design/ specification/ approval.	CORINTHIAN ARCHITECTURAL DESIGN 8 Davys Court, Funtlington, Chichester, West Sussex. PO18 9LG 01243 576 078 > contact@corinthianad.co.uk > www.corinthianad.co.uk
SITE	Hobbs Court Farm, Bilsham Road, Yapton, West Sussex	REVISION			
PROJECT	Proposed Residential Development	DATE 27 08 13	SCALE 1: 50 @ A3		