



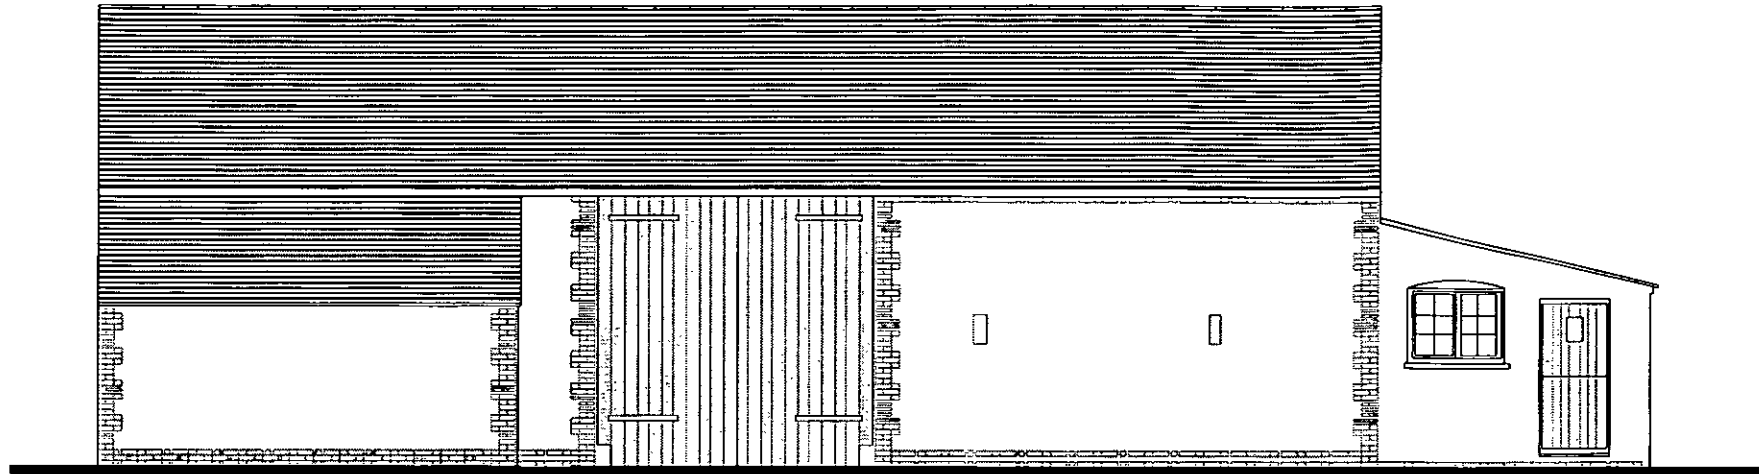


Existing **Front Elevation** at 1:100 scale




Existing **Side Elevation** at 1:100 scale

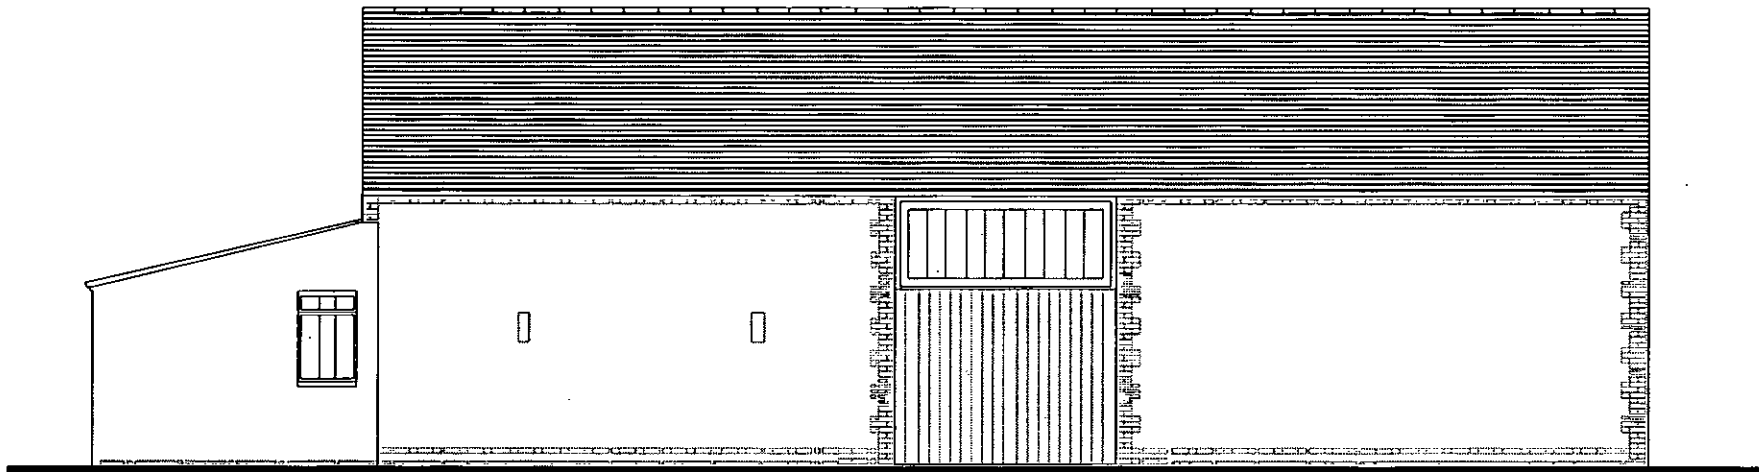

Existing **Rear Elevation** at 1:100 scale

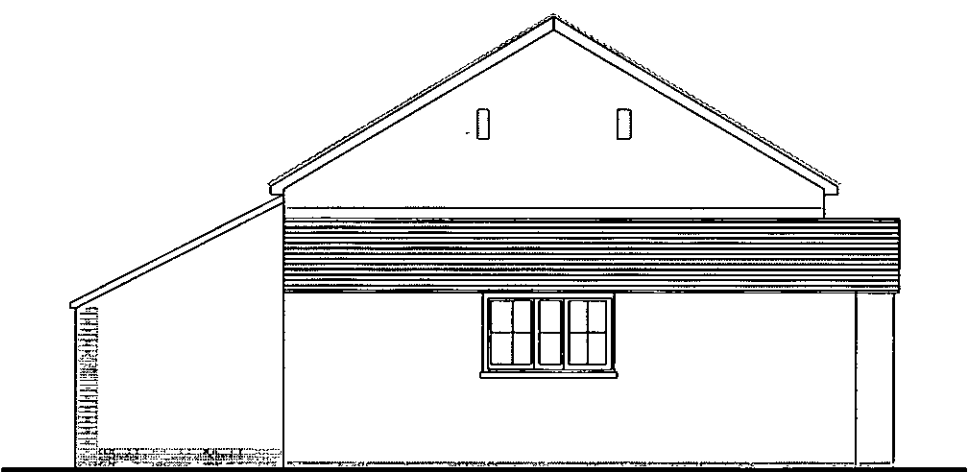

Existing **Side Elevation** at 1:100 scale

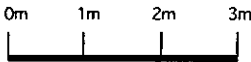

SCALE BAR @ 1: 100

CLIENT	Herongate Homes Ltd	DRAWING BR 007 Tryne Barn - Existing Elevations		NOTES	CORINTHIAN ARCHITECTURAL DESIGN 8 Davys Court, Funtington, Chichester, West Sussex. PO18 9LG 01243 576 078 > contact@corinthianad.co.uk > www.corinthianad.co.uk
SITE	Hobbs Court Farm, Bilsham Road, Yapton, West Sussex	REVISION		Drawings are not to be scaled except for planning purposes. Room dimensions are approximate. All dimensions to be checked on site. All dimensions in mm's. Drawings are subject to local authority approval. Drawings are subject to engineers design/ specification/ approval.	
PROJECT	Proposed Residential Development	DATE	27 08 13		

CORINTHIAN ARCHITECTURAL DESIGN
 8 Davys Court, Funtington, Chichester, West Sussex. PO18 9LG
 01243 576 078 > contact@corinthianad.co.uk > www.corinthianad.co.uk