




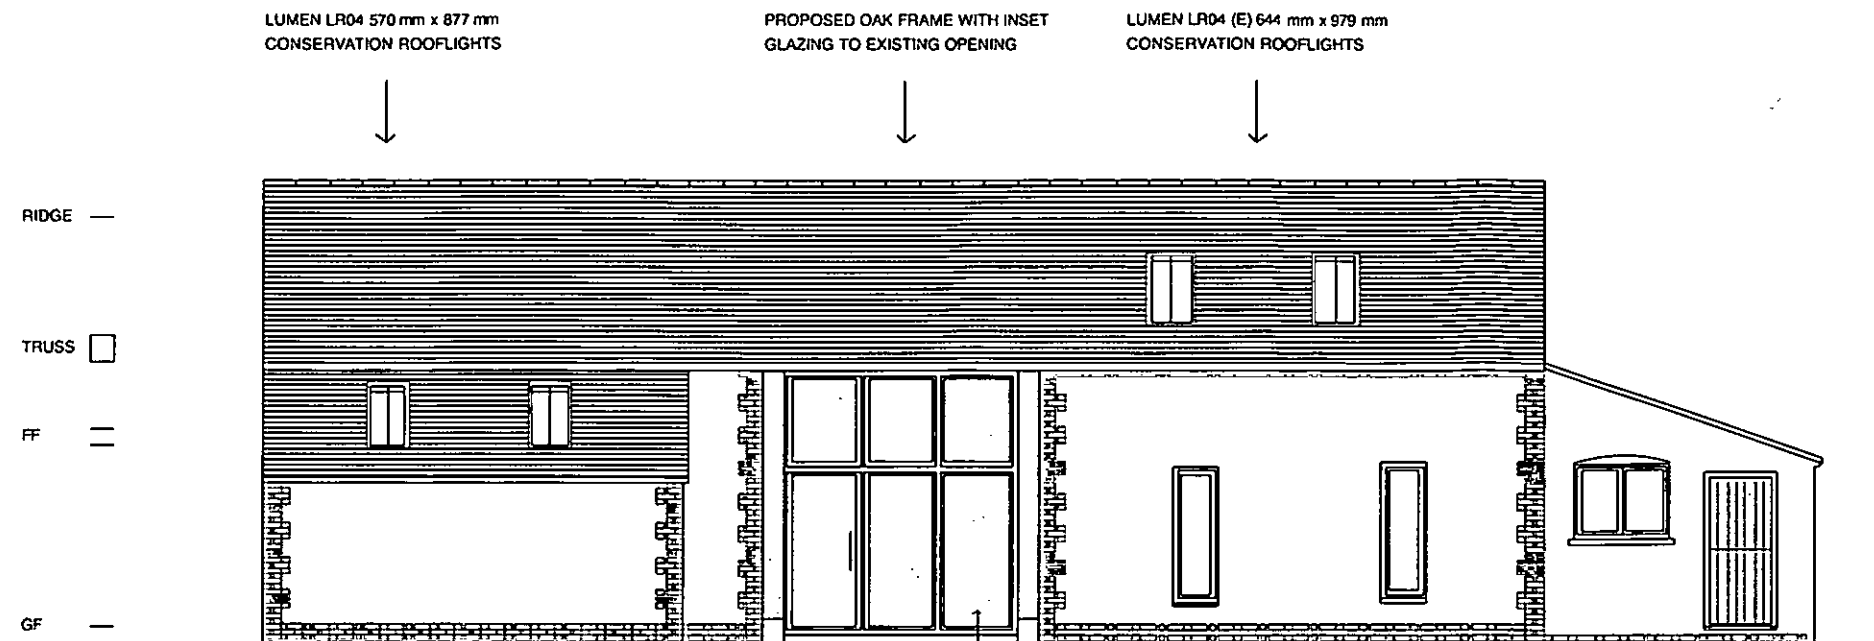

Proposed Front Elevation at 1:100 scale

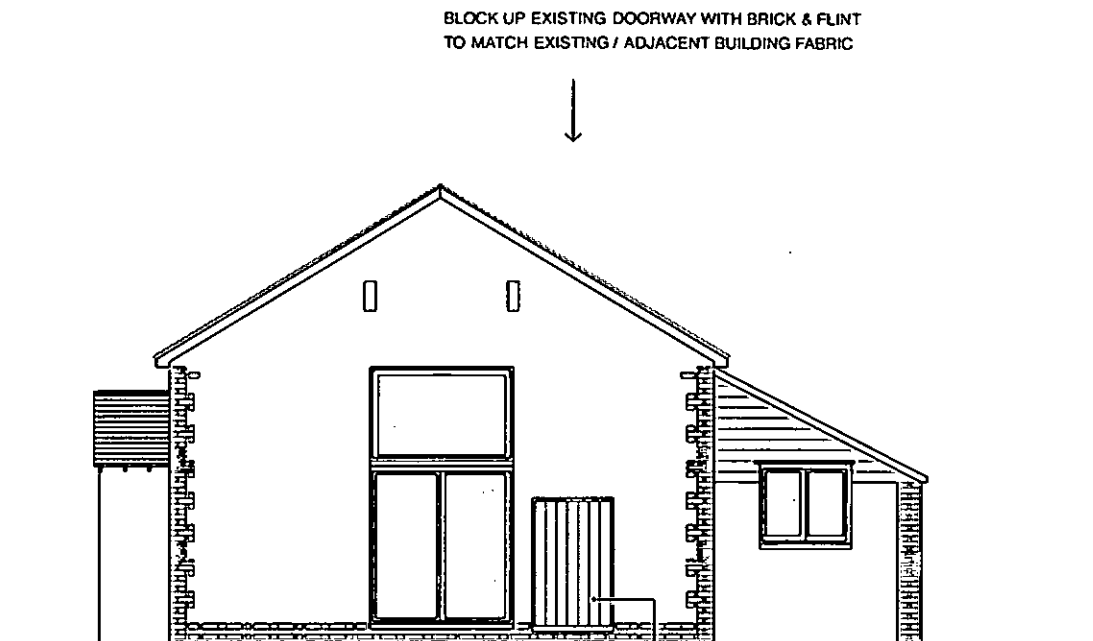

Proposed Side Elevation at 1:100 scale

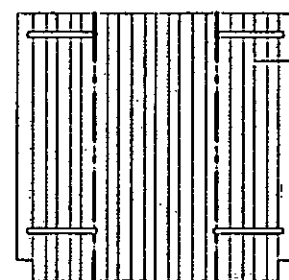

EXISTING DOORS RETAINED WITH NEW PARLIAMENT HINGES ALLOWING EACH DOOR LEAF TO FOLD INTO TWO

PROPOSED 2 no 600 mm x 1800 mm ESCAPE CASEMENT WINDOWS TO PROPOSED FRONT BEDROOMS


REPLACE EXISTING PAINTED JOINERY WINDOWS WITH NEW OAK ITEMS

PROPOSED OAK FRAMED FRENCH-DOOR SET WITH REPLACEMENT OAK FRAMED FIXED GLAZING ABOVE


RETAIN EXISTING TIMBER DOOR AS EXT. FINISH. GLAZED PANEL TO INT.

PROPOSED 1 no 1200 mm x 1050 mm OAK CASEMENT WINDOW TO KITCHEN

LUMEN LR04 (E) 644 mm x 979 mm CONSERVATION ROOFLIGHTS

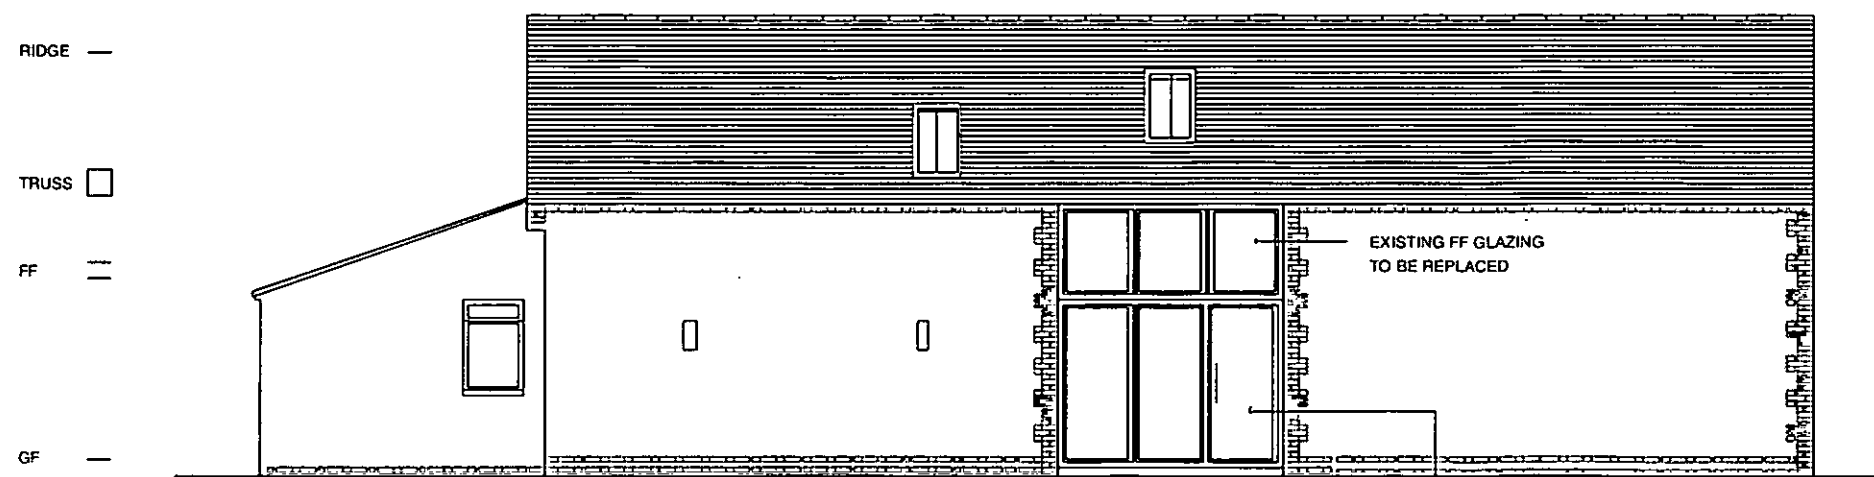

Proposed Rear Elevation at 1:100 scale

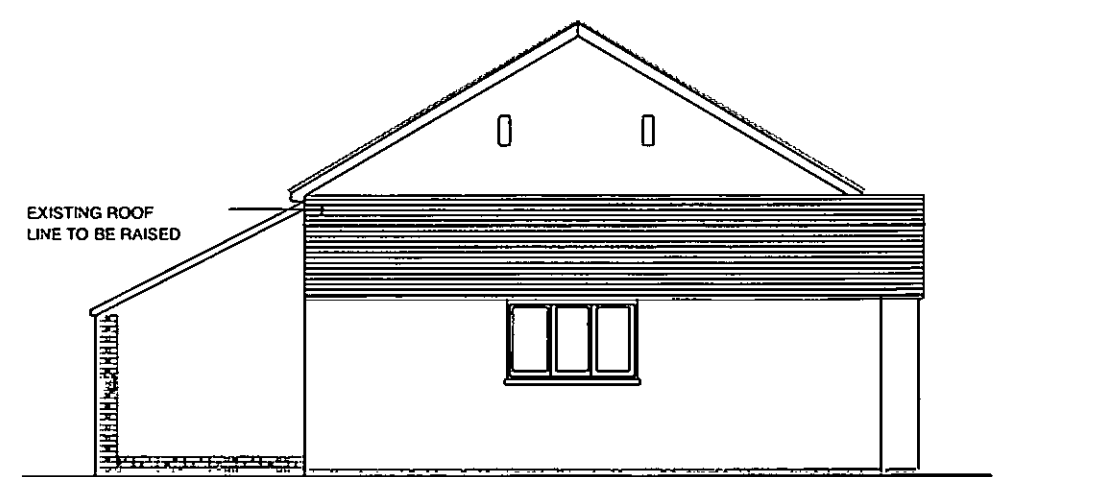


Proposed Side Elevation at 1:100 scale

REPLACE EXISTING PAINTED JOINERY WINDOWS WITH NEW OAK ITEMS

PROPOSED GF OAK FRAME WITH INSET GLAZING TO EXISTING OPENING

OPTIONAL DOORS OVER NEW GLAZING

REPLACE EXISTING PAINTED JOINERY WINDOWS WITH NEW OAK ITEMS

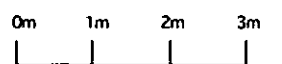

SCALE BAR @ 1:100

CLIENT	Herongate Homes Ltd	DRAWING	8R 008 Tryne Barn - Proposed Elevations	NOTES	CORINTHIAN ARCHITECTURAL DESIGN 8 Davys Court, Funtington, Chichester, West Sussex. PO18 9LG 01243 576 078 > contact@corinthianad.co.uk > www.corinthianad.co.uk
SITE	Hobbs Court Farm, Bilsham Road, Yapton, West Sussex	REVISION		Drawings are not to be scaled except for planning purposes. Room dimensions are approximate. All dimensions to be checked on site. All dimensions in mm's.	
PROJECT	Proposed Residential Development	DATE	27 08 13	Drawings are subject to local authority approval.	
		SCALE	1:100 @ A3	Drawings are subject to engineers design/ specification/ approval.	